


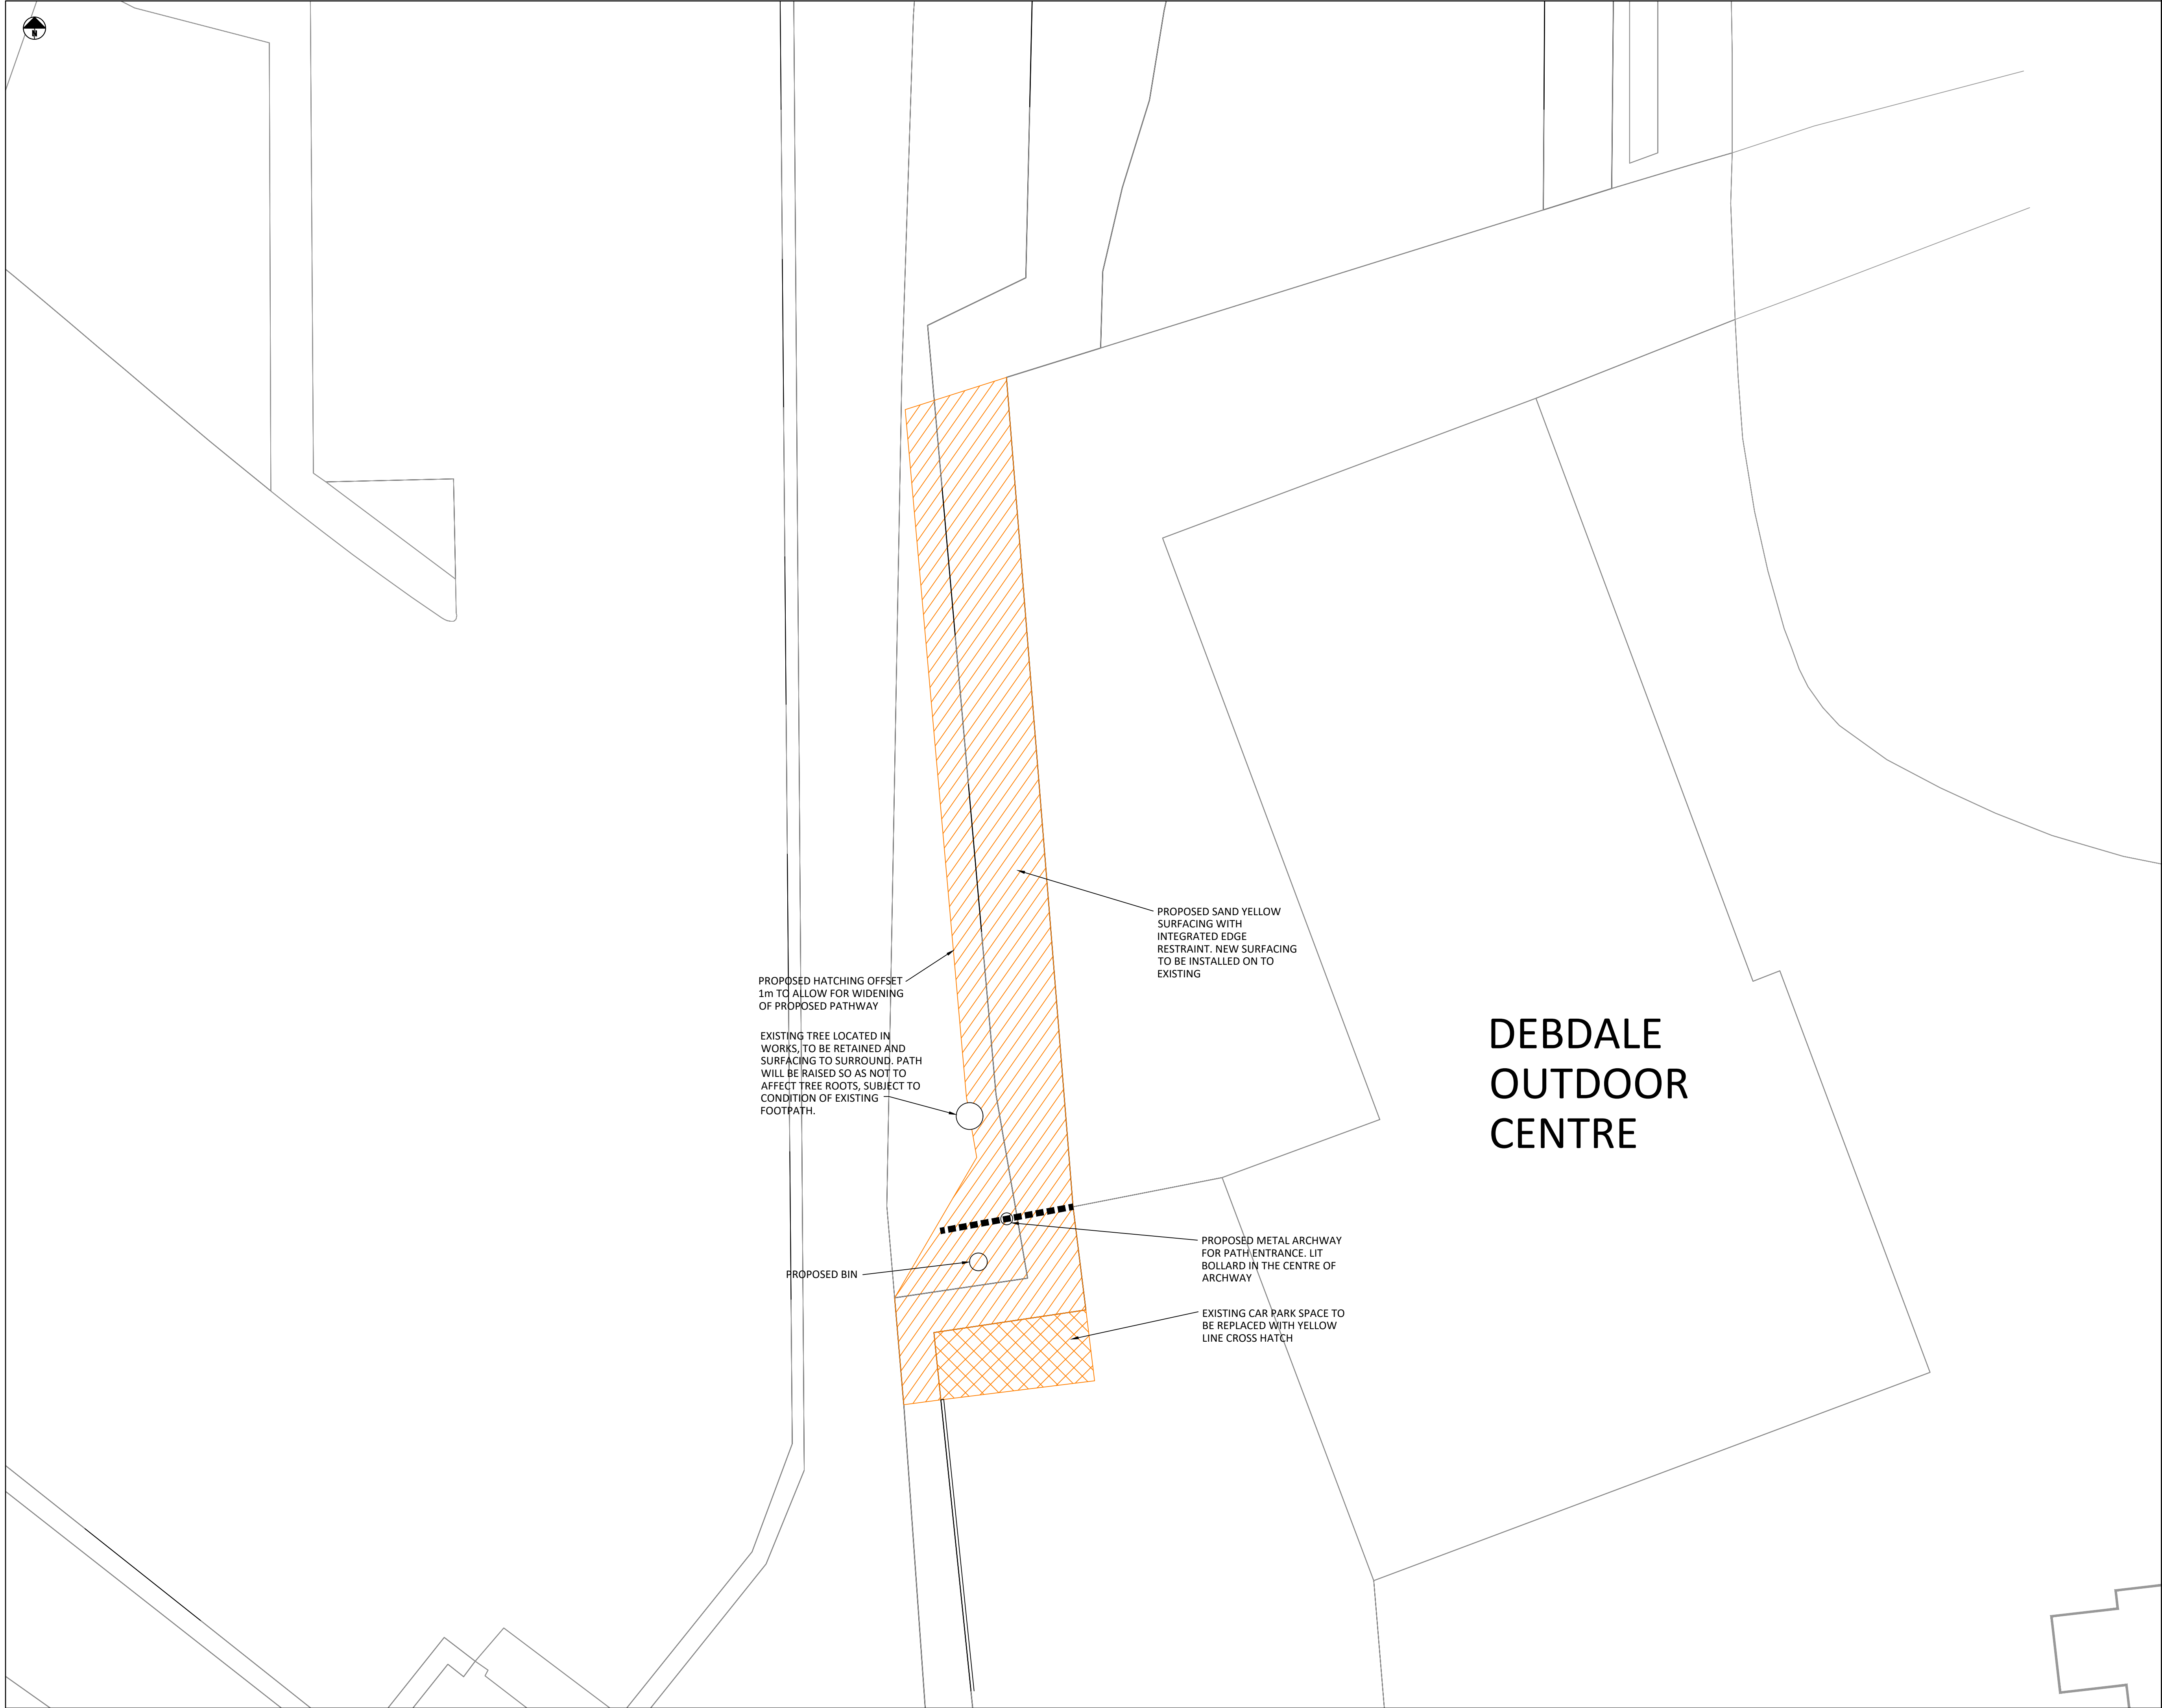

Standard Notes

1. This drawing is to be read in conjunction with all relevant Architect's and Engineer's drawings and the specification.

2. This drawing should not be scaled.

3. All dimensions are to be verified by the contractor on site.

4. All discrepancies should be reported to the C.A. prior to the commencement of the works.

© CIVIC ENGINEERS LIMITED

Notes and Keys

OS MAP RECEIVED FROM MANCHESTER CITY COUNCIL DATED 18.08.2021

EXISTING FEATURES HAVE BEEN APPROXIMATELY LOCATED AND THE EXACT SIZE AND LOCATION OF THE FEATURES MAY DIFFER.

KEY:-

PROPOSED YELLOW TARMAC TO BE INSTALLED ON TO EXISTING.

PROPOSED YELLOW LINING

27.08.21

P02

Amended to suit clients instruction.

CW

RJW

26.08.21

P01

Preliminary issue

CW

RJW

Date

Rev

Description

Drawn

Chkd

MANCHESTER

LONDON

LEEDS

GLASGOW

Carver's Warehouse, 77 Dale Street, Manchester, M1 2HD. Tel: 0161 226 6703

Roads Wharf, 33 Mill Street, London SE1 2AA. Tel: 020 7263 2977

Tower Works, Unit G2-G3, Globe Road, Leeds, LS11 5JG. Tel: 0113 2025 130

Graham Chambers, 45 West Nile St, Glasgow, G2 3PT. Tel: 0141 370 3809

www.civicingengineers.com

Project

FLOOP & YELLOW BRICK ROAD DEBDALE ENTRANCE

Title

PROPOSED GENERAL ARRANGEMENT PLAN

Status

PRELIMINARY

Project Number

Scale @ A1

Date Created

Drawn

Checked

Suitability

1990

1:100

25-08-21

CW

RJW

S2

Drawing Number

Revision

1990-01-CIV-XX-XX-D-C-00003

P02