


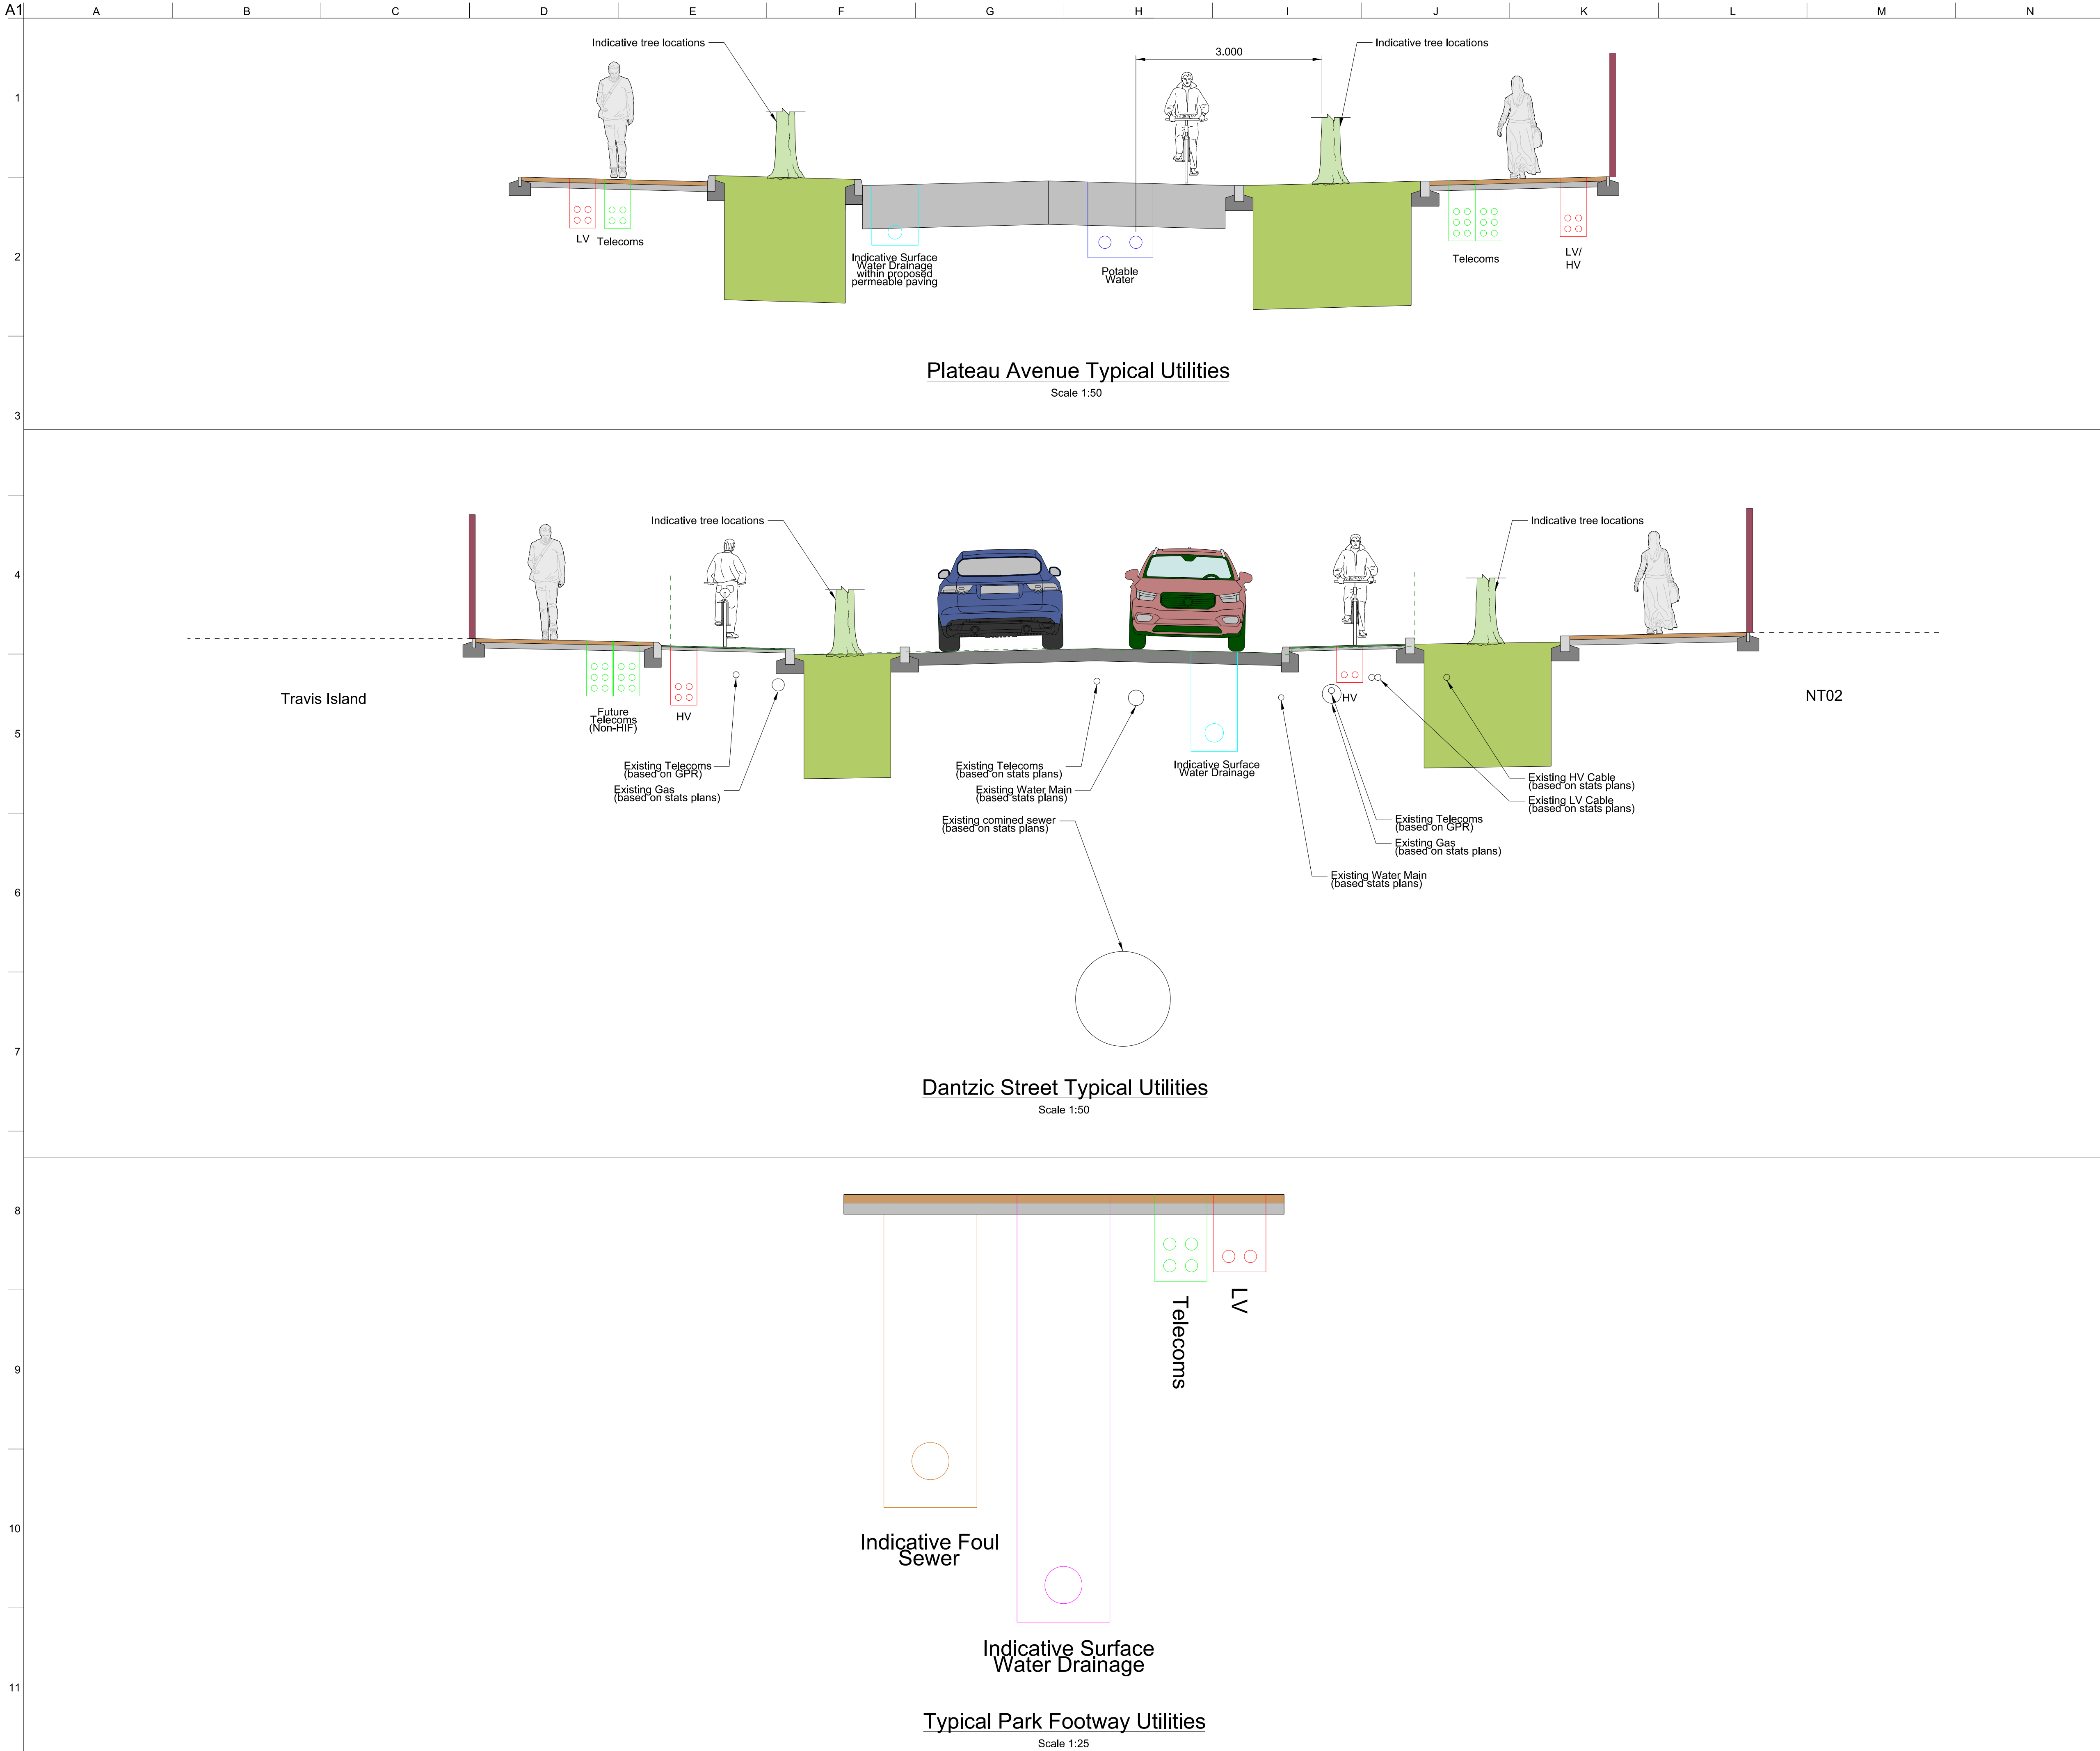

- Notes**
1. All dimensions are in mm, all levels in mAOD, unless specified otherwise.
 2. This drawing shall be read in conjunction with all relevant Engineer's drawing, specifications and reports.
 3. Extents of landscaping and new roads are based on WS3 designs.
 4. Existing Utilities based on the following information:
 - Utility Search Map drawing 97079 undertaken by Atkins dated 24/06/2021.
 - Street Works Guidance (NJUG) for non-GPR depths.
 - Partial GPR Survey drawing PUM-11943-U-DR-0001 Rev 01 undertaken by Precision Utility Mapping dated 11/11/2021.
 5. Proposed telecoms installed on Dantzic Street as part of 'Aspirational Masterplan' works and are non-HIF funded, due to spatial constraints within the existing carriageway.

- Key**
- Existing ground profile
 - Proposed pavement/carriageway/ground level
 - Proposed Planting area
 - Existing utility
 - Proposed Electricity (HV/LV)
 - Proposed Telecoms
 - Proposed Water mains
 - Proposed surface water drainage
 - Proposed foul sewer

P01	26/08/21		AS	AS	AS
P02	17/12/21		EC	RG	RG
P03	01/02/22		EC	EC	RG
Rev	Date	Description	By	Chkd	Appd

ARUP

6th Floor 3 Piccadilly Place
Manchester M1 3BN
Tel +44 161 228 2331 Fax +44 161 228 6879
www.arup.com

Client



Project Title
Victoria North HIF Infrastructure & Enabling Works

Drawing Title
Proposed Utilities Sections

Scale at A1		NTS		Anup Job No			
				282022-00			
Role							
Consultant for Utilities							
Suitability							
S3 - Issued for Review and Comment							
Rev	By	EC	Chkd	EC	Appd	RG	---
	P03						
	Date	01/02/22	Date	01/02/22	Date	01/02/22	---
Name							
VNIF - ARP - 00 - YYY - DR - CU - 1004							
Project	Originator	Volume	Location	Type	Role	Number	