



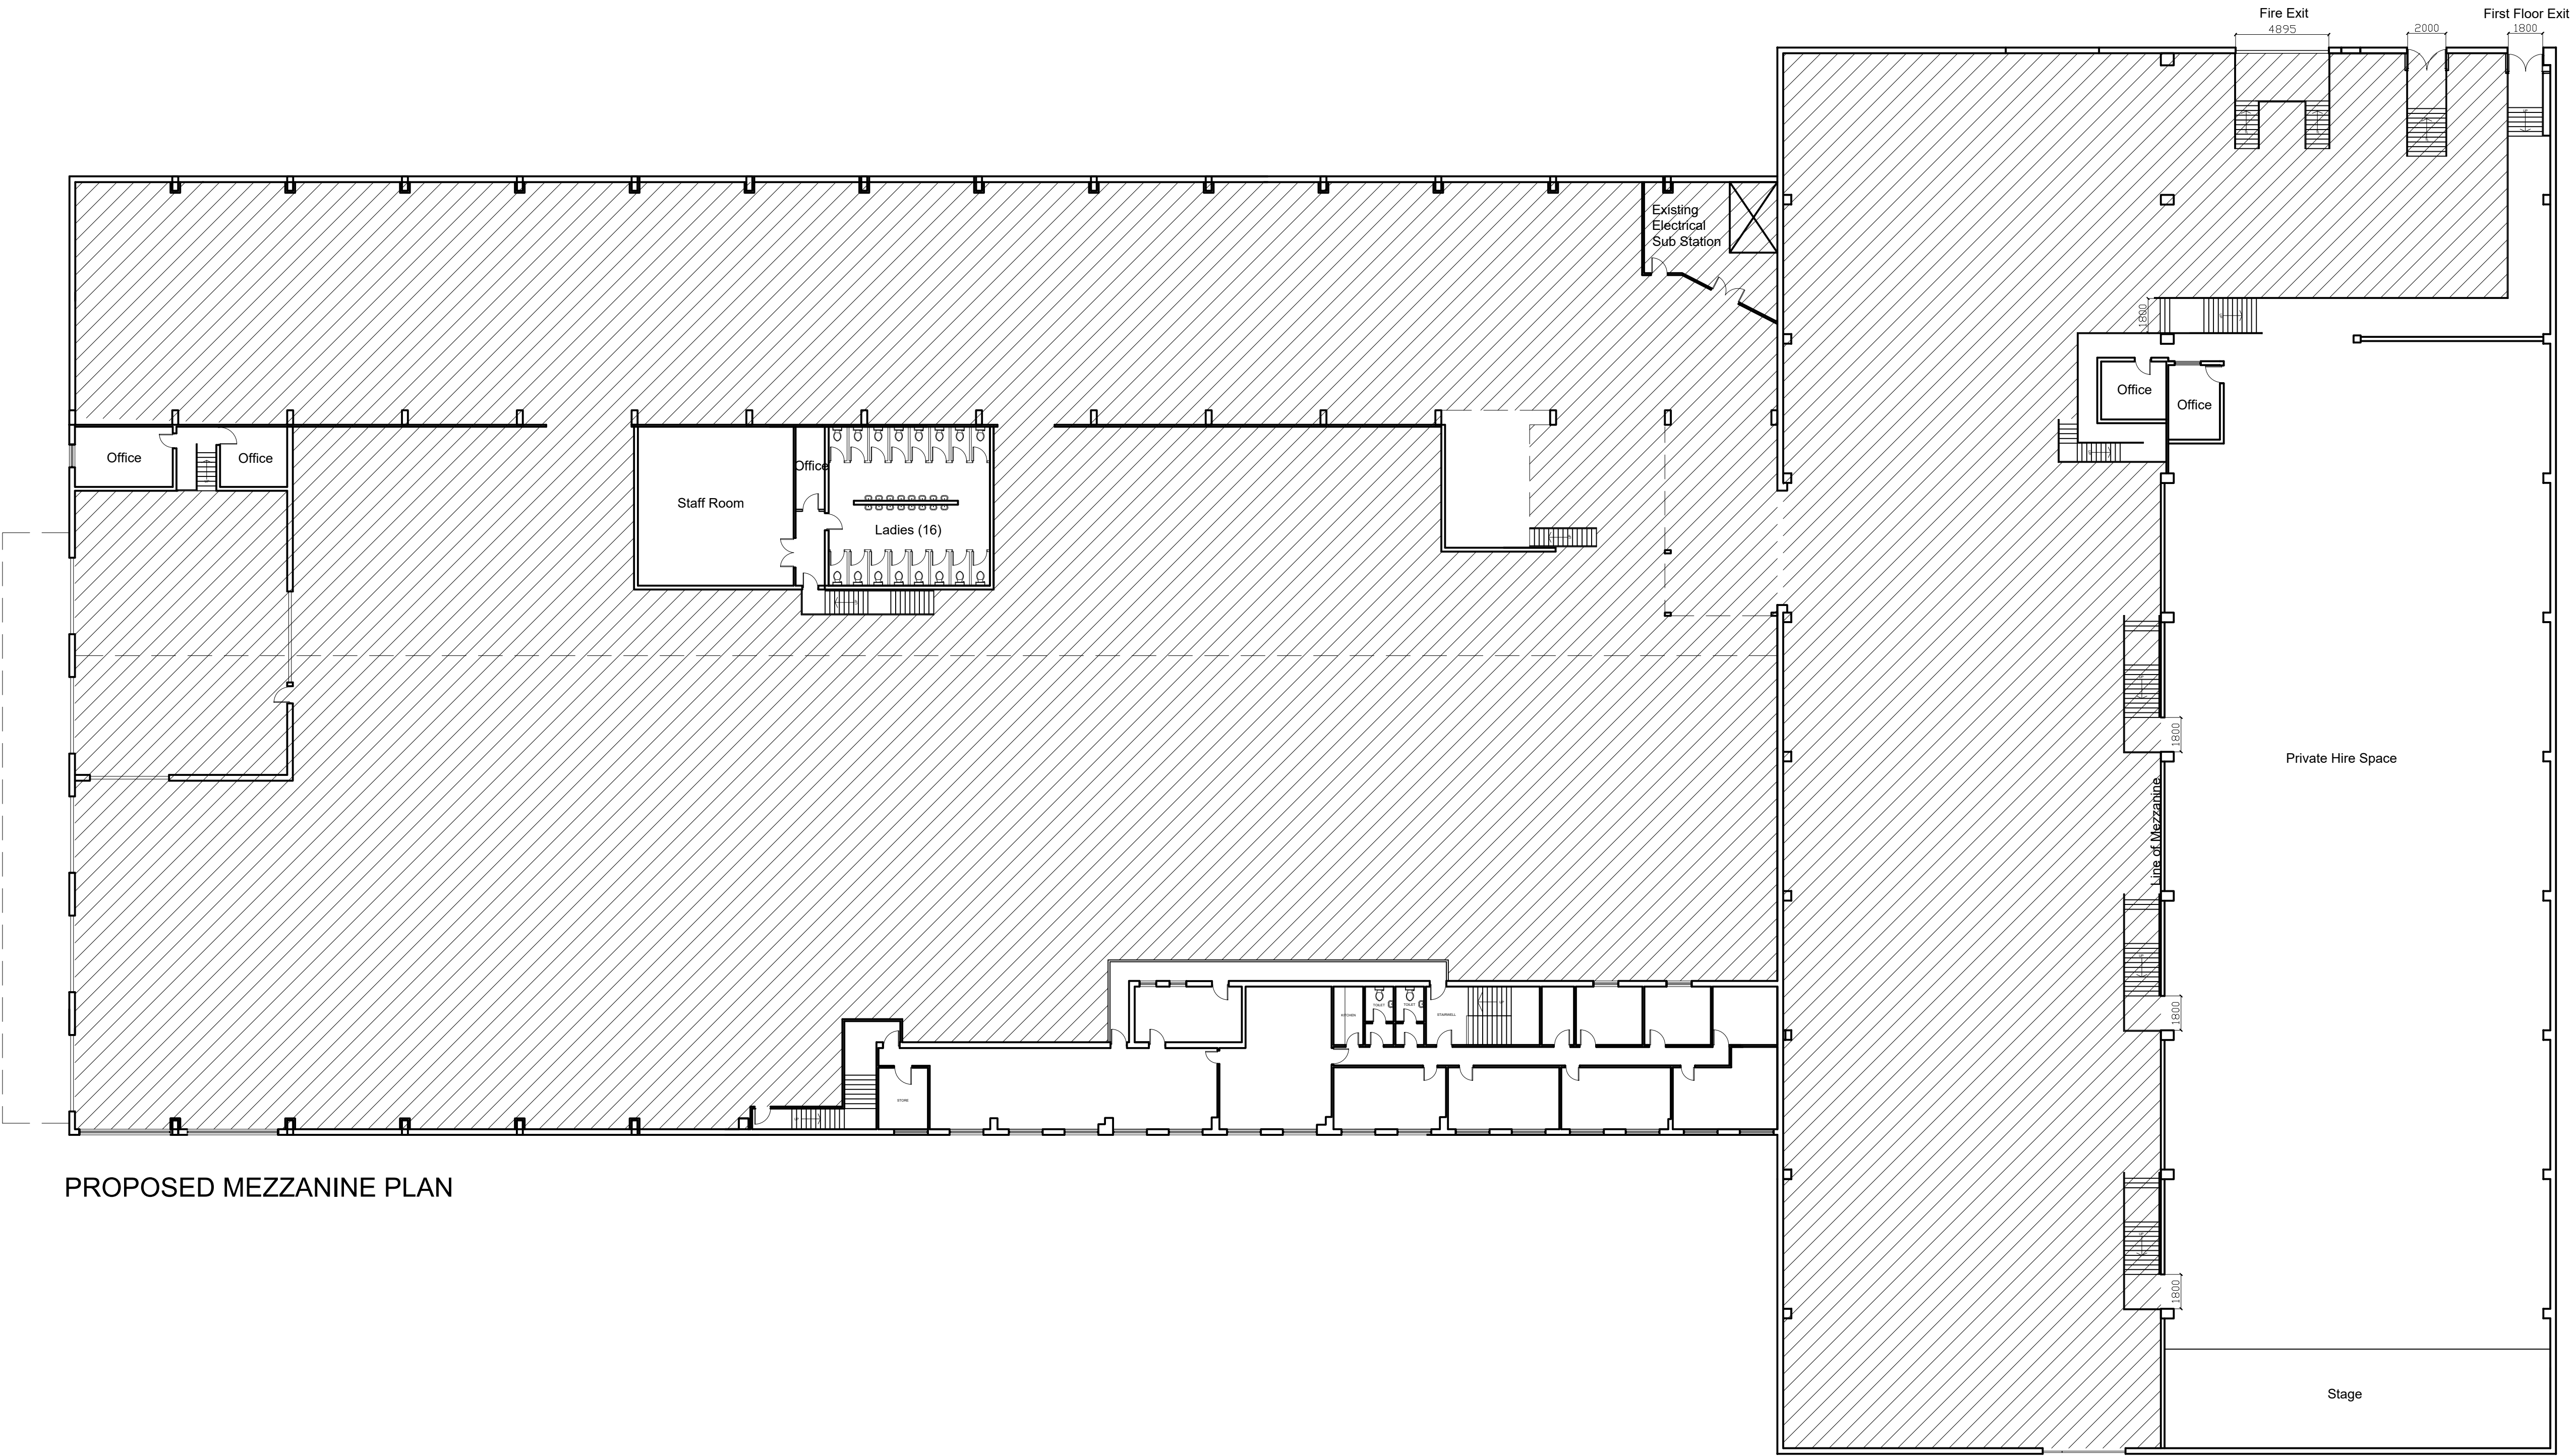

PROPOSED MEZZANINE PLAN

All levels and dimensions must be checked on site by contractor prior to commencement of works. Any variations must be reported to JSA Design. All information hereon is in the copyright of JSA Design. Copying in full or in part is forbidden without the written permission from JSA Design.

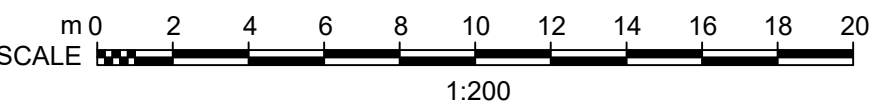

B	01/04/22	Amendments as per client email.
A	28/03/22	Amended plan to reflect new door locations.

Client J. Wilkinson			
Date	Mar. 2022	Status	STAT
Drawn	RR	Checked	-
Scale	1:200	Size	A1
Rev.	B	Drawing No.	343 - 401
Drawing Title Proposed Mezzanine Plan			
Project Title Presbar Diecasting Ltd Store St Manchester - M1 2WD			

