
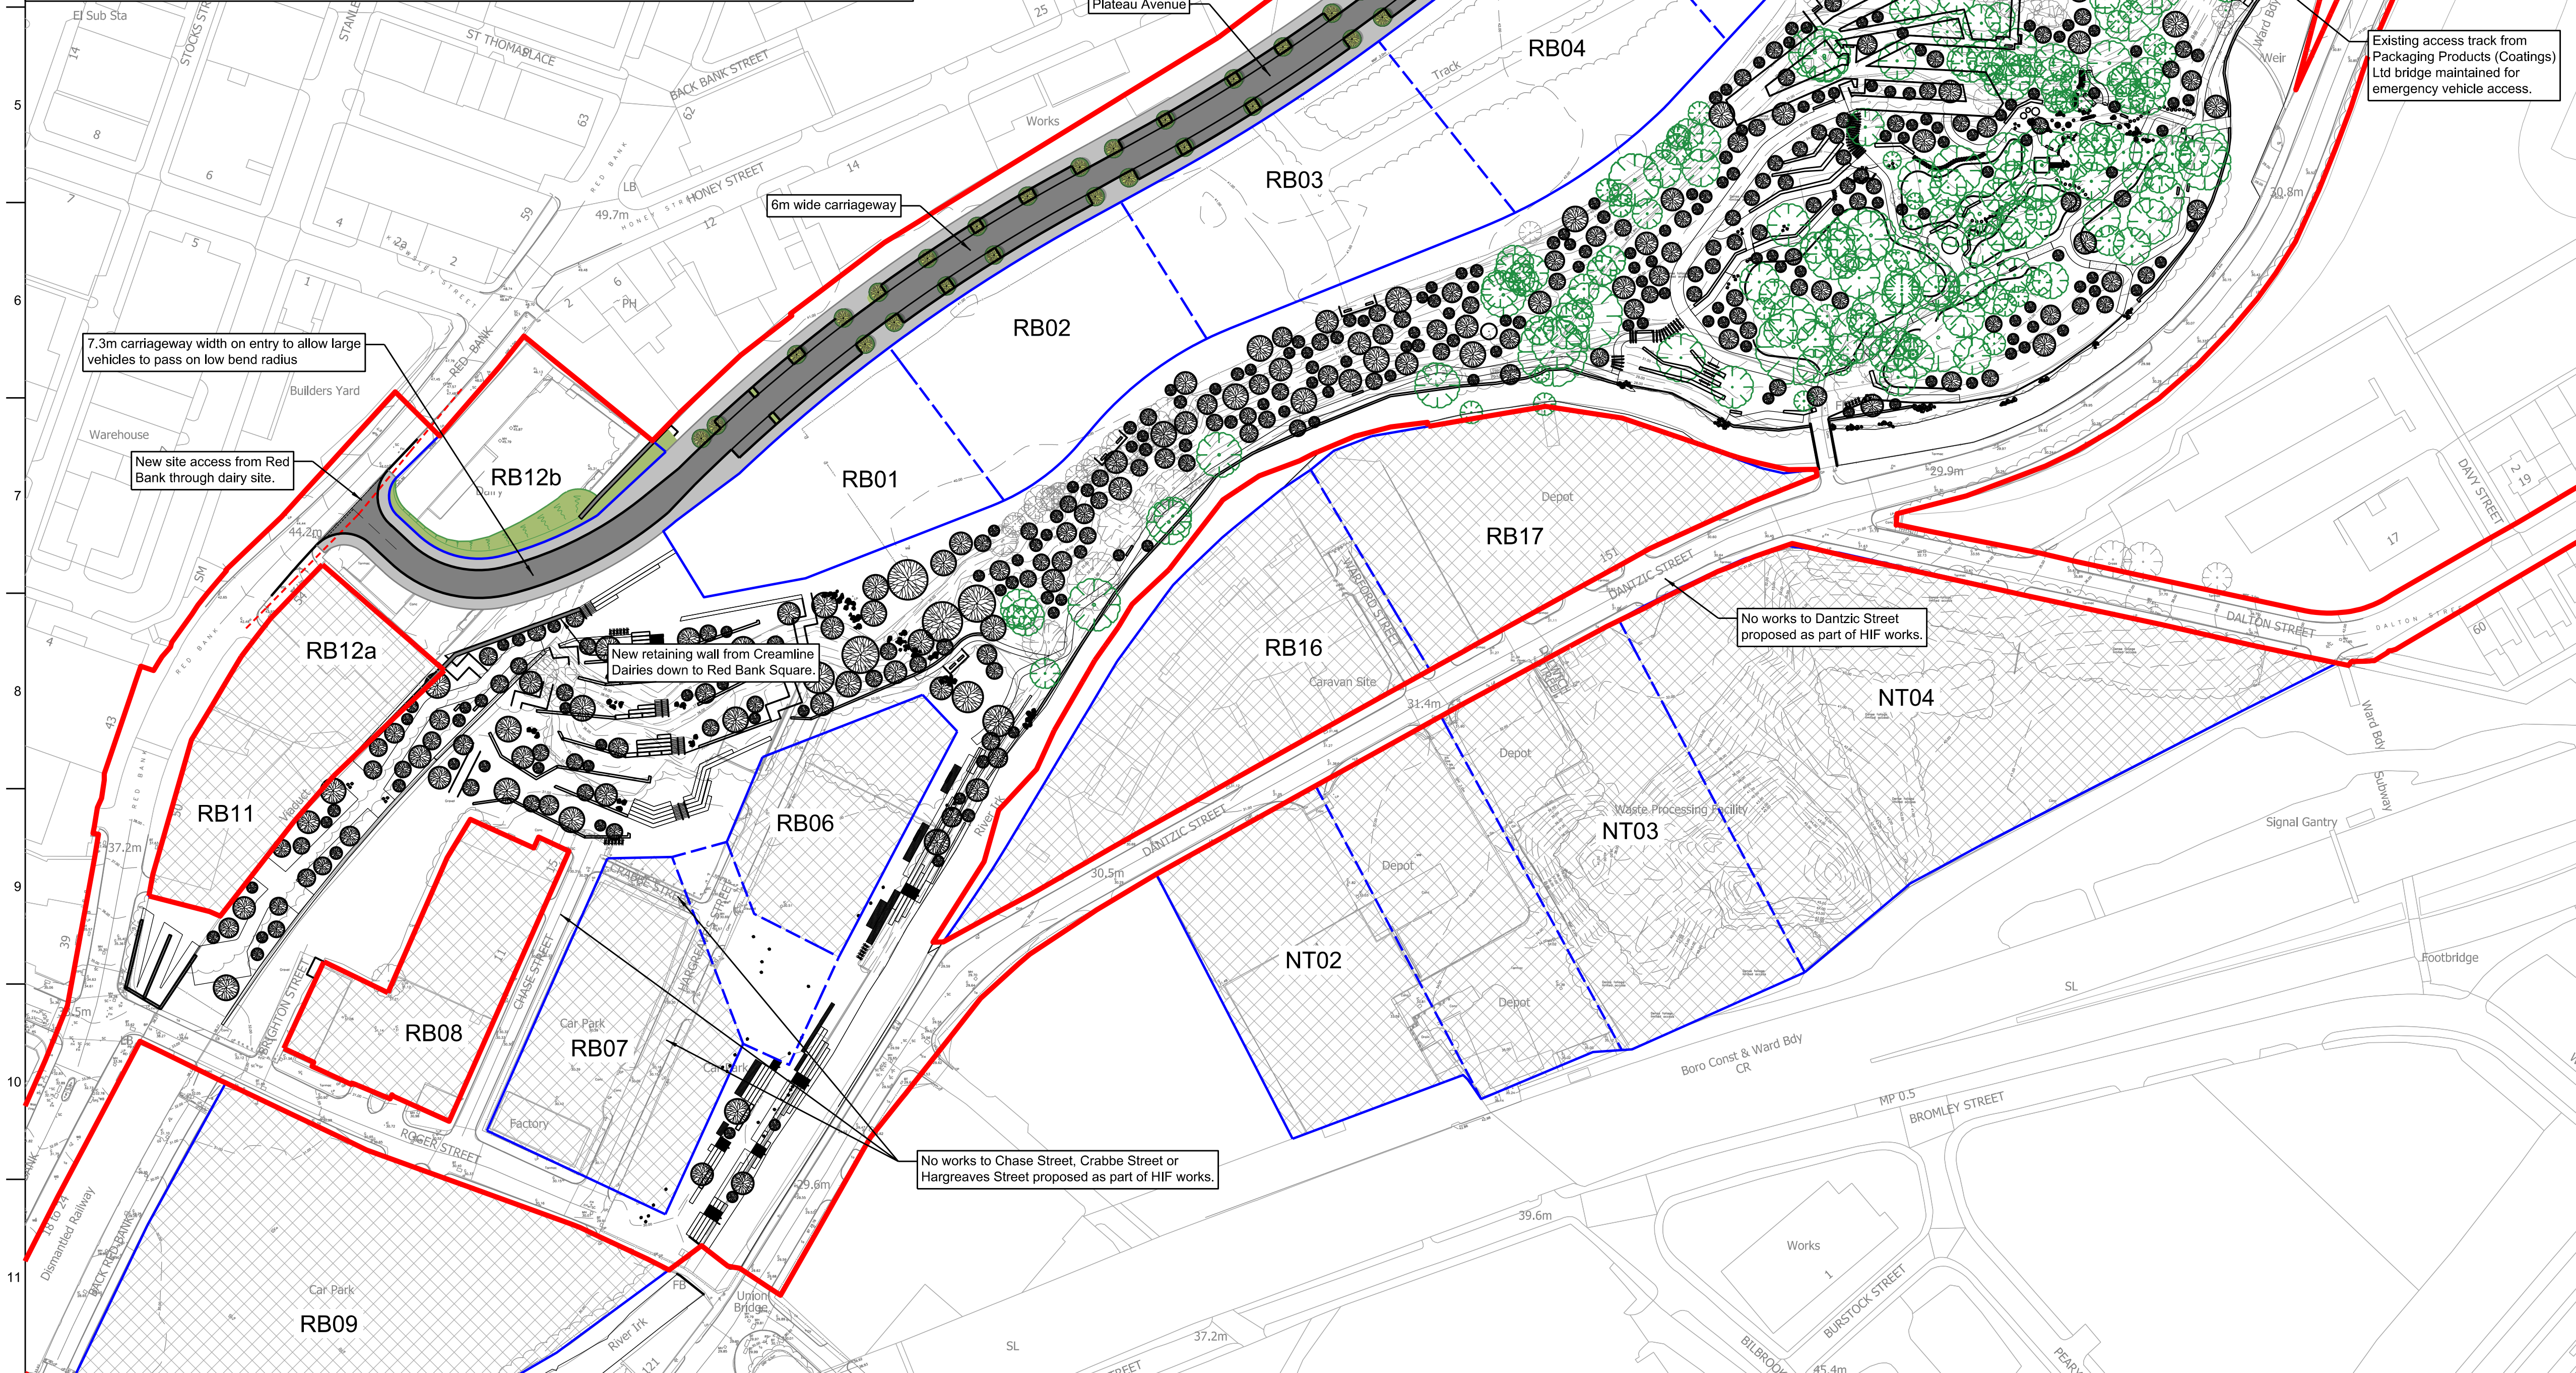


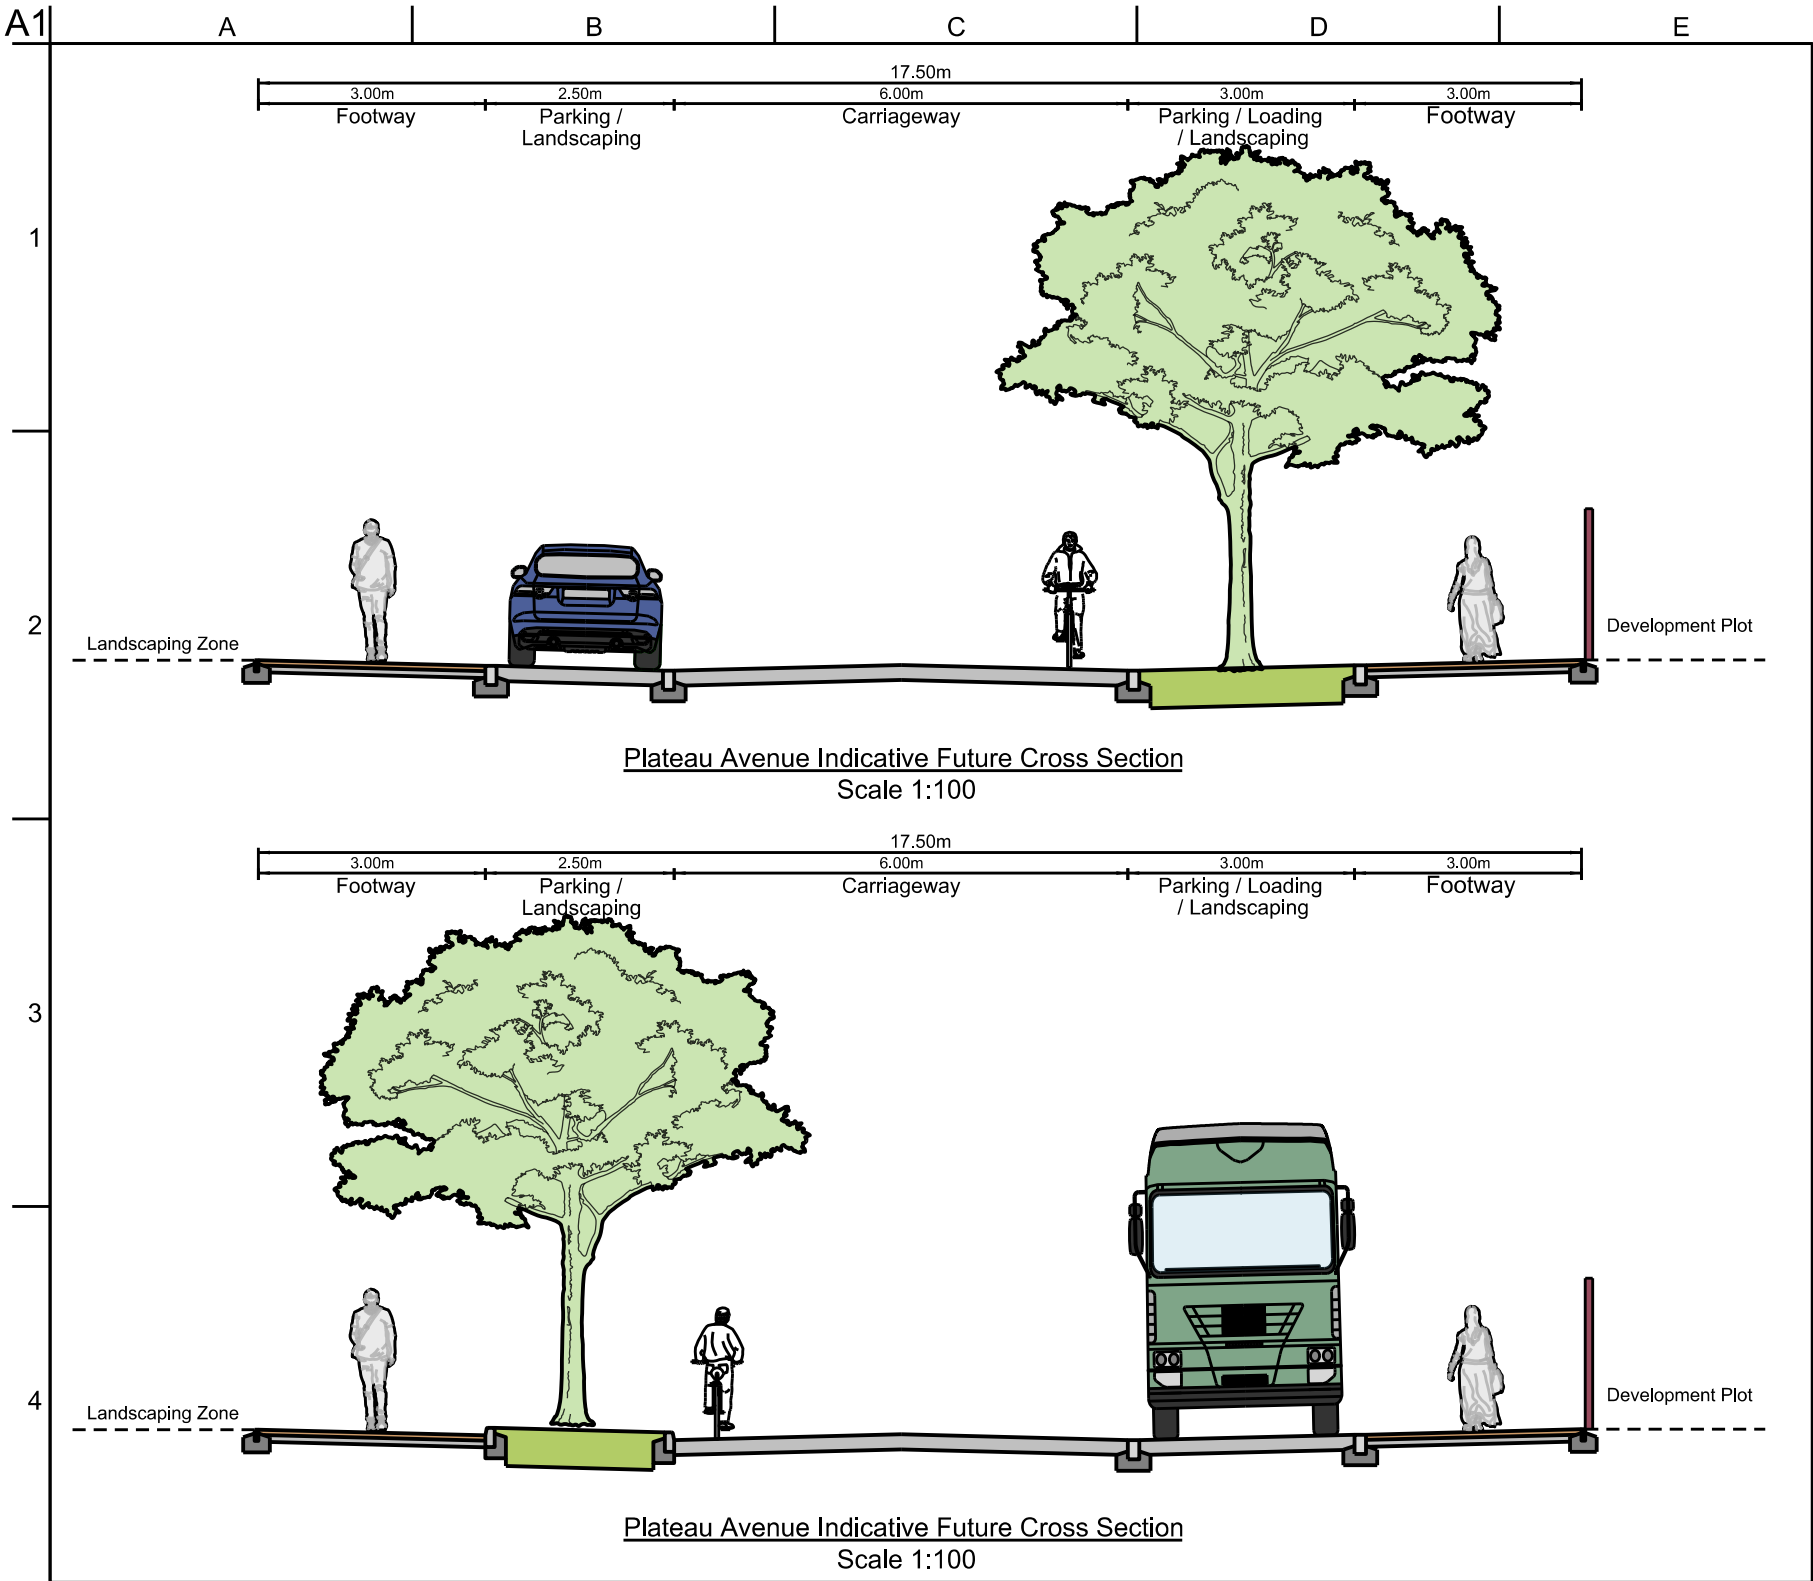

- Notes:
- Topographical data based on Paragon Surveys Drawing No. PS-2158-TS Issue P.
 - Refer to drawing VNIF-ARP-00-YYY-DR-CH-0002 for Plateau Avenue General Arrangement.
 - Landscaping proposals based on Planit drawing VNIF-PLA-ZZ-YYY-DR-L-1011-HIF General Arrangement Plan Rev P02. Refer to Planit drawings for details of soft and hard landscaping.
 - Plot boundaries are indicative based on FEC masterplan.
 - Provision for 129 parking bays including 10% accessible bays has been allowed for in the design of Plateau Avenue based on Shultze Grassov drawing No RDB-SPG-XX-XX-SK-LA-8004 Rev B (26/10/2021).

Key:

- Red Line Boundary
- Development Plot Boundaries

Rev	Date	Description	By	Chkd	Appd	Auth
P01	13/08/21		RS	.EE	.EE	—
P02	28/11/21		RS	RG	RG	—
P03	13/12/21	Issue for EIA	AR	RS	RG	—
P04	17/12/21		AR	RS	RG	—
P05	01/02/22		RG	RG	RG	—
P06	17/02/22	Amended for Planning Comments	RS	RG	RG	—

ARUP

6th Floor 3 Piccadilly Place
Manchester M1 3BN
Tel +44 161 228 2331 Fax +44 161 228 6879
www.arup.com

Client



Project Title
Victoria North HIF Infrastructure & Enabling Works

Drawing Title
Highway General Arrangement

Scale at A1		1:1000		Anup Job No		282022-00	
Role		Civil - Highways					
Suitability		S3 - Issued for Review and Approval					
Rev	By	Chkd	Appd	---			
	RS	RG	RG				
	P06	Date	Date	Date	---		
	17/02/22	17/02/22	17/02/22				
Name							
VNIF - ARP - 00 - YYY - DR - CH - 0001							
Project	Originator	Volume	Location	Type	Role	Number	