



Rev	Date	Description
XX	XX:XX:XX	XXXX

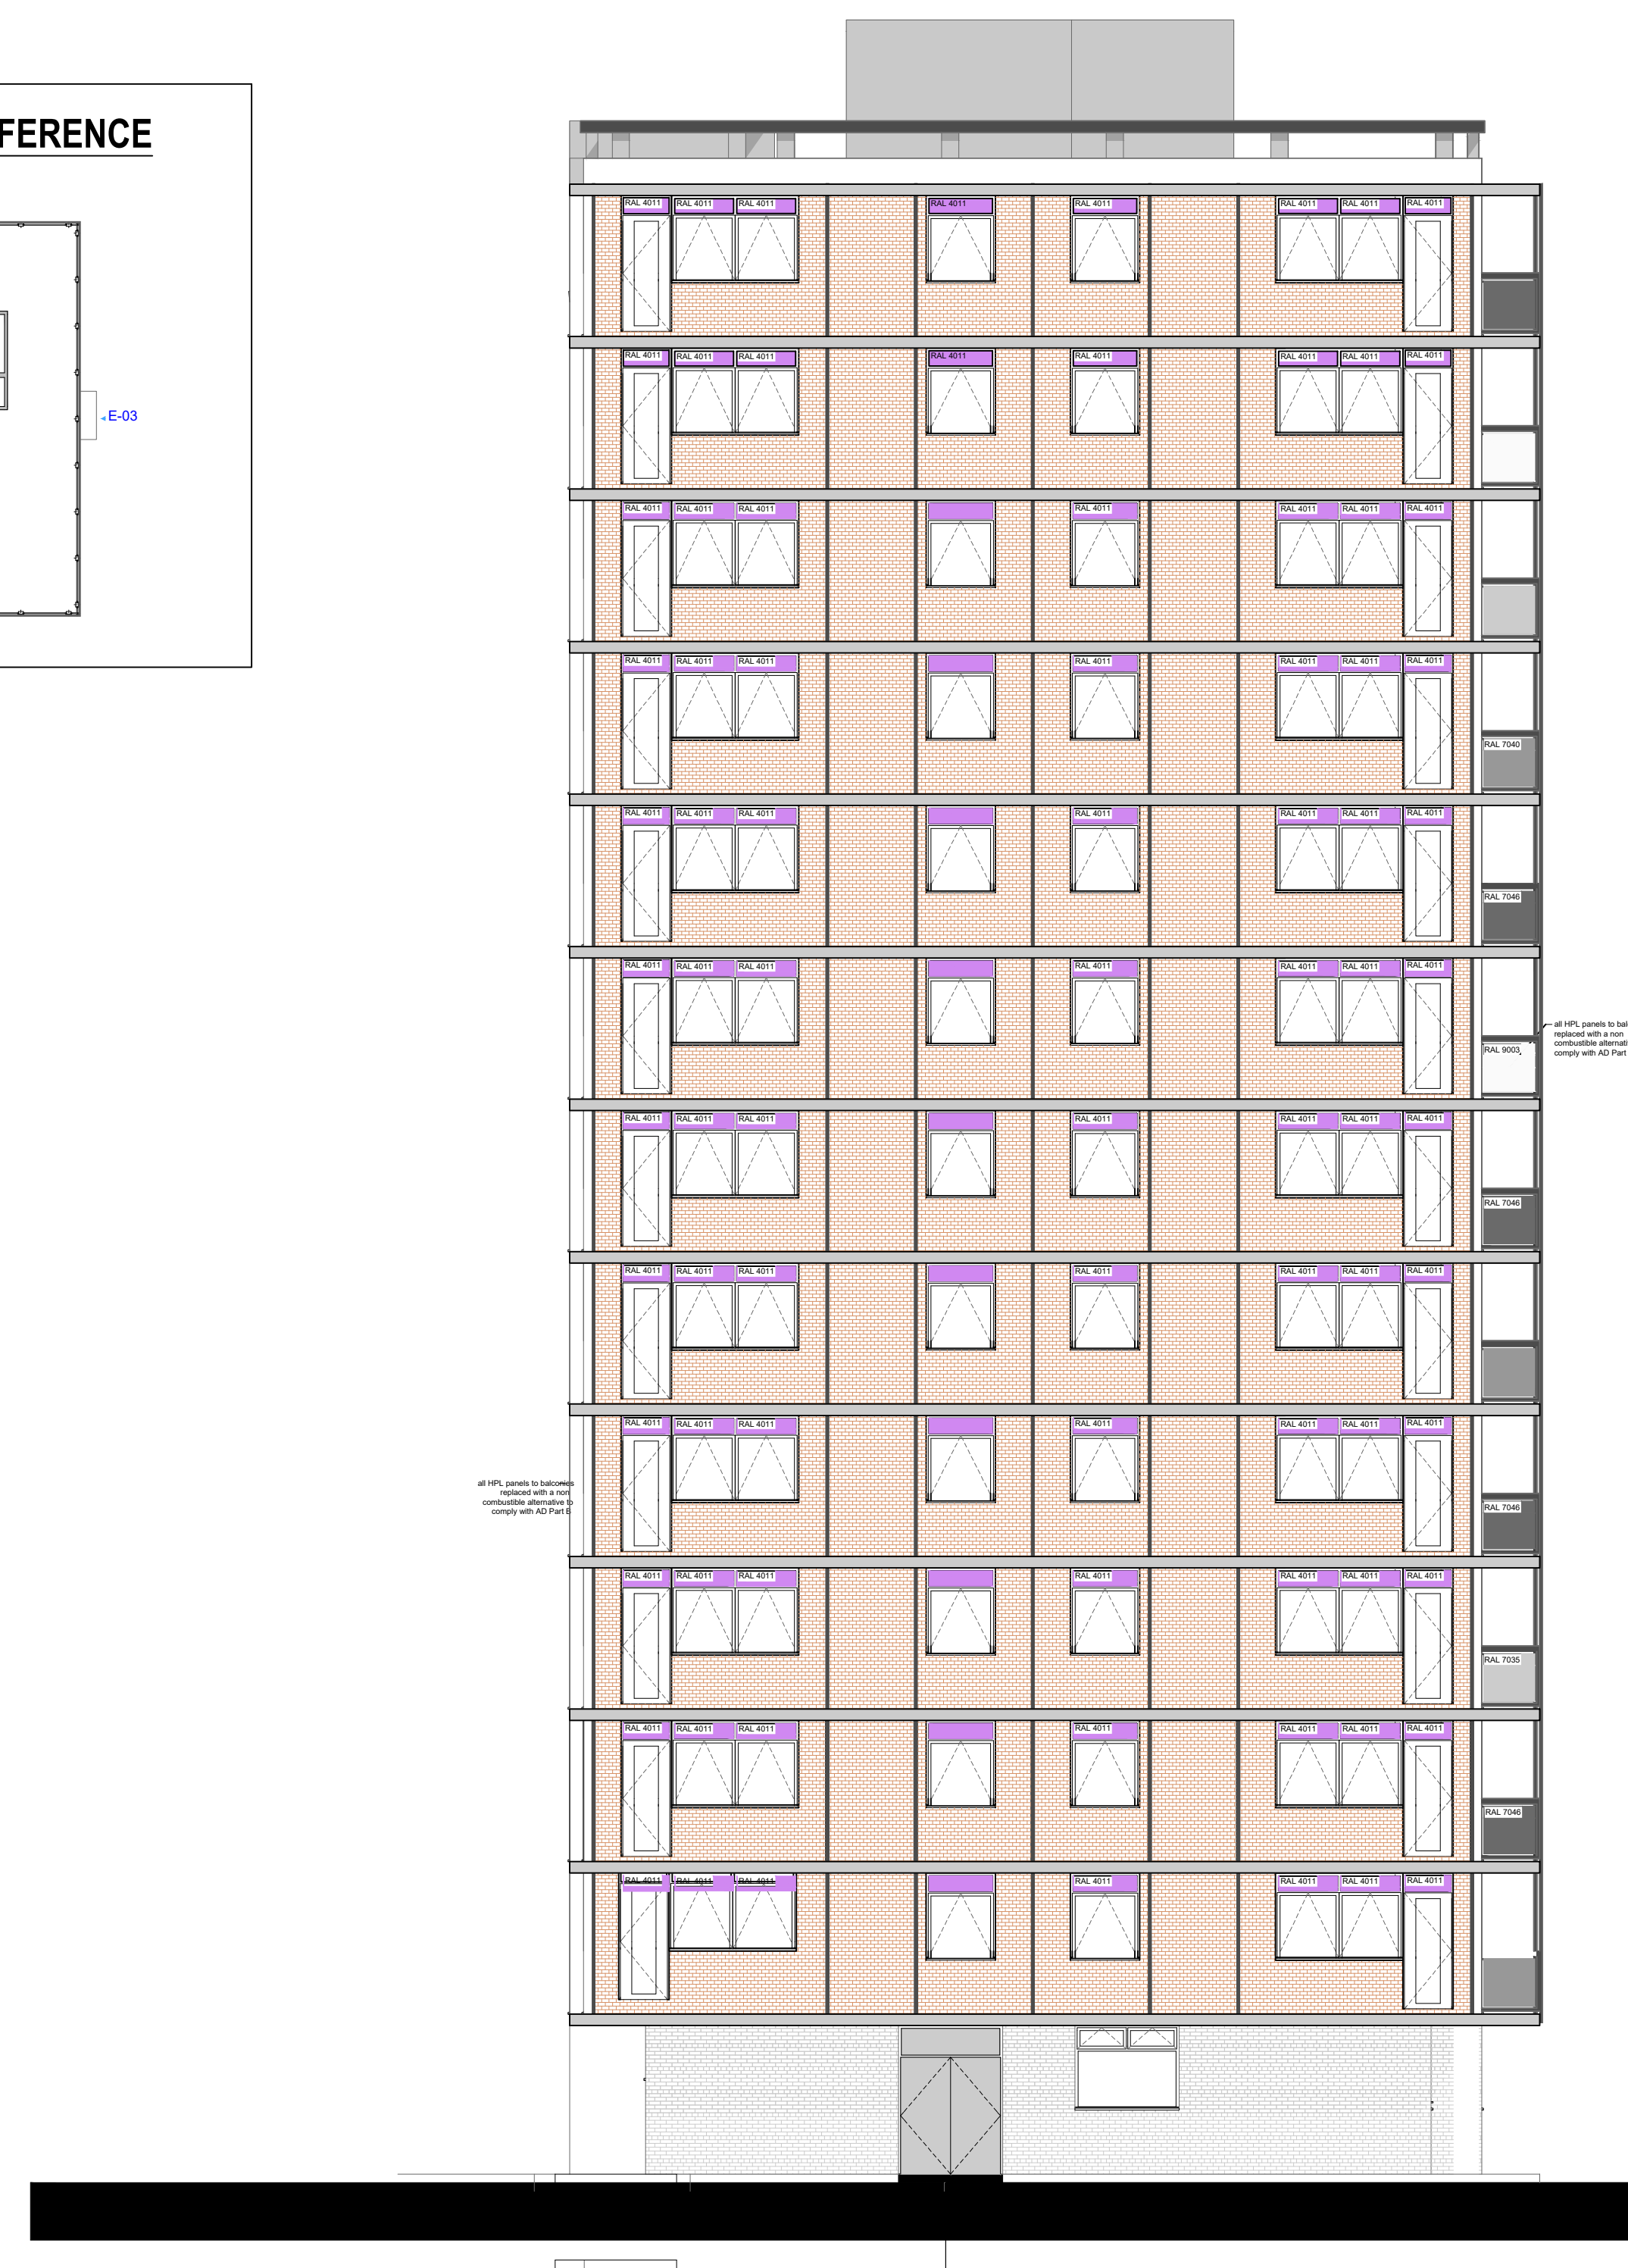

Elevation - 01

(No Rain-screens)

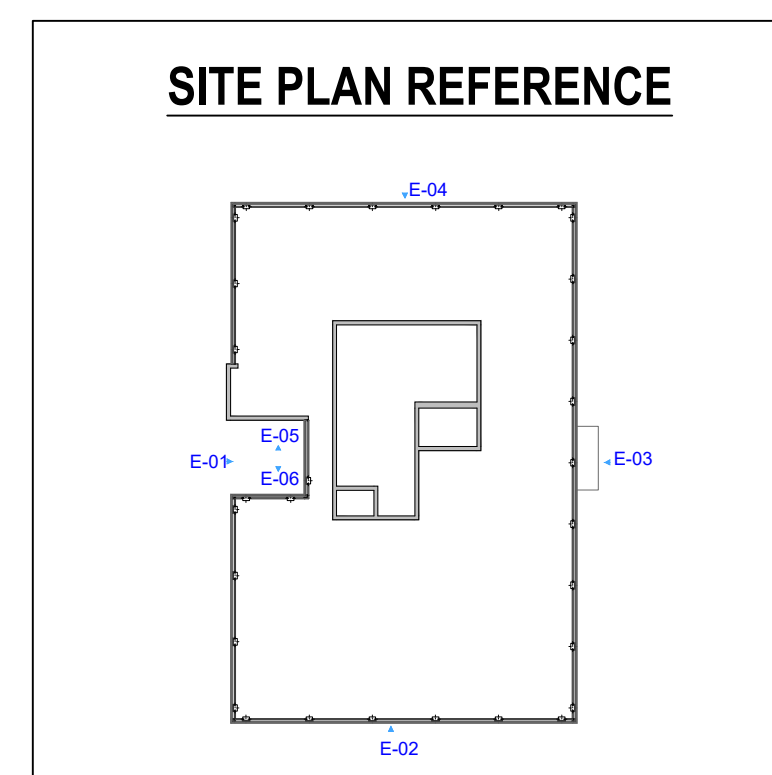

Arcus Consulting LLP
Wakefield 0192 466 9000 Manchester 0161 905 3222 London 0208 8742 2511
Liverpool 0151 708 1080 Newcastle 0191 272 5781 Rugby 01788 297 127
info@arcus.uk.com www.arcus.uk.com

Client
WYTHENSHAW COMMUNITY HOUSING GROUP

Project
WESTVIEW & BAGNALL COURT
ENVELOPE REFURBISHMENT

Title
BAGNALL COURT ELEVATIONS 01 & 02
NO RAINSCREEN

Scale 1:100 @ A1	Date 05.01.22	Stage PLANNING
Job No P6584	Drawing No 01	Rev -
Drawn LN	Approved TN	

This drawing is the copyright of Arcus. Contractors must check all dimensions on site. Do not scale the drawings. Only figured dimensions are to be worked to.