


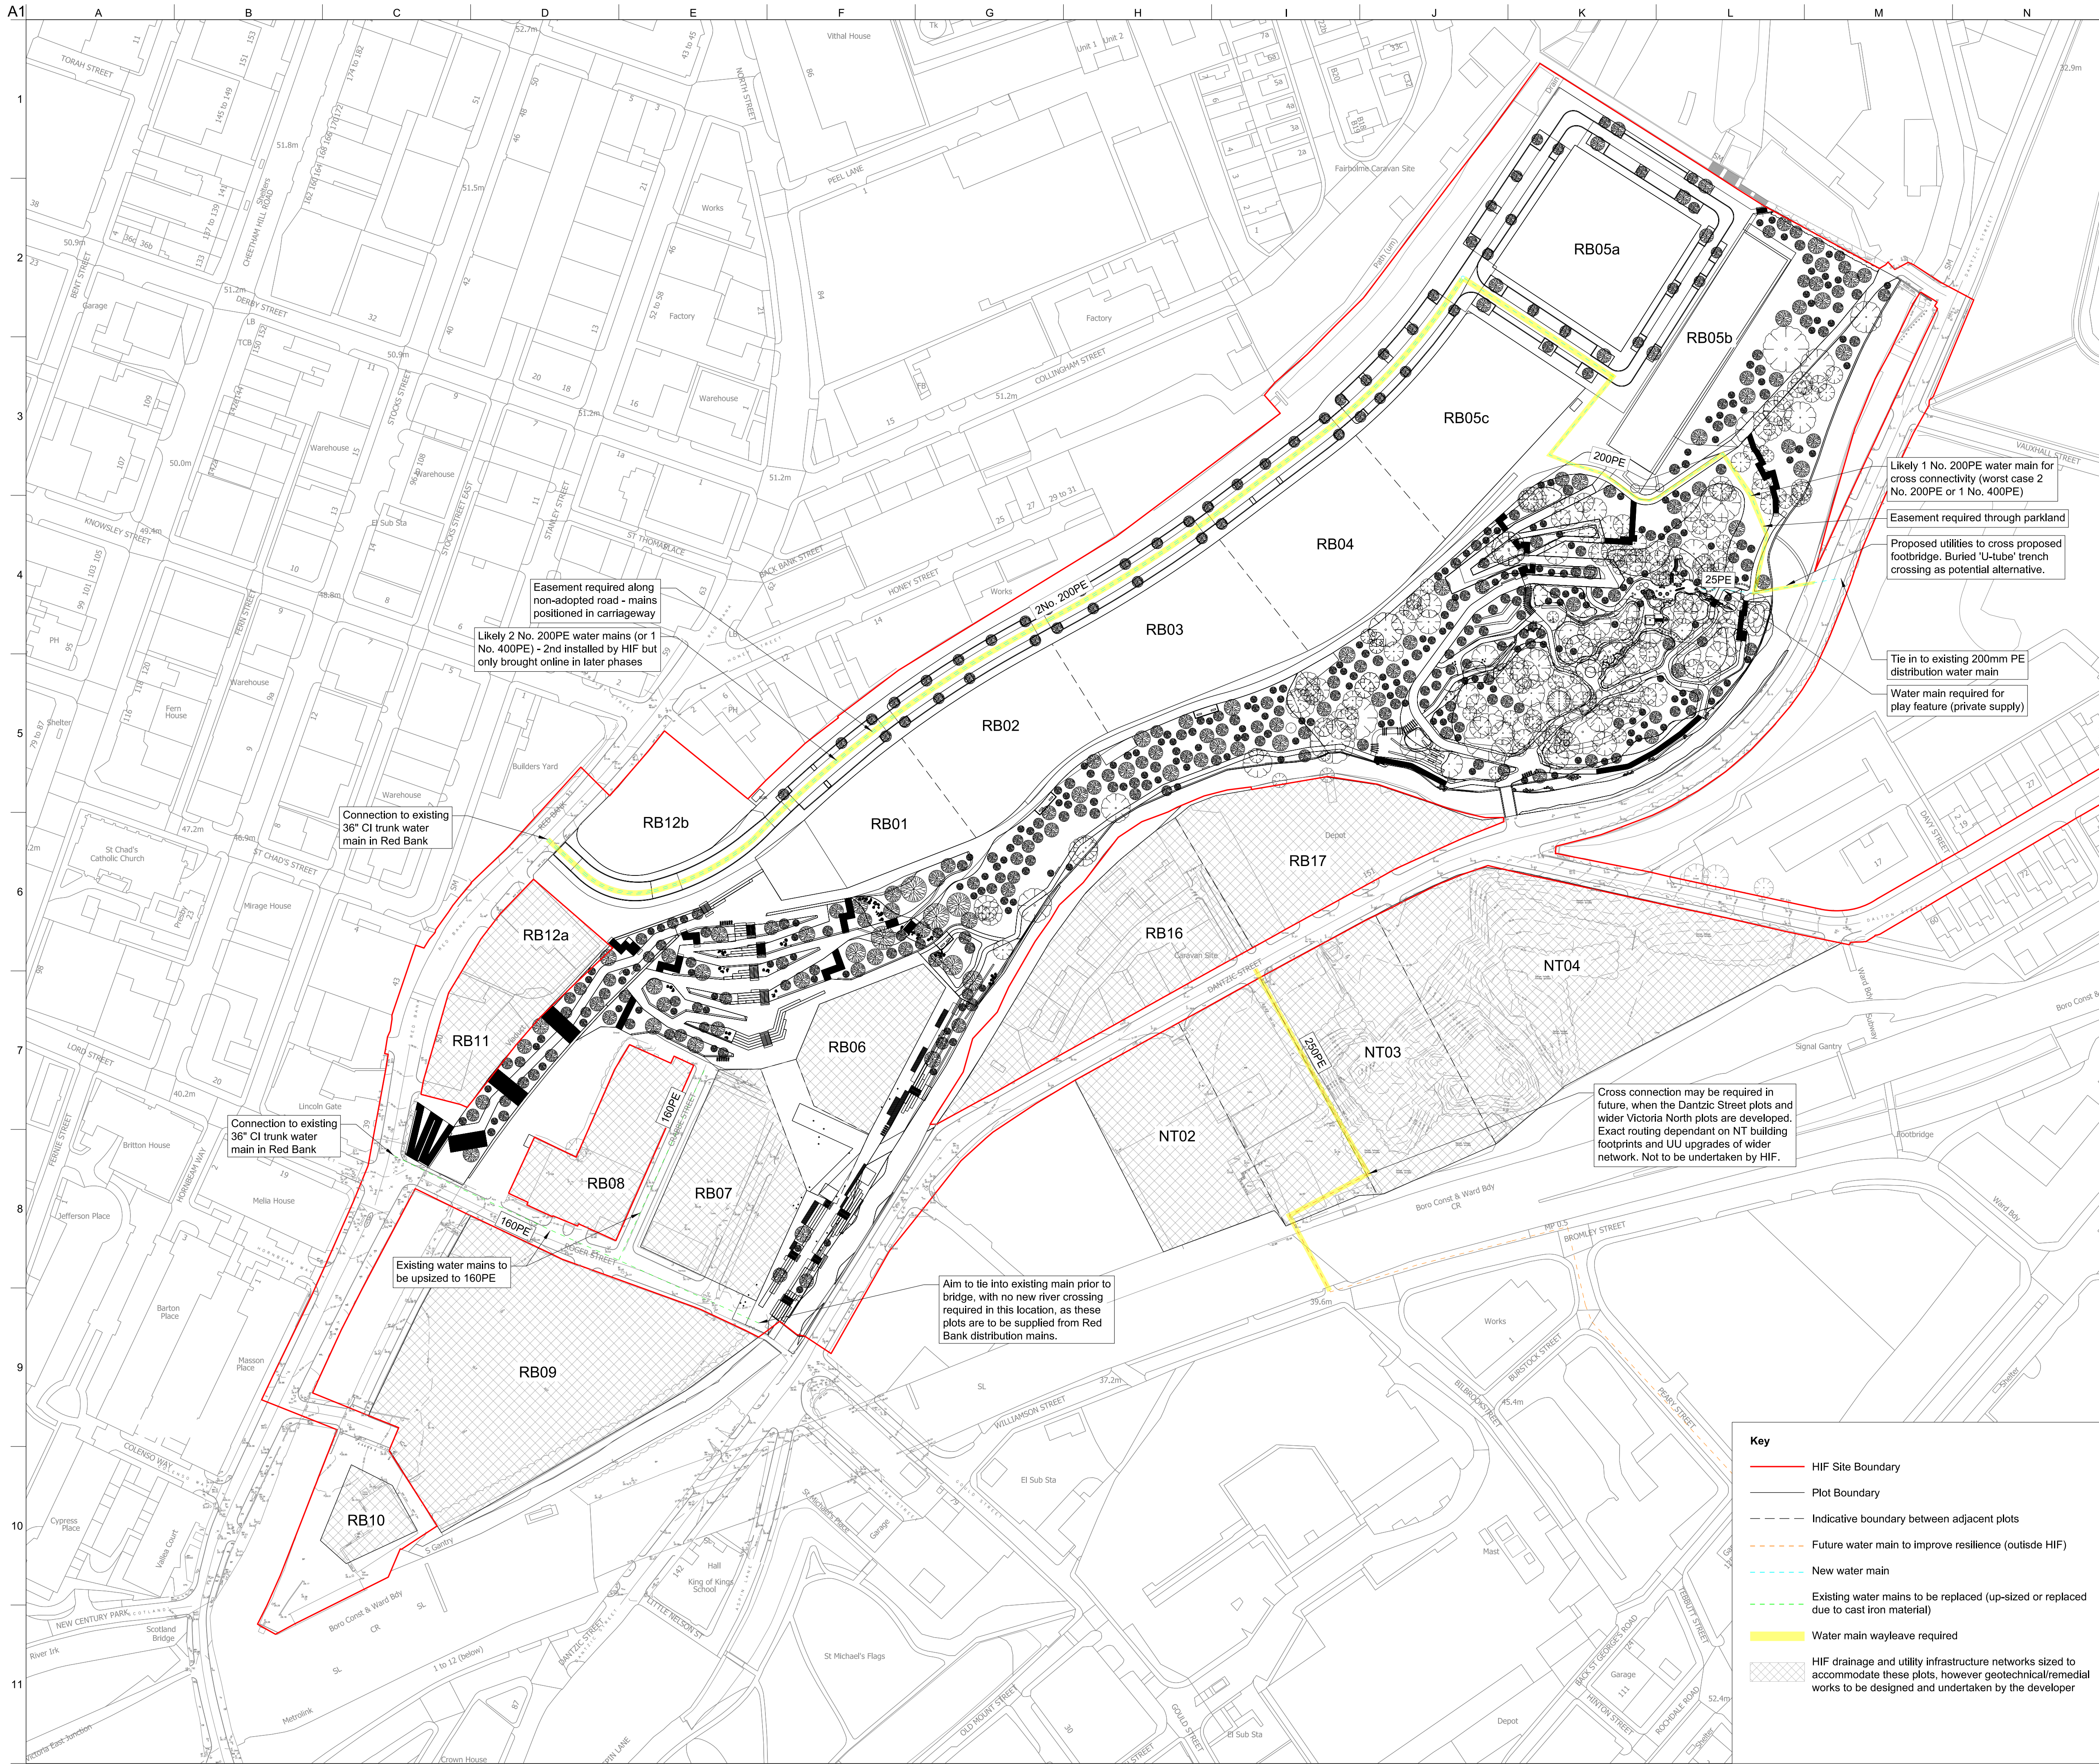

- Notes**
1. All pipe dimensions are in mm, all levels in mAO, unless specified otherwise.
 2. This drawing shall be read in conjunction with all relevant Engineers drawings, specifications and reports.
 3. This map is reproduced from Ordnance Survey Material with the permission of the Ordnance Survey on behalf of the Controller of Her Majesty's Stationary Office (c) Crown Copyright. License Number 100019568 (2021).
 4. Layout is based on:
 - Landscape Architect masterplan drawing 2700-PLA-ZZ-YYY-DR-L-1011 Rev P02.06 dated 14/02/2022 by Planit.
 - Topographical Survey drawing PS-2158-TS by Paragon Surveys dated September 2021.
 5. Plot boundaries developed in conversation with FEC Winter 2021/2 - boundaries between adjacent plots are indicative only and are subject to change as the FEC masterplan is developed.
 6. Extents of landscaping and new roads are based on WS3 designs.
 7. WS3 HIF Utilities design developed in conjunction with FEC team discussions.
 8. Future plot connections to the HIF network are to be undertaken by developers.

Rev	Date	Description	By	Chkd	Appd	Auth
P01	26/08/21		AS	AS	AS	—
P02	17/12/21		EC	RG	RG	—
P03	01/02/22		EC	EC	RG	—
P04	18/02/22	Amended for planning	EC	RG	RG	—
P05	24/02/22	Amended for Planning	TW	TW	RG	—
P06	04/03/22		AS	EC	RG	—

ARUP

6th Floor 3 Piccadilly Place
Manchester M1 3BN
Tel +44 161 228 2331 Fax +44 161 228 6879
www.arup.com

Client

MANCHESTER CITY COUNCIL

bam nuttall

Project Title
Victoria North HIF Infrastructure & Enabling Works

Drawing Title
Proposed HIF Potable Water Network Upgrade

Scale at A1		1:1250		Arup Job No		282022-00	
Role		Consultant for Utilities					
Suitability		S3 - Issued for Review and Comment					
Rev	By	AS	Chkd	EC	Appd	RG	---
	P06	Date	03/03/22		Date	04/03/22	

Name							
VNIF - ARP - 00 - YYY - DR - CU - 1003							
Project	Originator	Volume	Location	Type	Role	Number	