


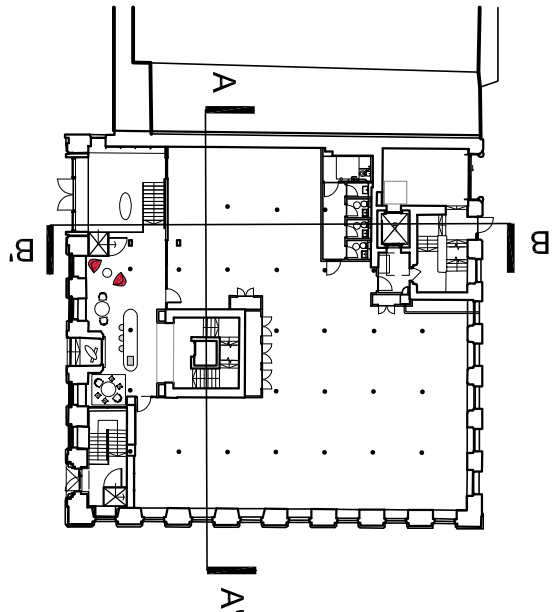


Key:

- 1. REFURBISHED CAT A OFFICE PLAN
- 2. BM OFFICE
- 3. YOGA STUDIO
- 4. ACCESSIBLE WC
- 5. CIRCULATION
- 6. STAIRS
- 7. LIFT
- 8. RECEPTION
- 9. MAIN ENTRANCE
- 10. TOILET CORE
- 11. DRYING ROOM
- 12. SAUNA PLANT
- 13. SAUNA
- 14. TEA POINT
- 15. LOCKERS
- 16. REAR ENTRANCE
- 17. STORE
- 18. COMMERCIAL UNIT



01 Section A-A'

1:100

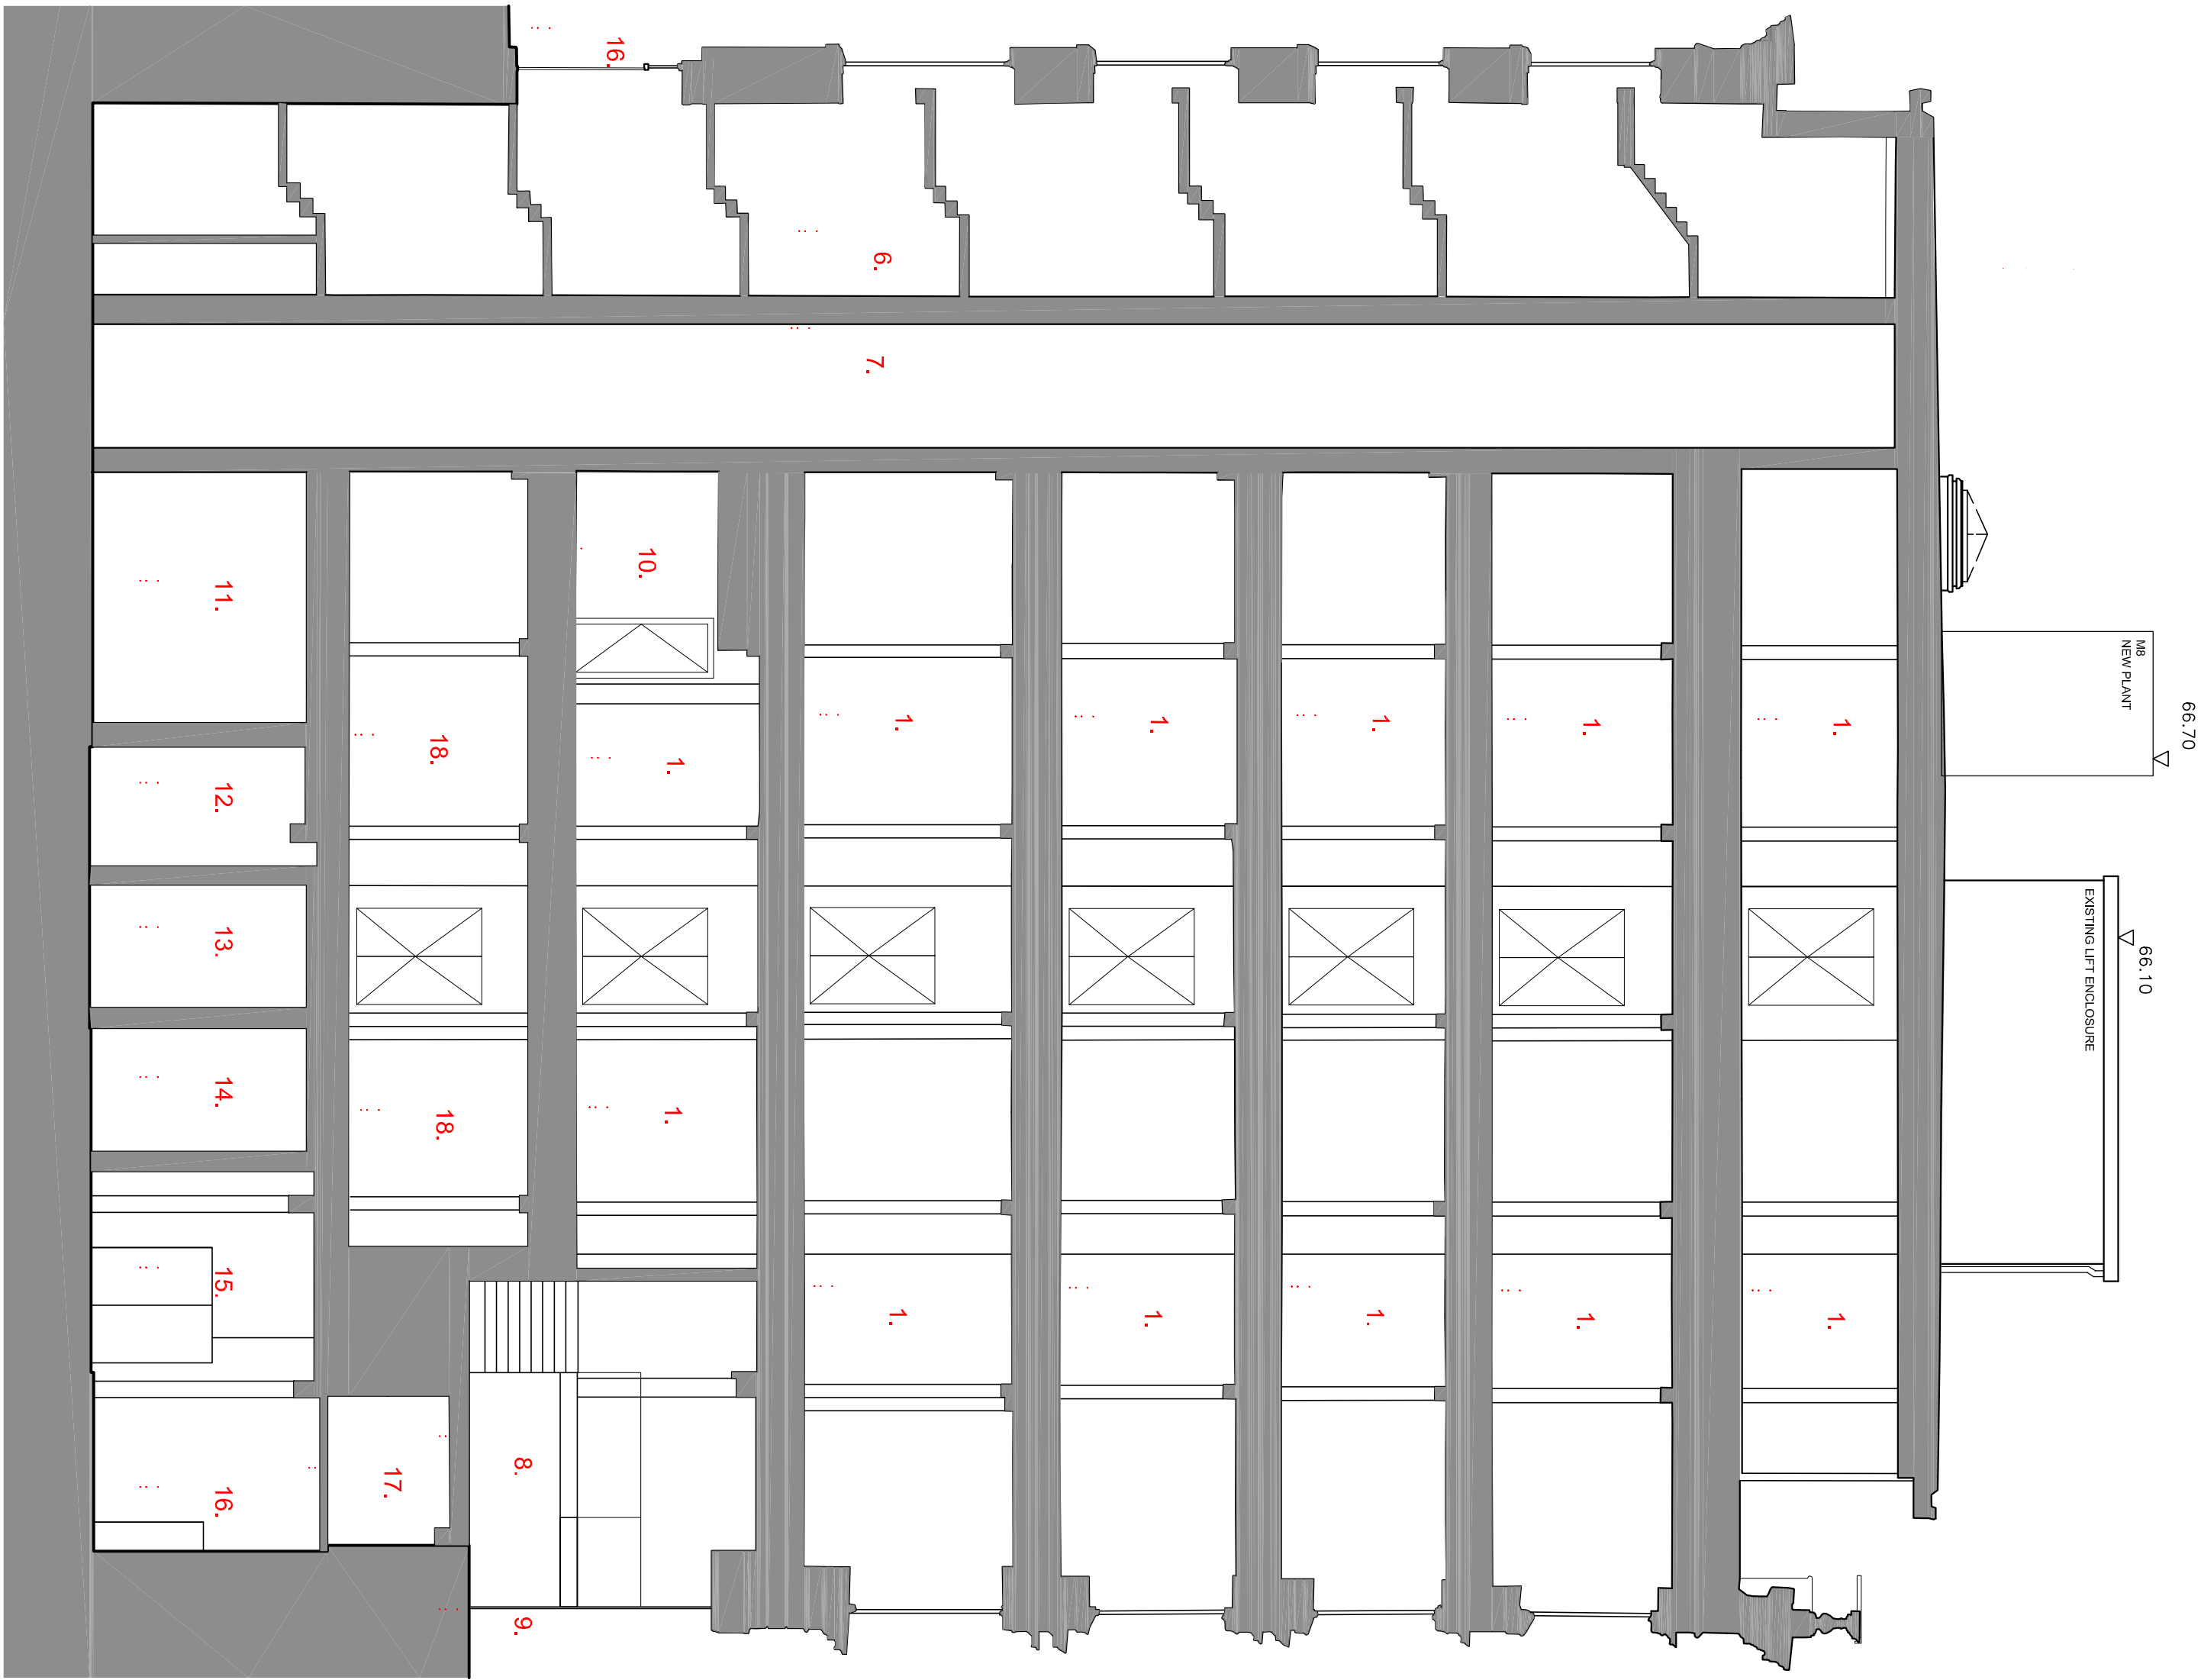

02 Section B-B'

1:100

rev.		date	details	by
A	10/02/22		Issued for Information Issued for Planning	BC



MICHAEL
LAIRD
ARCHITECTS
5 Pocke Street, Edinburgh, EH3 6DF
T 0131 726 6991 F 0131 726 2771
mla@michaellaird.co.uk

Freestrade Exchange Refurbishment
Clearbell
27 Peter Street, Manchester, M2 5GB

drawing title
Proposed Sections
General Arrangement

scale	date	drawn	format
1:100	Nov 2021	BC	a1

Information	
drawing number	CFM.AR(99)022
status	A