


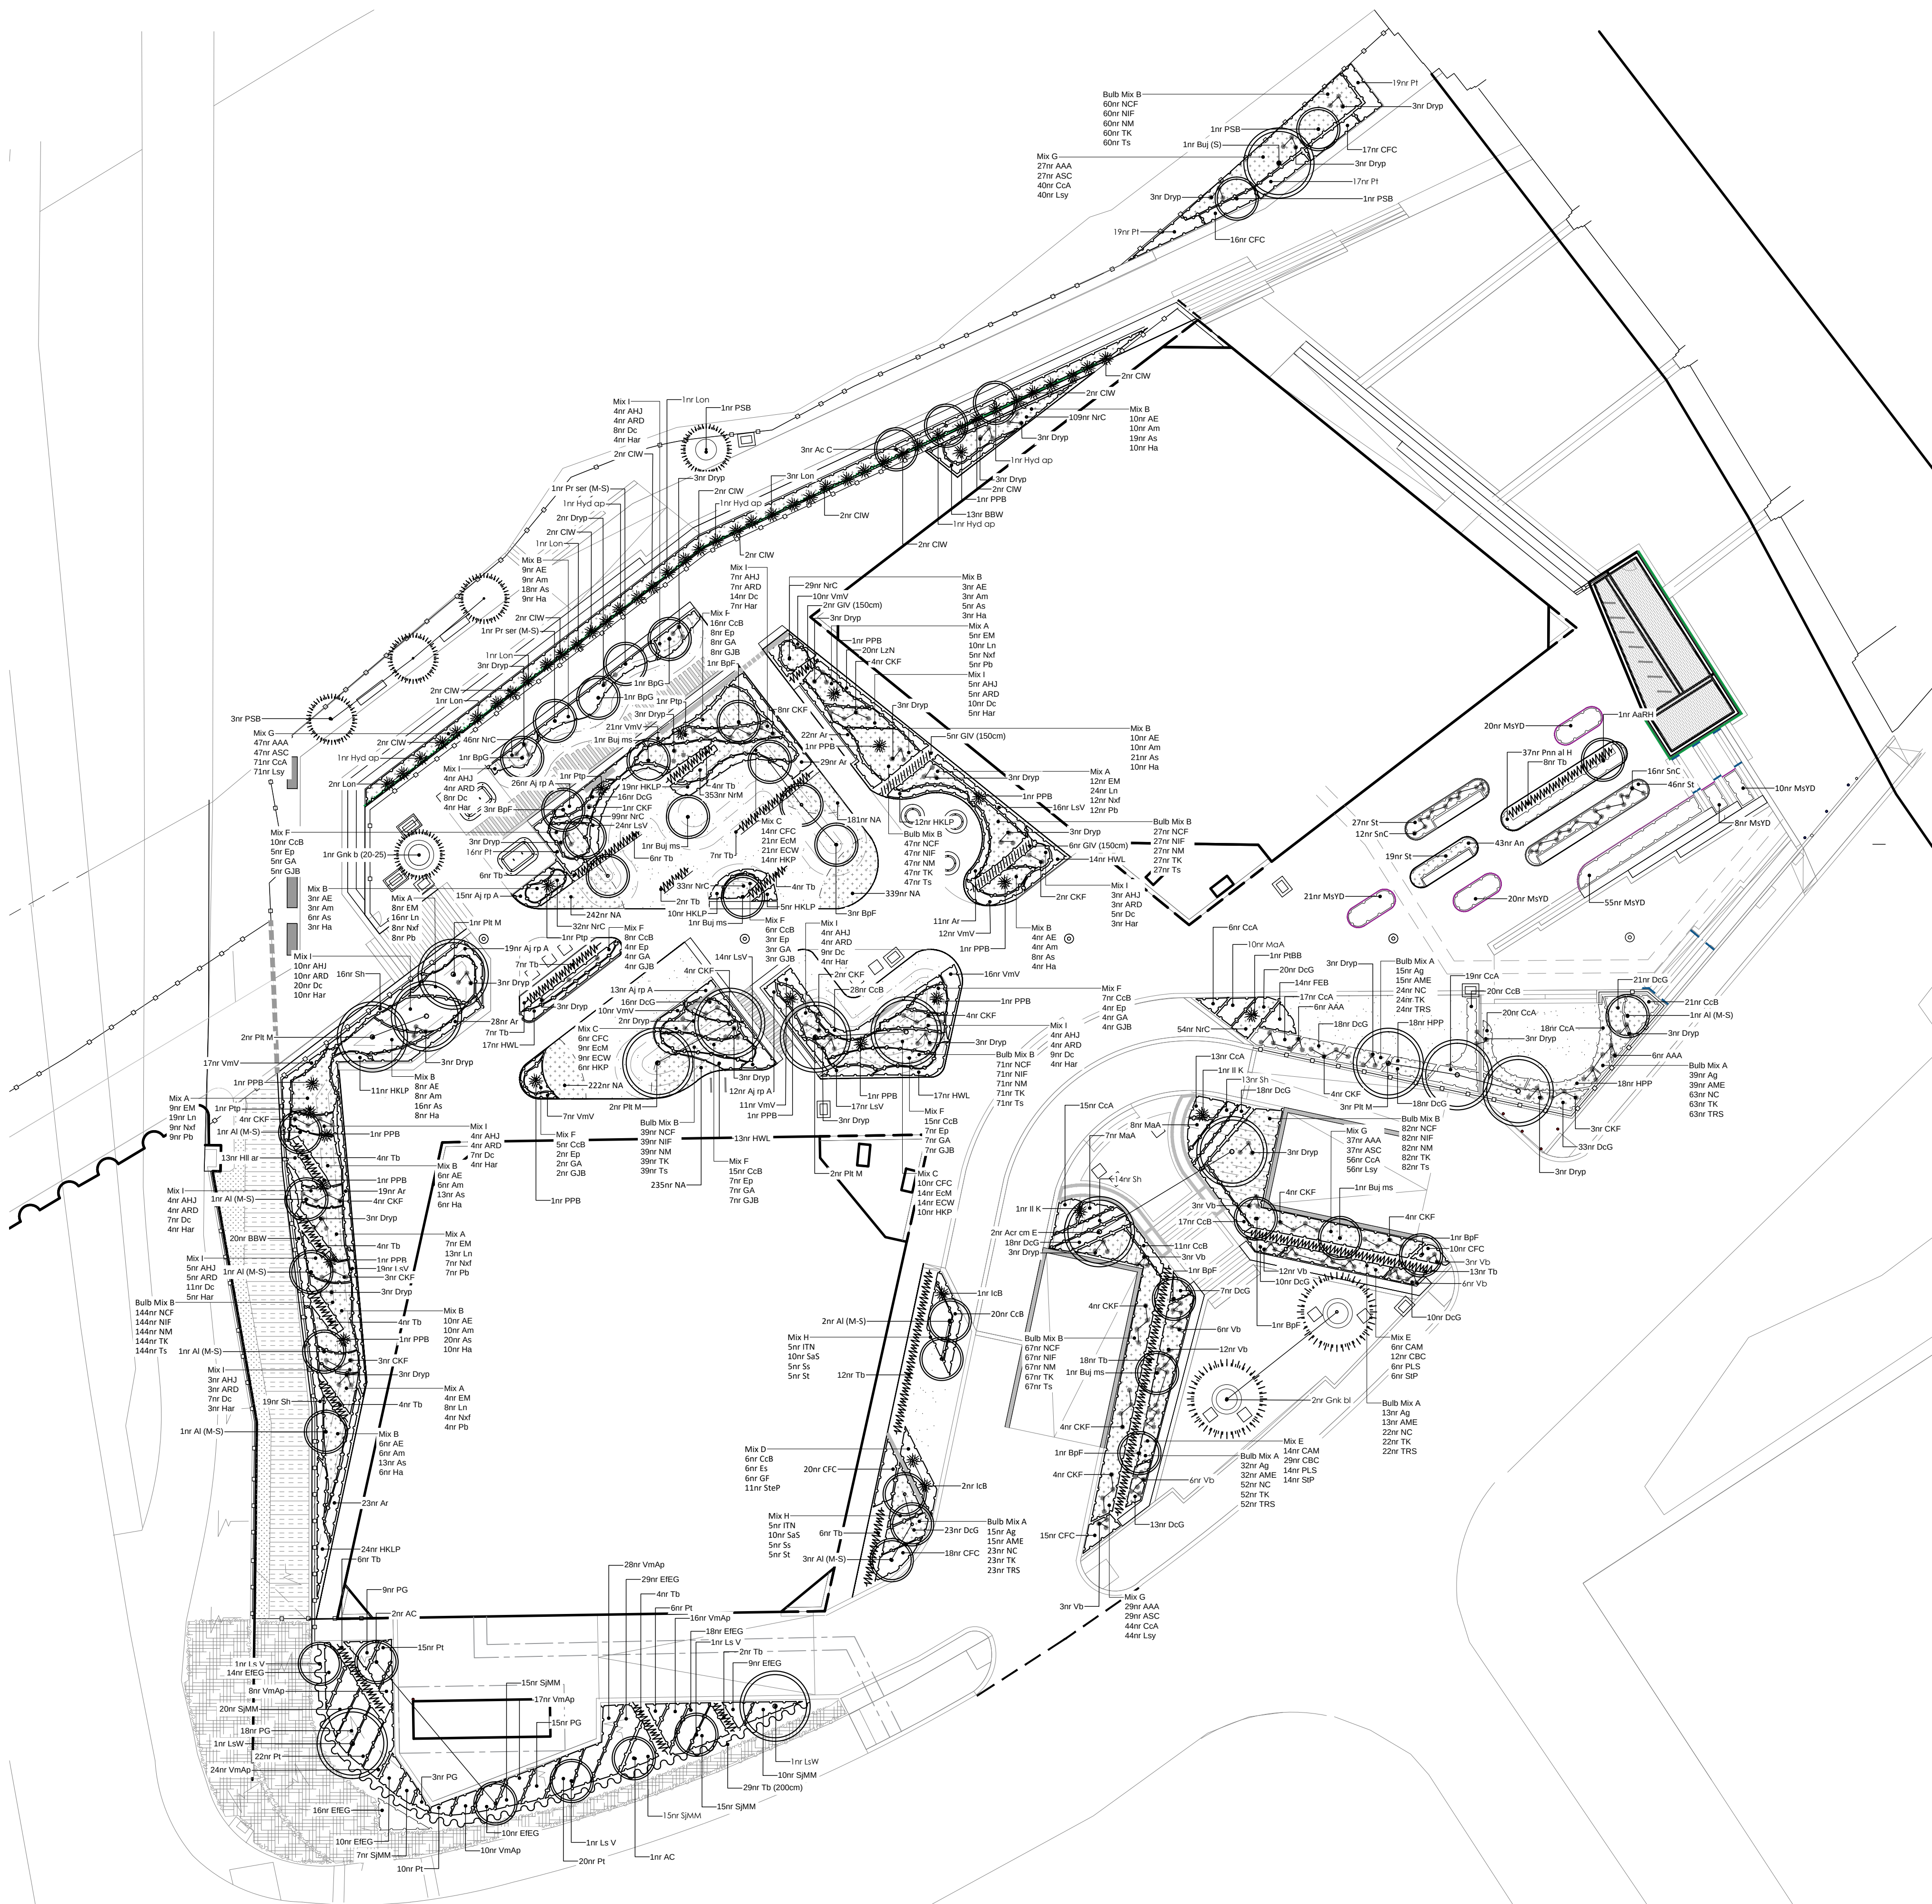

- GENERAL NOTES**
- This drawing is the copyright of tpm landscape Ltd and cannot be reproduced in any form without the consent of the company.
 - This drawing is to be read in conjunction with detail landscape drawings, details and specification.
 - This drawing is to be read in conjunction with all relevant Architects', Engineer's, Specialists, Bills of Quantities and Specifications.
 - The insertion of any firm or proprietary brand on this drawing is an indication of the class or quality required and does not exclude the use of alternative materials that are equal in performance, quality and appearance, provided that they have been approved in writing by the Landscape Architect.
 - The Contractor is responsible for accurately ascertaining the position of underground services and responding to all relevant service easement requirements.
 - All dimensions are in millimetres unless stated otherwise, for the purposes of construction this drawing must not be scaled and only written dimensions used. Written and scaled dimensions to be checked on site, any discrepancies reported prior to work commencing. IF IN DOUBT PLEASE ASK.
 - All work and materials are to be in accordance with the relevant British Standards and Code of Practice.
 - All Proprietary products are to be used strictly in accordance with the manufacturer's instructions and details.

- LEGEND**
- Proposed Tree in Soft Landscape**
Specimen parkland tree Multi-stem or Clear-stem
Height: 6m
 - Proposed Tree in Soft Landscape**
Specimen parkland tree Multi-stem or Clear-stem
Height: 4.5m
 - Proposed Tree in Hard Landscape**
Specimen parkland tree Multi-stem or Clear-stem
Height: 6m
 - Proposed Tree in Hard Landscape**
Specimen parkland tree Clear-stem
Height: 4.5m
 - Proposed Instant Hedge**
H200cm x W60cm (Site boundaries at main road junctions)
 - Proposed Instant Hedge**
H150cm x W60cm
 - Proposed Instant Hedge**
H100cm x W60cm
 - Proposed Ornamental Planting**
Mixed shrub and herbaceous planting
5-7ltr pots with 10-25ltr specimens
Planting beds to receive 75mm depth ornamental bark mulch.
 - Proposed Turf**
Hard wearing turf
 - Proposed Green Wall**
Ornamental Wall with inbuilt irrigation system
 - Proposed Sedum Roof**
Typical specification: Bauder XF301
 - Proposed Community Grow Zones**
Promoted for herb gardens etc as part of the healthy walk along the river corridor
 - Proposed Vertical Climbers**
Located on podium wall along river edge to provide valuable wildlife habitat. Tensile wire frames to help support climbing plants
 - Proposed Bulbs**
To be planted in ornamental beds and grass, to be Allium and Narcissus species to provide seasonal interest
 - Offsite Proposal - Ornamental Planting**
Subject to agreement with land owner
Details TBC
 - Offsite Proposal - Wildflower Planting**
Subject to agreement with land owner
Details TBC
 - Offsite Proposal - Grass**
Subject to agreement with land owner
Details TBC
 - Proposed Sedum Roof**
Typical specification: Bauder XF301

REVISION NOTES

Rev	By	Description	Date
P2	GBS	Second Formal Issue	21.10.21
P1	GBS	Original	07.10.21

Client
Renaker Build LTD

Project
Trinity Island

Description
Site C - Planting Plan (Sheet 1 of 2)

Status
For Approval

Scale @ A1
1:250

Drawn
GBS

Checked
KH

Date
07.10.21

Drawing number
ZC-TPM-G710-PL-XX-3852 201

Revision
P2