


C:\USERS\ALINA.STOIAN\EXTERIOR ARCHITECTURE LTD\JONATHAN MILEY - 1882 ST JOHNS01 CAD\02 SHEET LAYOUT\1882 STAGE 5\SJQ-600-EXA-XX-L00-DR-L-000607.DWG

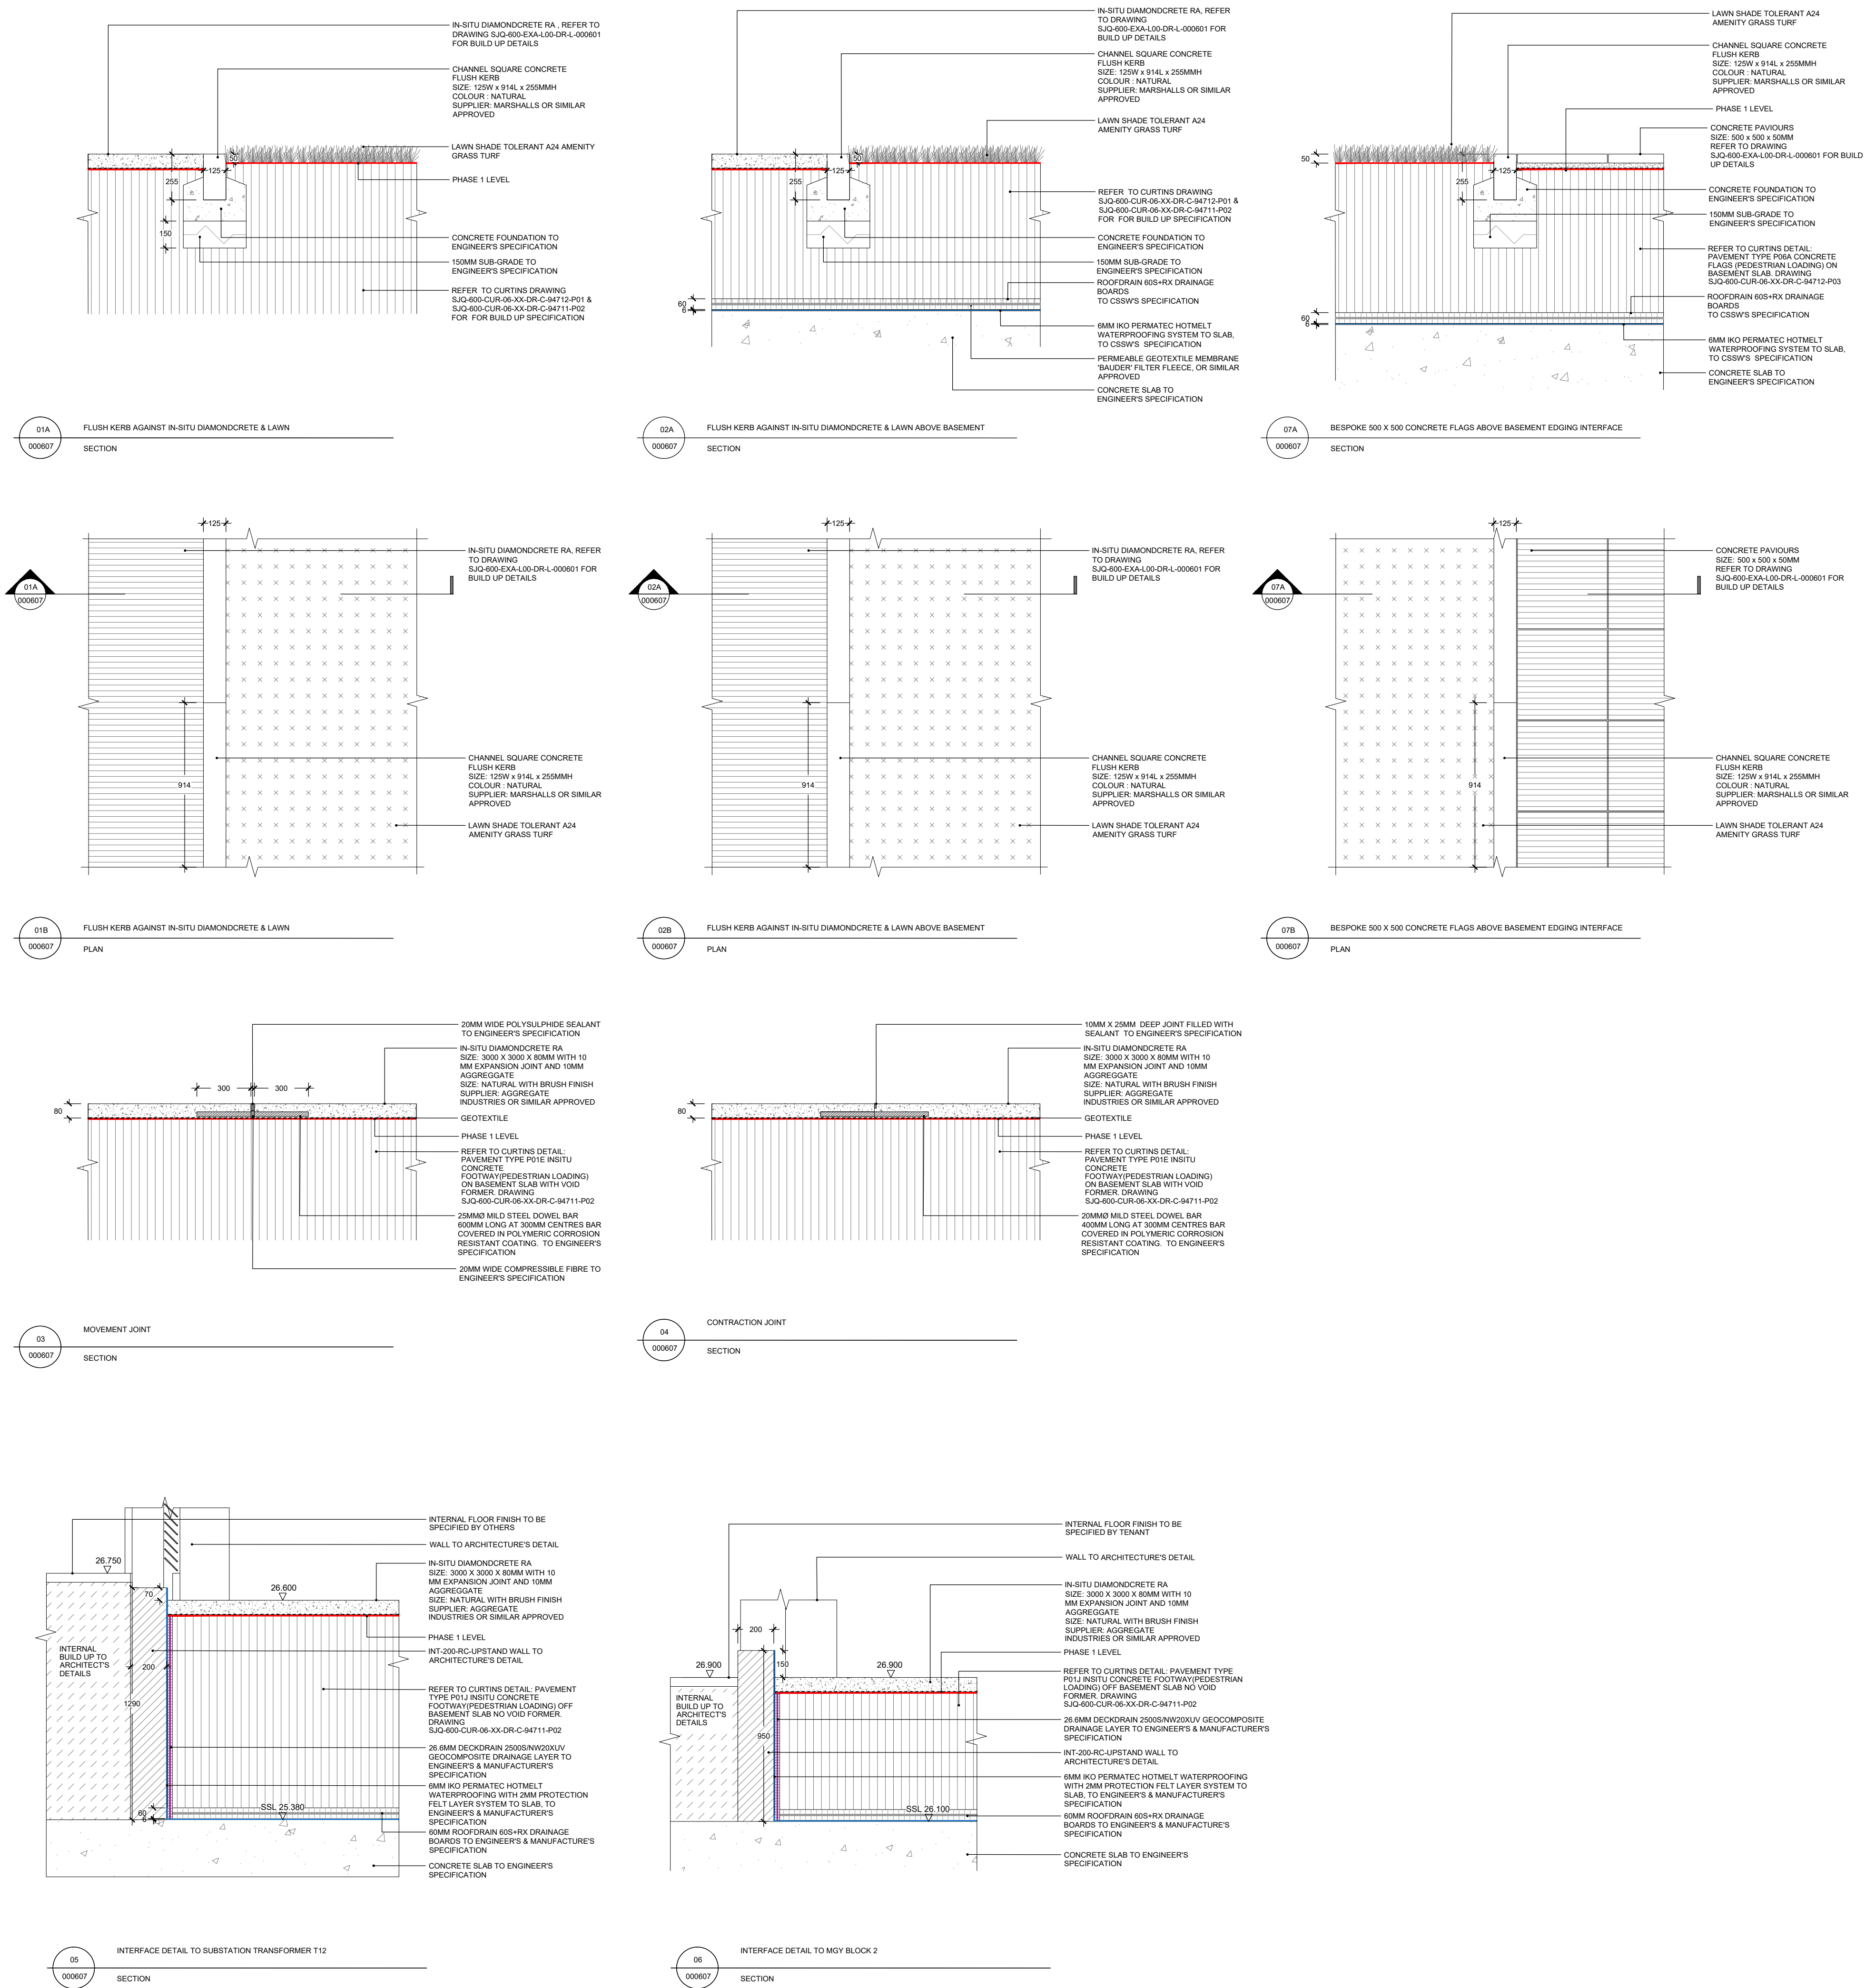

No dimensions are to be scaled from this drawing. All dimensions are to be checked on site. Area measurements for indicative purposes only.

This drawing is the property of Exterior Architecture Ltd. No part of the drawing may be reproduced in any manner without permission from Exterior Architecture Ltd.

Client
**ALLIED
LONDON**

----	----	----
----	----	----
----	----	----
----	----	----
----	----	----
----	----	----
----	----	----
P03	STAGE 5 ISSUE	08.01.2021
P02	CIVILS BUILD UP ZONE	21.08.2020
P01	INITIAL ISSUE	15.11.2019
Rev	Description	Date

**EXTERIOR
ARCHITECTURE**

LONDON

Unit 17.1, The Leather Market, 11-13 Weston Street, London, SE1 3ER

MANCHESTER

Studio 537, The Royal Exchange, St Anns Square, Manchester, M2 7DH

E-MAIL office@exteriorarchitecture.com

WEB www.exteriorarchitecture.com

Project title
ST JOHN'S

Drawing title
**PUBLIC REALM LANDSCAPE DETAILS
- EDGE ELEMENTS**

Issued By	Manchester	T: 0161 850 8101
Scale	1:20 @ A1	Drawn ExA
Status	STAGE 5	Checked SPL
Date	08.01.2021	Approved JM

Drawing number
SJQ-600-EXA-XX-L00-DR-L-000607

Revision
P03