



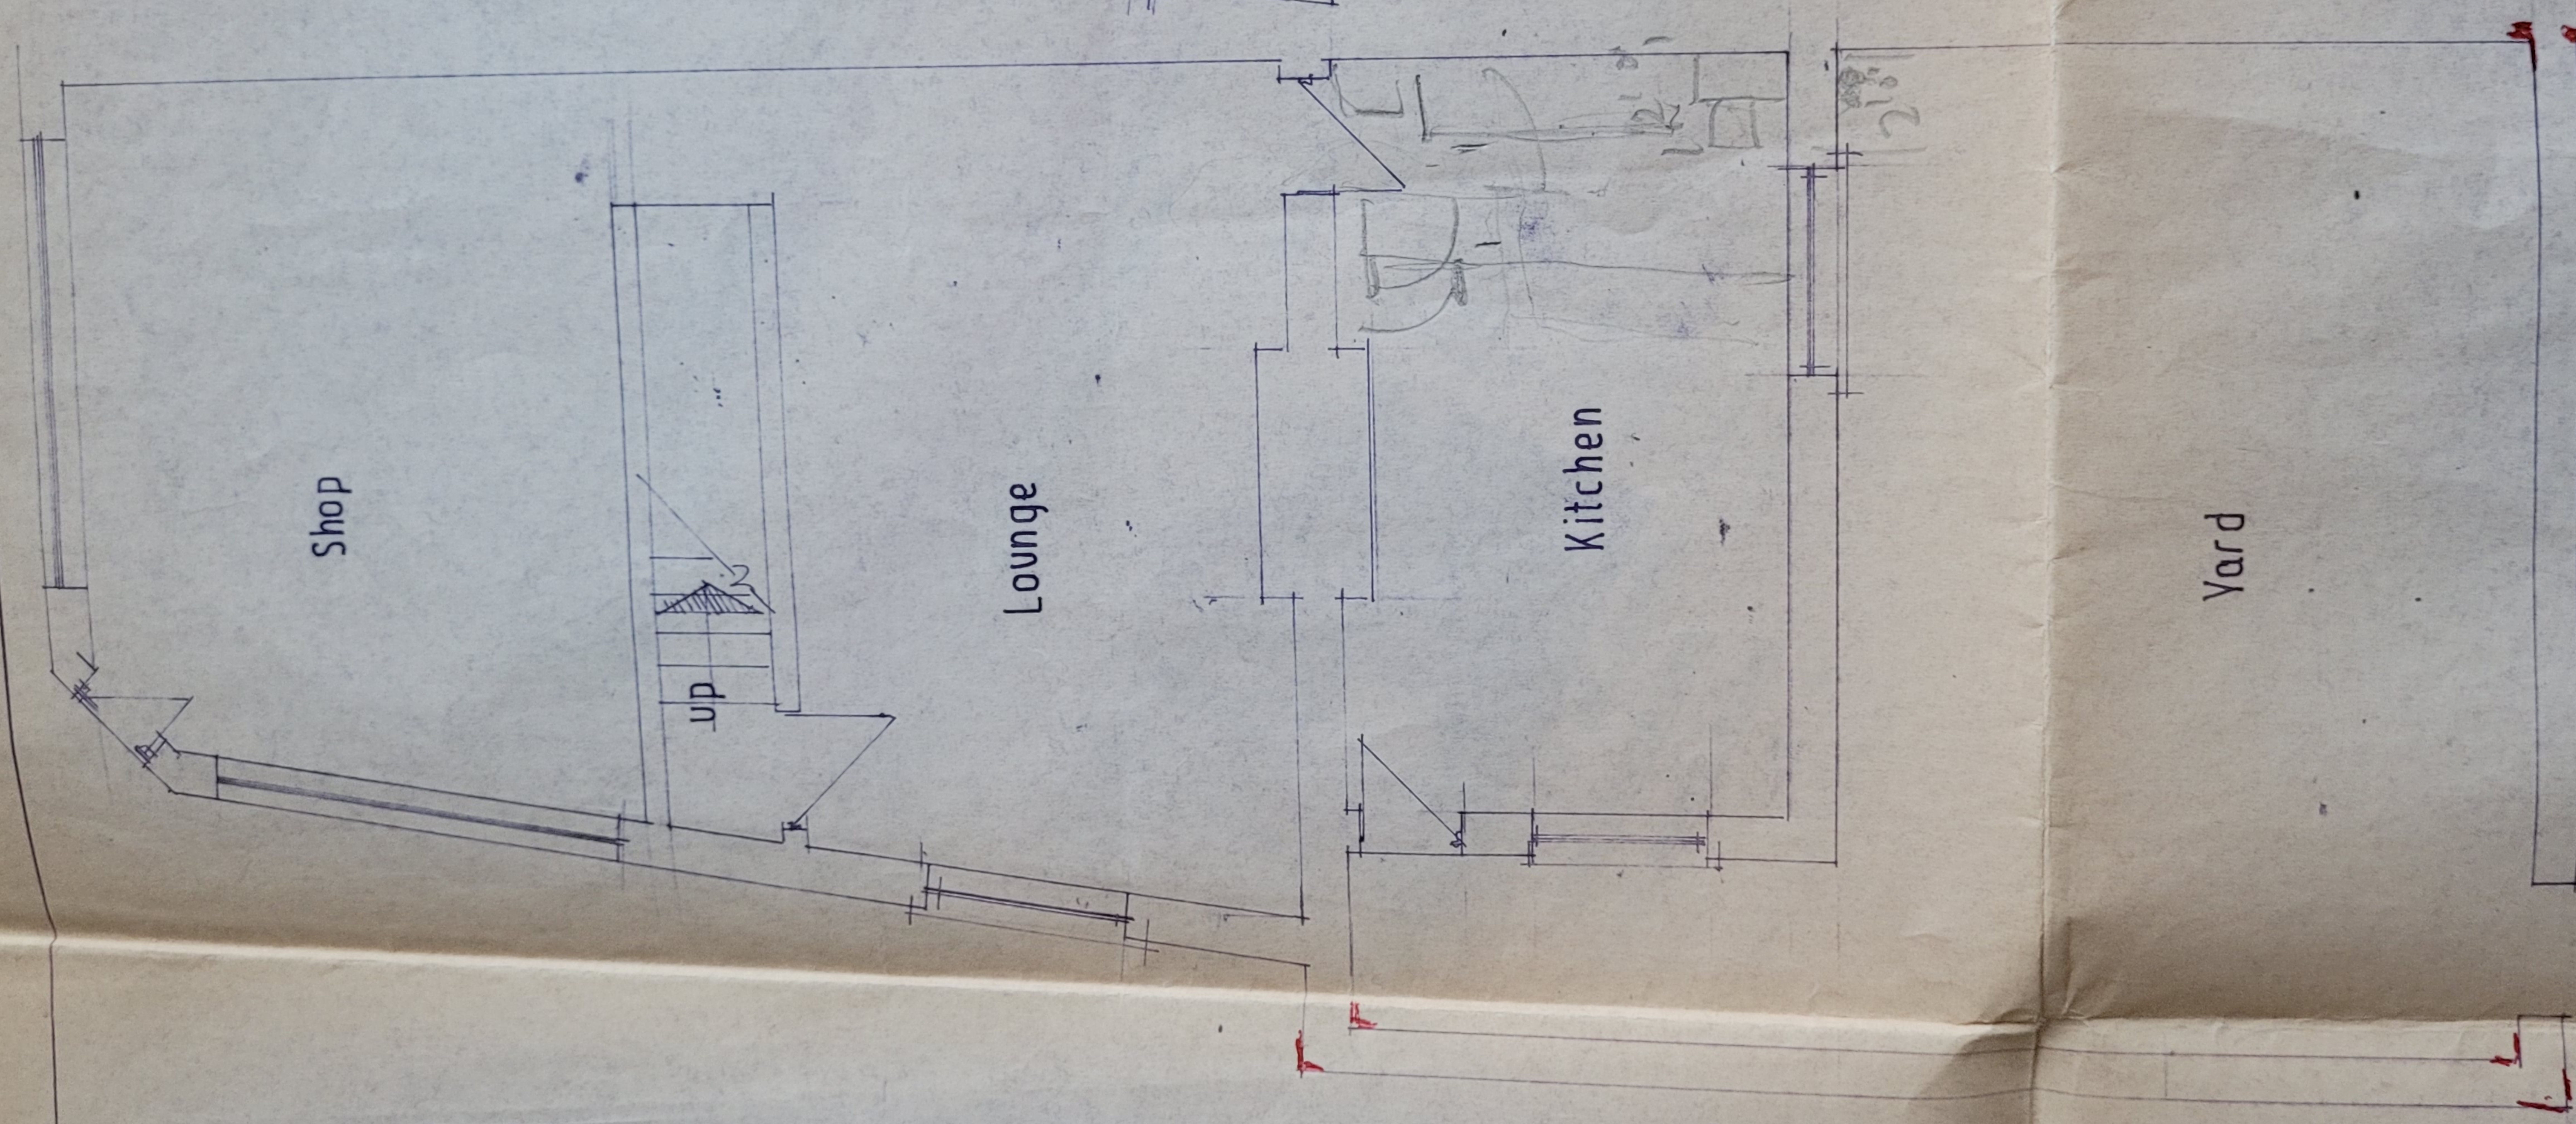

GROUND FLOOR PLAN EXISTING

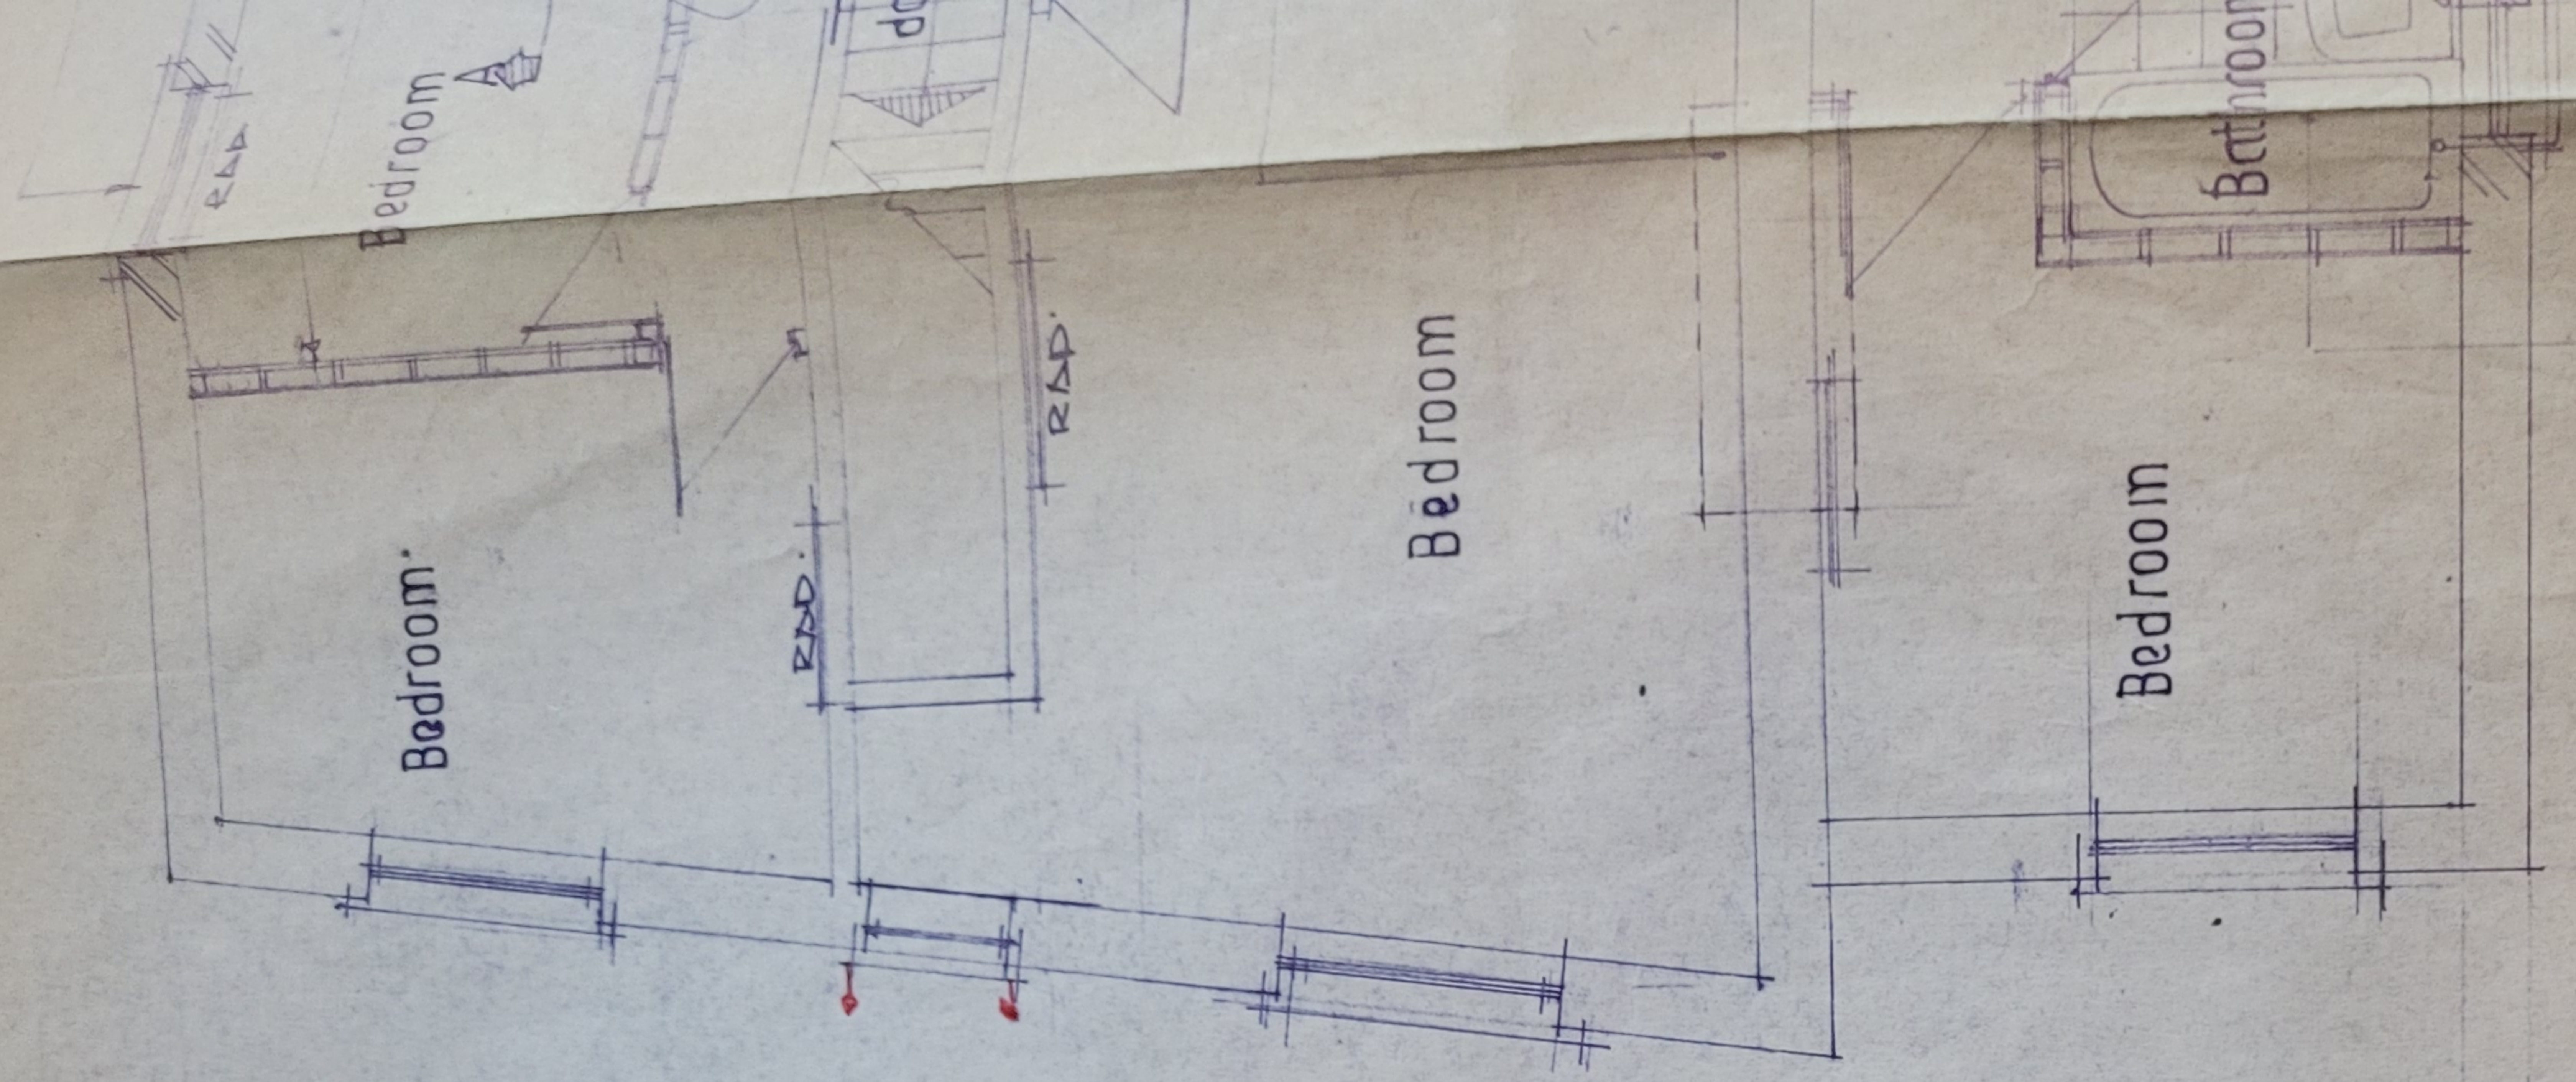

REMOVE ENTIRE ROOM TO
 & REBUILD TO PLAN.
 FITTINGS & PARTITION
 OF 1/2" PLASTERBOARD
 ON 75 K SO STUDS
 CTS. W.S. TO 100 S
 TO ATMOSPHERE 100
 OPENING LIGHT EST
 CAGE. DATA TO WAVE
 TRAP & 38" WASTE
 WASH BASIN TO WAVE
 WASTE PIPE & S
 ALL WASTES TO S
 WHICH IS TO 100 D
 NEW INSPECTION CHAS

1ST FLOOR PLAN PROPOSE