

Environment Provides

Reception/Welcome Area Including -
Reception Desk for 5no.
Hidden Reception Storage/Facilities Area
Client Waiting for 4no.
Touchdown Point for 9no.
Level Test Area for 6no.


2 x Classrooms (12 people each)

Prayer room (4P)

CEO Office (Single Occupancy)
Executive Director Office (Single Occupancy)
Finance, Admin, HR Office (3Person)
Academic Management Office (3Person)
Sales & Marketing Office (4Persons)
Extra office (3 people)

Student Breakout Area -
Varied Seating (24no)

Teachers Room for 18no.

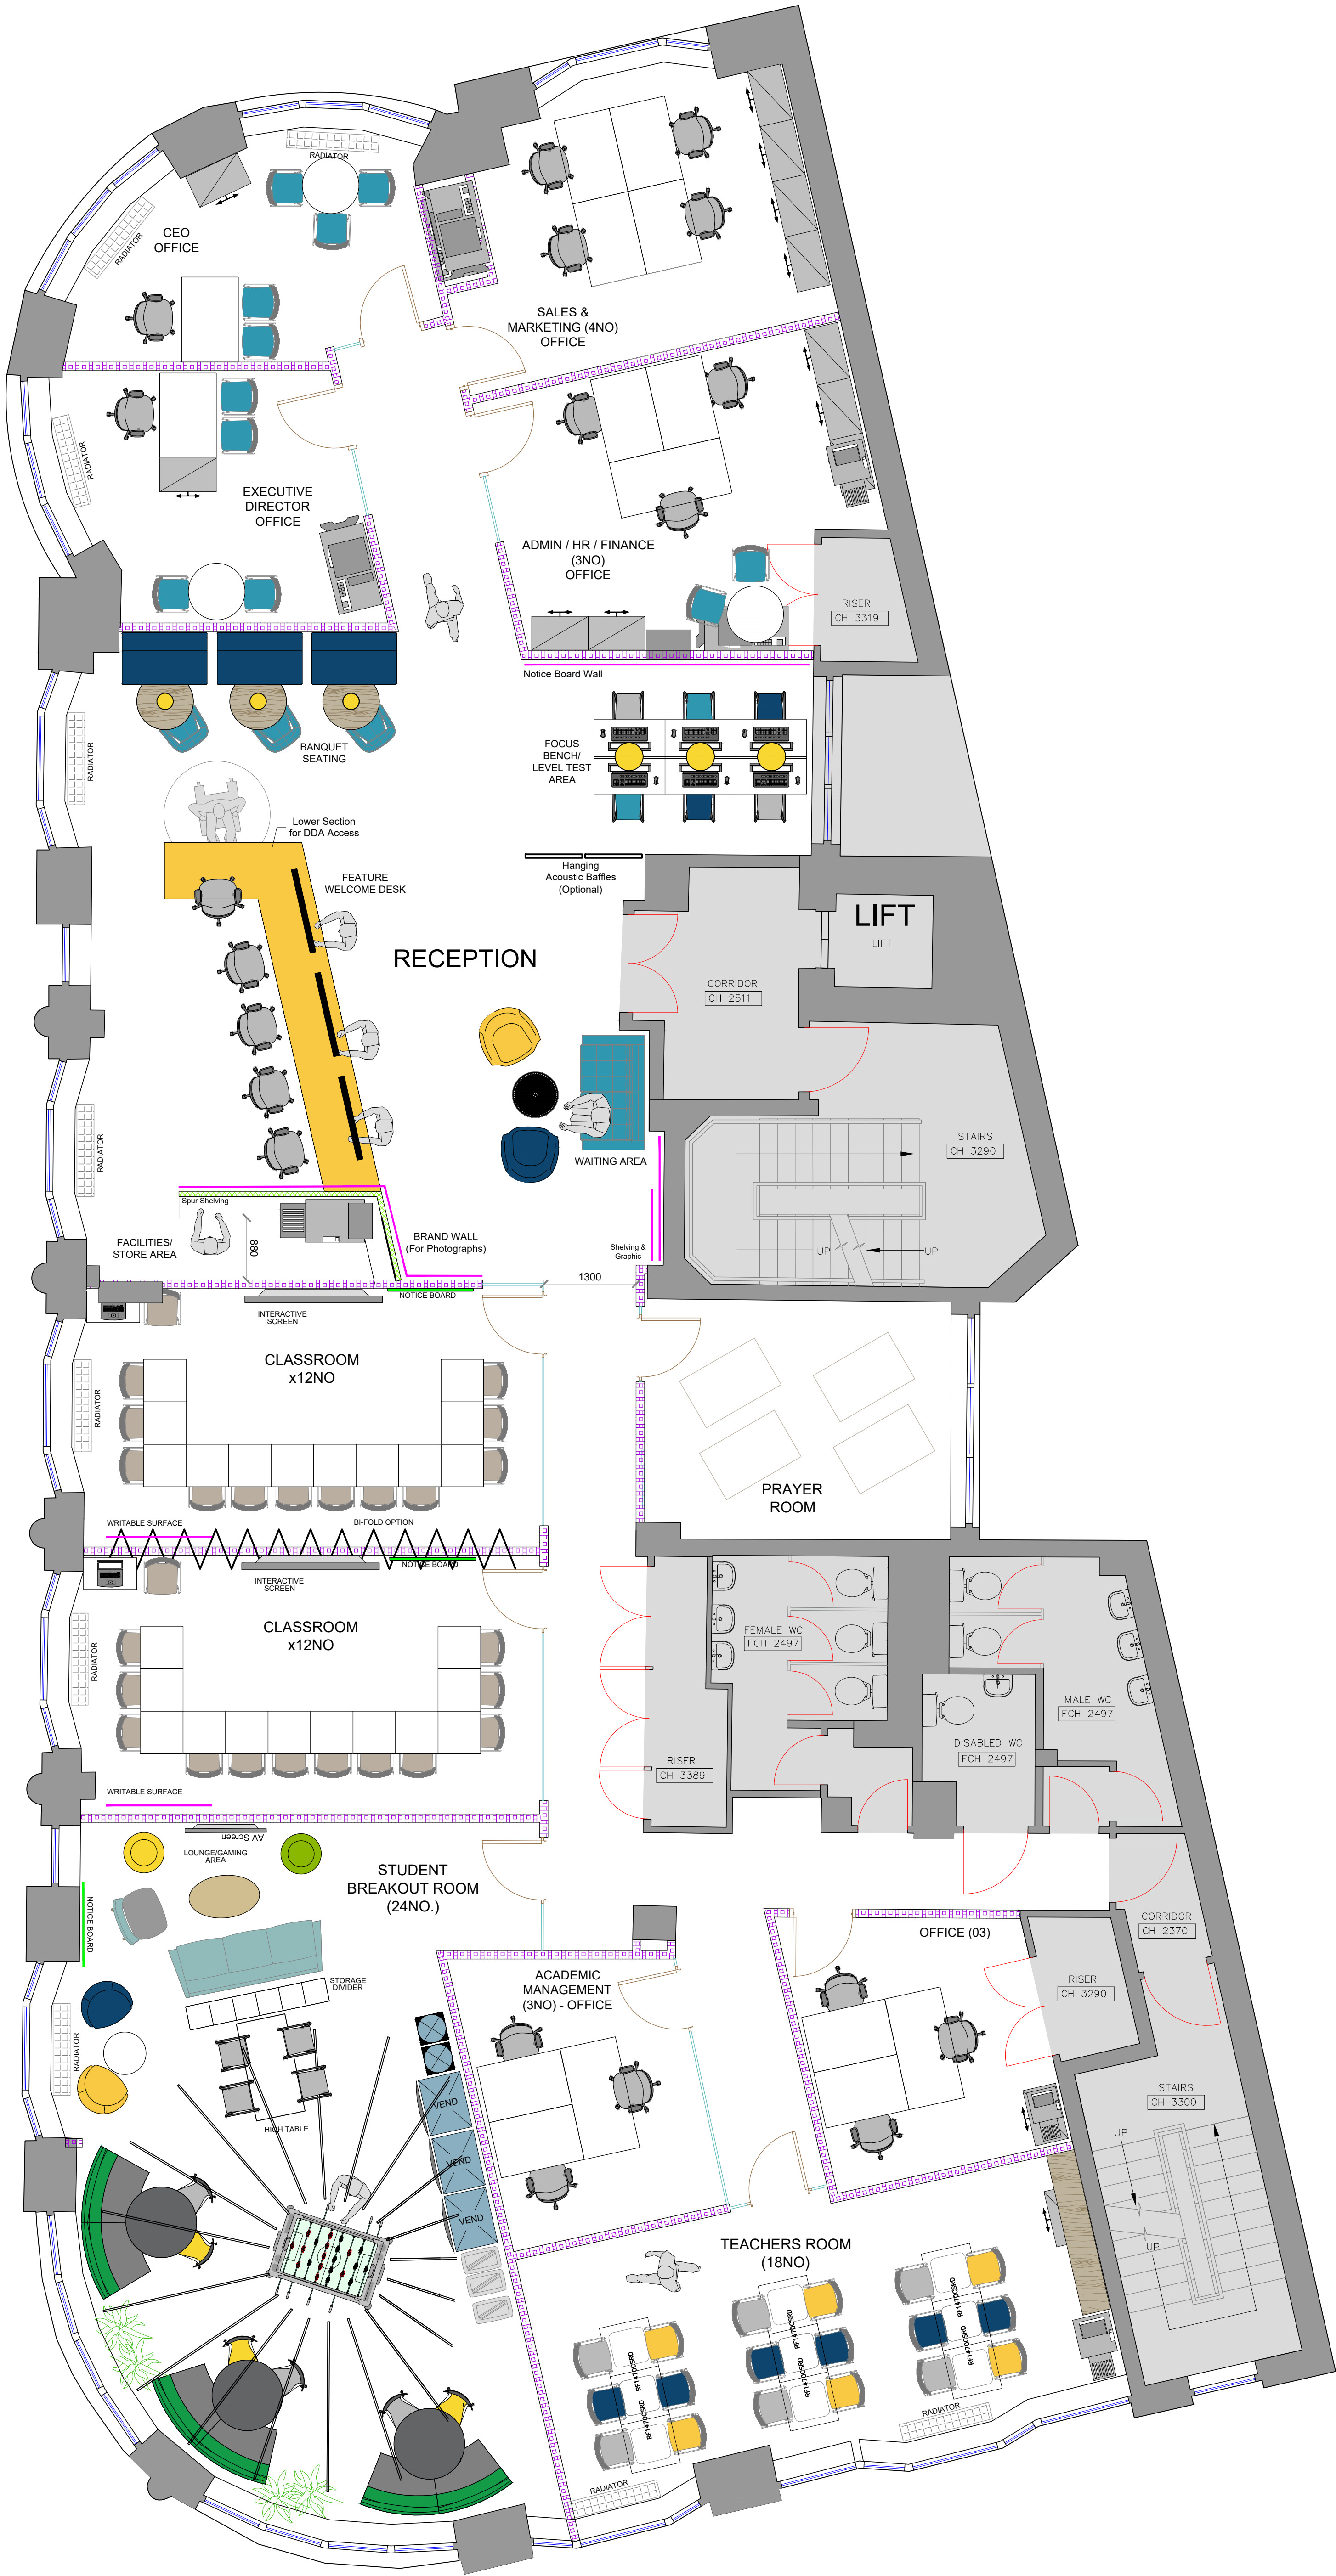

DENTON

London | 50 St Mary Axe, London, EC3A 8FR | +44 (0) 20 7776 2888

Liverpool | The Plaza, 100 Old Hall Street, Liverpool, L3 9QJ | +44 (0) 151 242 6731

Manchester | Centurion House, 129 Deansgate, Manchester, M3 3WR | +44 (0) 161 830 2185

www.dentonassociates.com

This drawing is the property of Denton Associates (London) Limited and may not be reproduced or otherwise distributed without prior consent.

Drawing Title:

SKETCH PLAN - OPTION 1

Drawing Scale:

SCALE 1:50 @ A1

Date Created:

22.11.21

Client Name:

MC ACADEMY

Project Address:

WELLINGTON HOUSE
MANCHESTER

Project Number

Floor Number

Drawing Type

Revision

10583

2F

SK01

-