


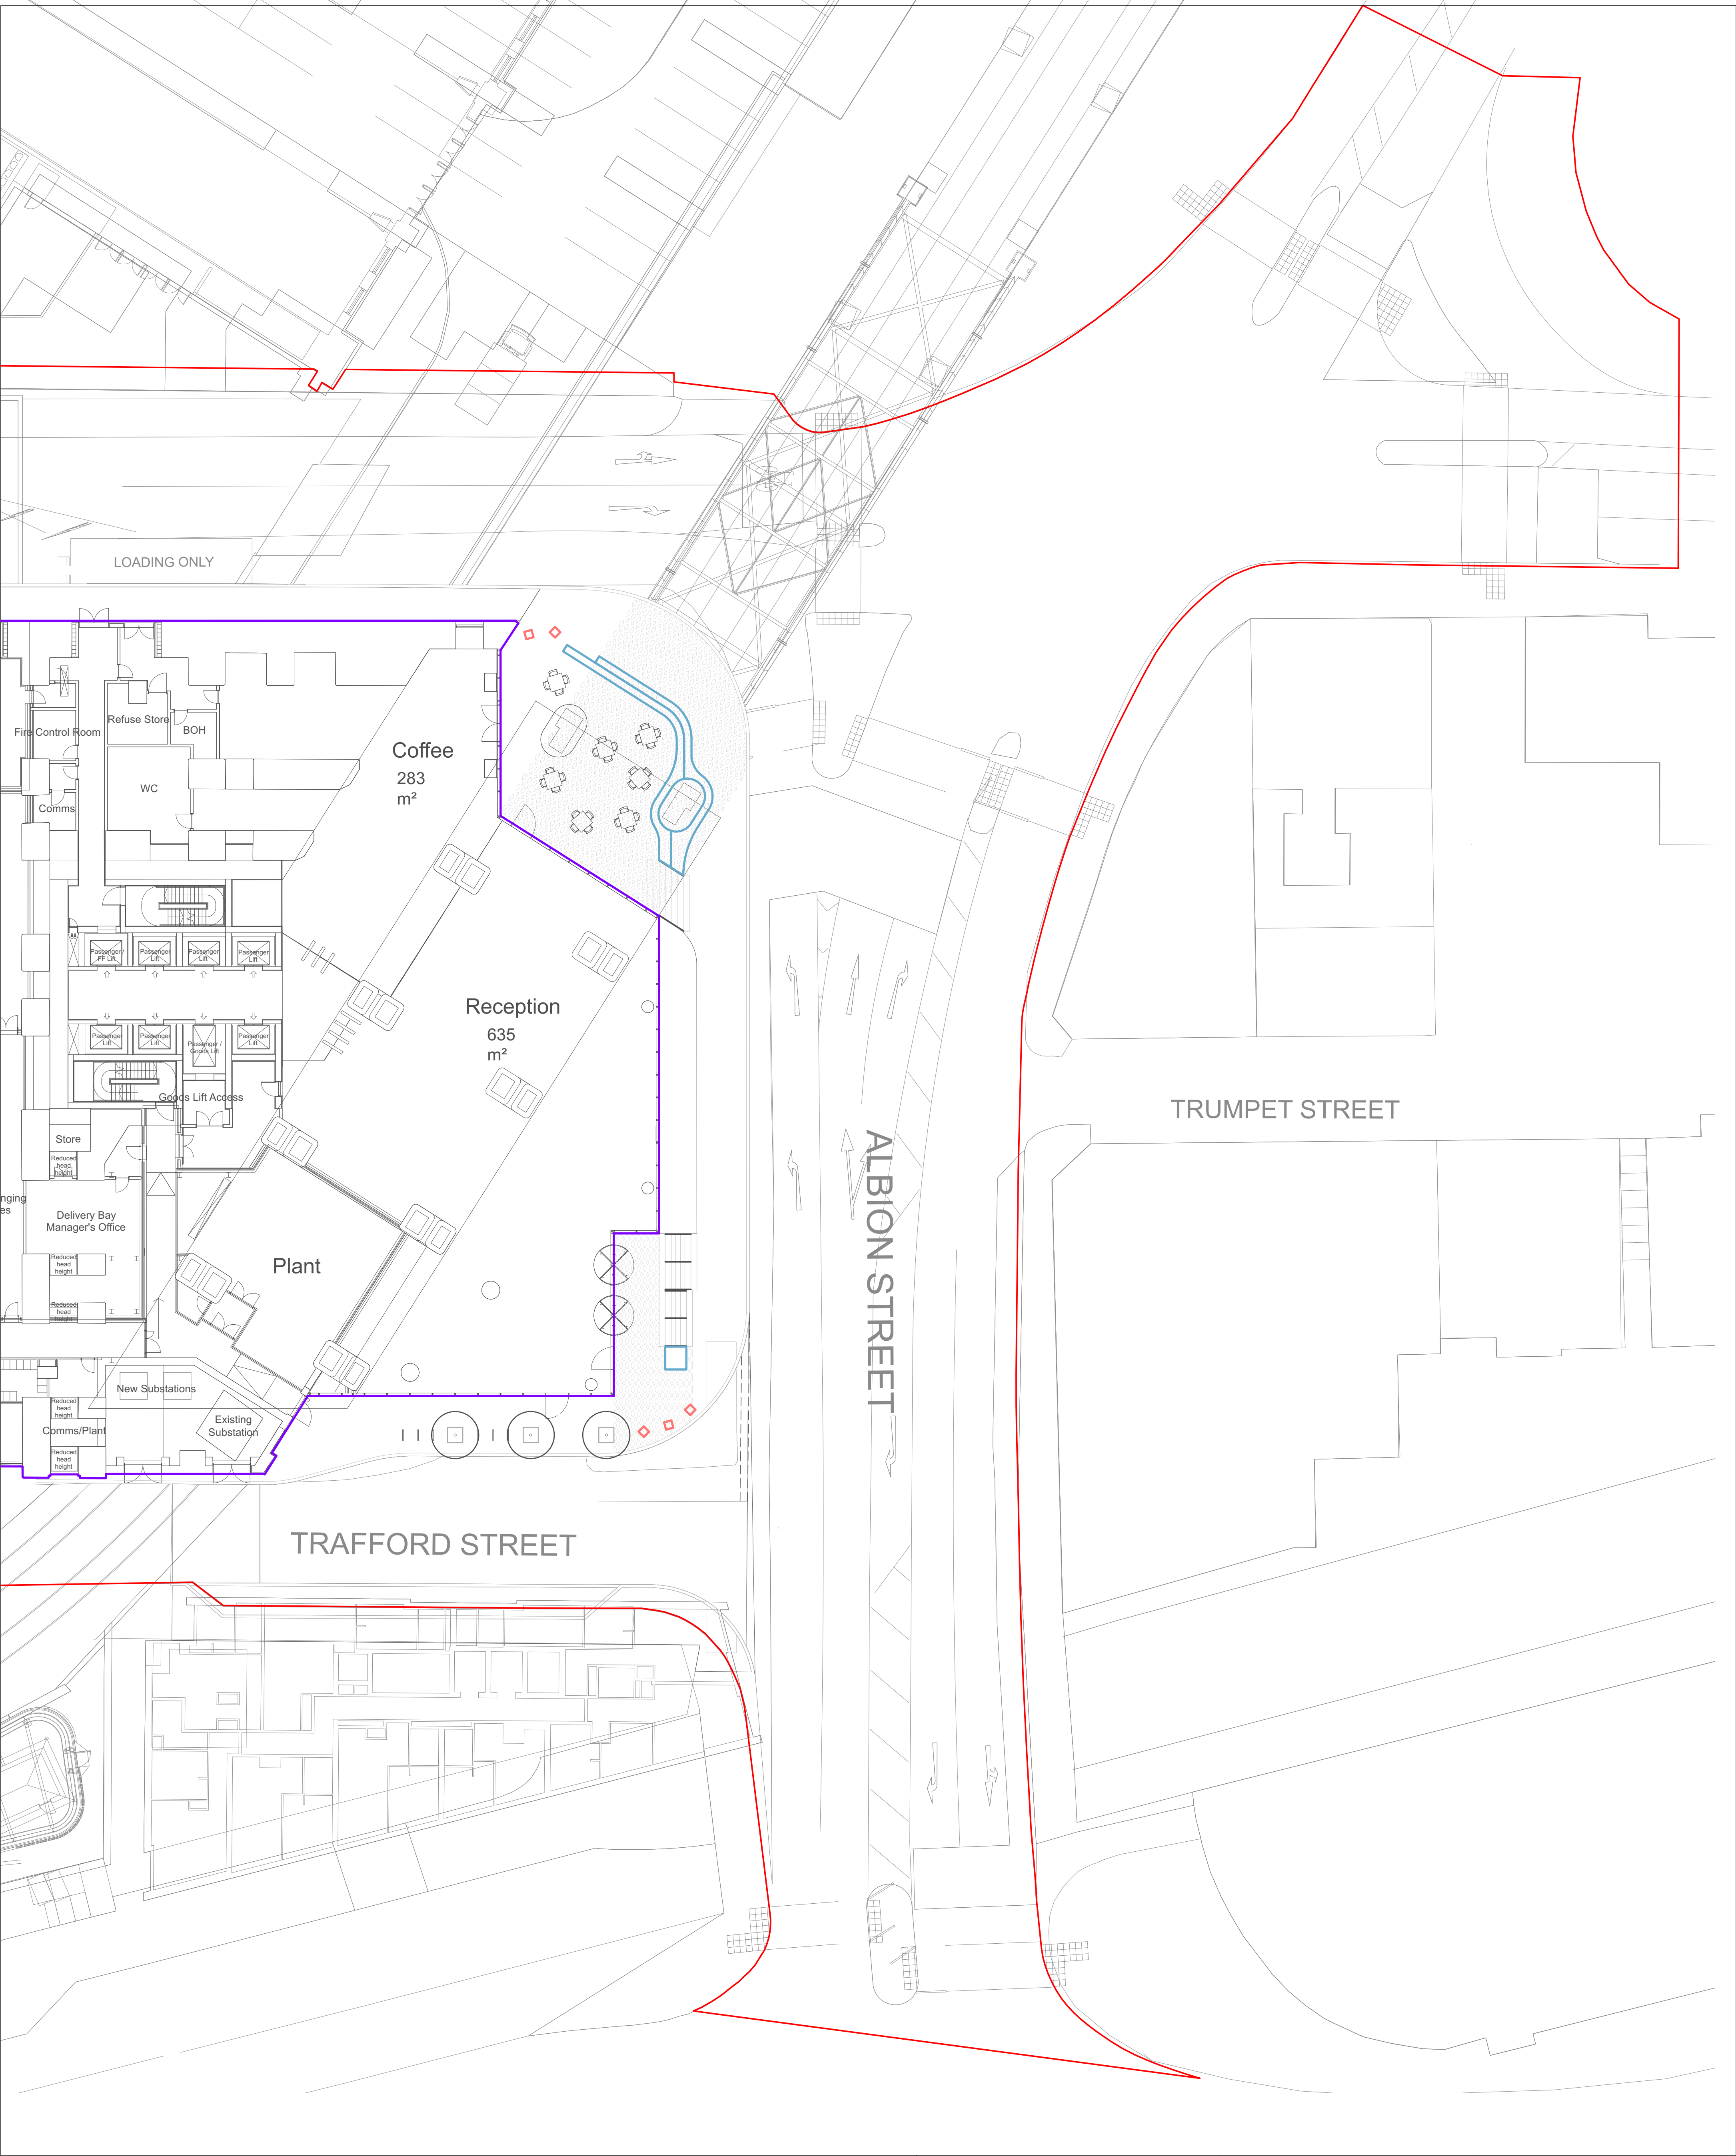

KEY

BOUNDARIES

Planning Boundary

BOUNDARY TREATMENT

Solid Natural Stone Retaining Seating Wall
Size: 500mmW x 400mmH above ground.

Solid Natural Stone Cubes
Size: 500mmL x 500mmW x 500mmD above ground.
Bedded on concrete below ground.
1.2m spacing.

Building Facade
To architect's specification.

S2-P01

23/02/22

Planning

TF

KR

Revision

Date

Description

Drawn

Apprvd.

Client

Salboy

Project

Viadux Phase 2

Drg Title

Ground Level - Boundary Treatment

Created on

23/02/22

Created by

TF

Approved by

KR

Scale

1:200

Size

A1

Workstage

Stage 3

Drg No.

2840-PLA-XX-00-DR-L-0007

Suitability

S2

Revision

P01

Planit I.E. Limited

E: info@planit-ie.com

W: planit-ie.com

MANCHESTER

2 Back Grafton St., Altrincham, WA14 1DY

T: 0161 928 9281

LONDON

Unit 6 Waterside, 44-48 Wharf Road, London, N1 7UX

T: 0207 253 5678

LIVERPOOL

Tempest 5.3, 12 Tithebarn Street, Liverpool, L2 2DT

T: 0151 363 1230

THIS DRAWING IS COPYRIGHT PROTECTED AND MAY NOT BE REPRODUCED IN WHOLE OR PART WITHOUT WRITTEN AUTHORITY FROM THE OWNER.

NOTES:

1. Do not scale from this drawing.

2. Always work to noted dimensions.

3. All dimensions are in millimetres unless otherwise stated.

4. All setting out, levels and dimensions to be agreed on site.

5. The dimensions of all materials must be checked on site before being laid out.

6. This drawing must be read with the relevant specification clauses and detail drawings.

7. Order of construction and setting out to be agreed on site.

© Planit I.E. Limited