

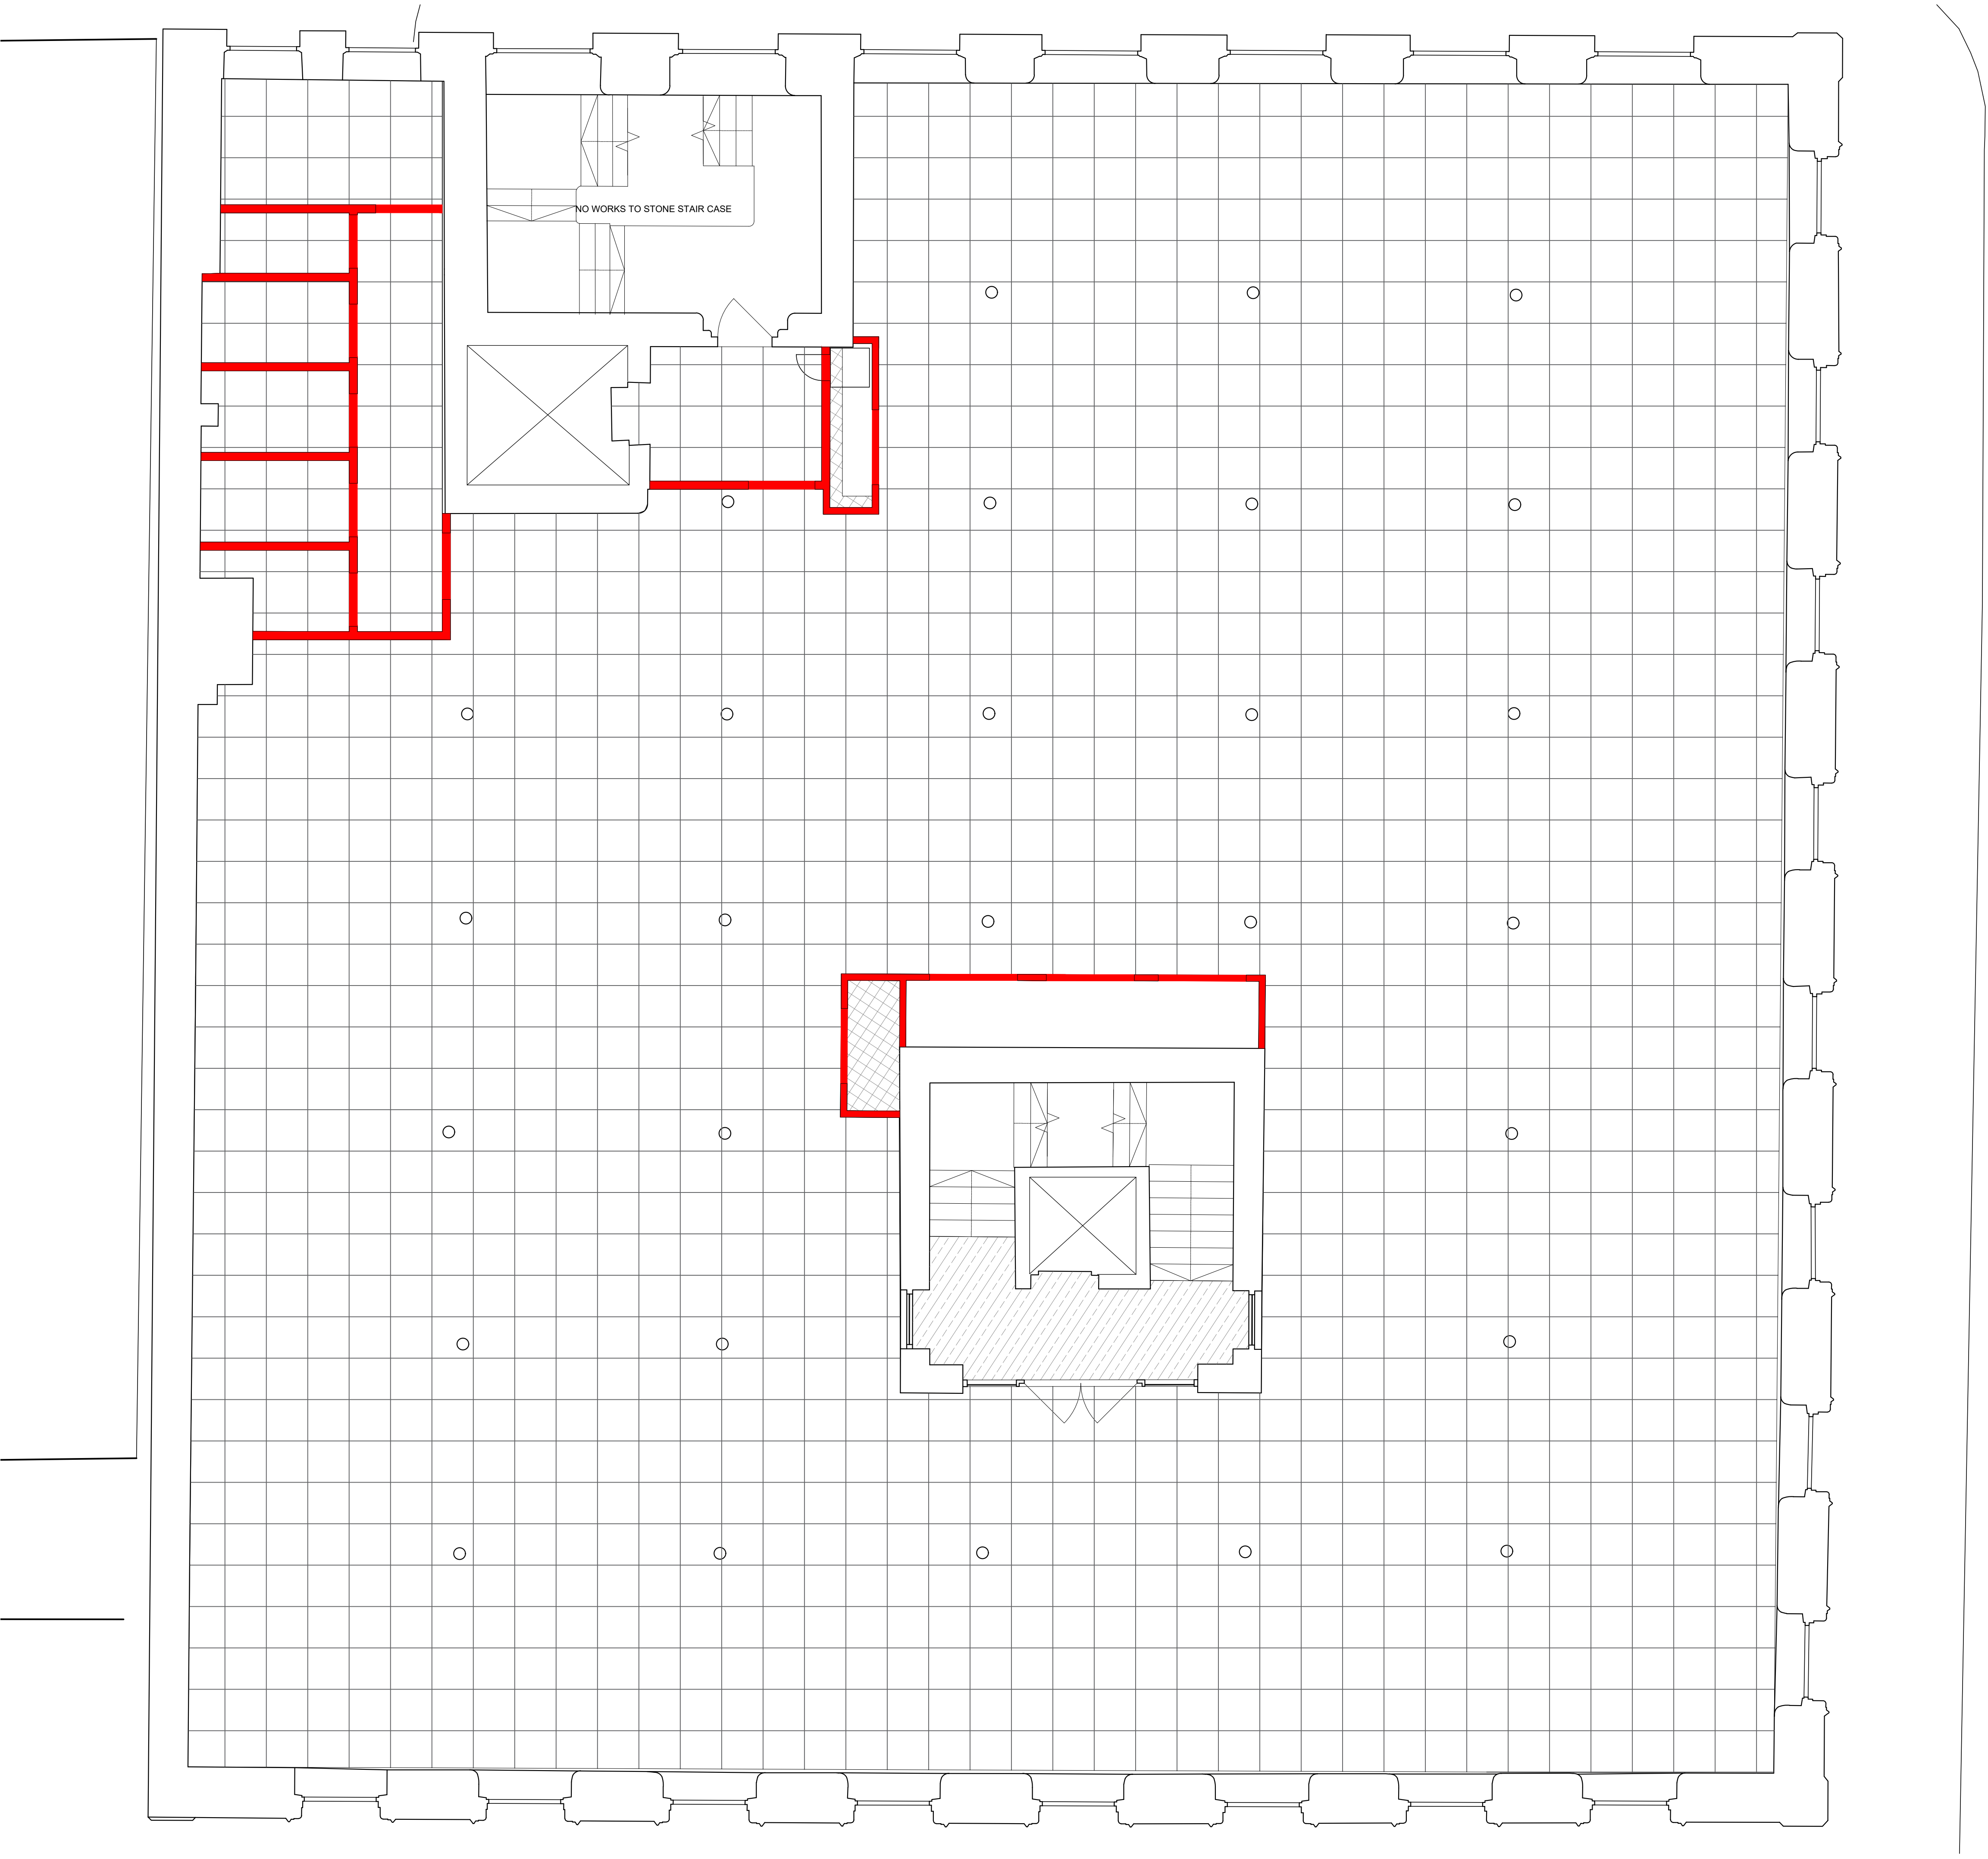
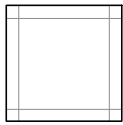
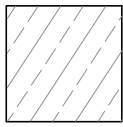
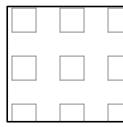


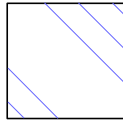

-  NEW MEDIUM GRADE RAISED ACCESS FLOOR TO MATCH AND ALIGN WITH EXISTING RAF GRID
-  EXISTING FLOOR SLAB TO RECEIVE THIN LEVELING SCREED
-  DENOTES NEW SLAB-TO-SLAB STUD PARTITIONS  
RAF TO BE MADE GOOD IN THESE AREAS
-  RETAIN EXISTING RAF SYSTEM
-  DENOTES AREAS WHERE NEW FLOOR INFILLS ARE REQUIRED. REFER TO STRUCTURAL DRAWING FOR DETAILS. TO RECEIVE LIGHTWEIGHT SCREED ON GRID INSULATION VOID FORMER UNLESS OTHERWISE STATED
-  DENOTES AREAS WHERE NEW FLOOR VOIDS ARE REQUIRED. REFER TO STRUCTURAL DRAWINGS FOR DETAILS

\*NOTE: SCREED MOVEMENT JOINT LOCATION TO MATCH EXISTING UNLESS NOTED OTHERWISE. BAY JOINTS IN LEVELING SCREED TO BE EVERY 6M AND TO BE COORDINATED WITH EXISTING SUBSTRATE JOINTS. CONTRACTOR TO ADVISE PRIOR TO COMMENCING WORKS ON SITE

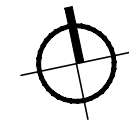

| rev. | date     | details                                     | by |
|------|----------|---------------------------------------------|----|
| A    | 18.02.22 | Issued for Information. Issued for Planning | BC |



MICHAEL LAIRD ARCHITECTS

5 Forres Street, Edinburgh EH3 6DE  
T 0131 226 6991 F 0131 226 2771  
mail@michaellaird.co.uk

Freetrade Exchange Refurbishment  
Clearbell  
27 Peter Street, Manchester, M2 5GB

| drawing title                              |           |       |          |
|--------------------------------------------|-----------|-------|----------|
| Scoping Plan<br>Fourth Floor<br>RAF/Screed |           |       |          |
| scale                                      | date      | drawn | format   |
| 1:50                                       | Sept 2021 | BC    | a1       |
| status                                     |           |       |          |
| Information                                |           |       |          |
| drawing number                             |           |       | revision |
| CFM.AR(33)017                              |           |       | A        |