
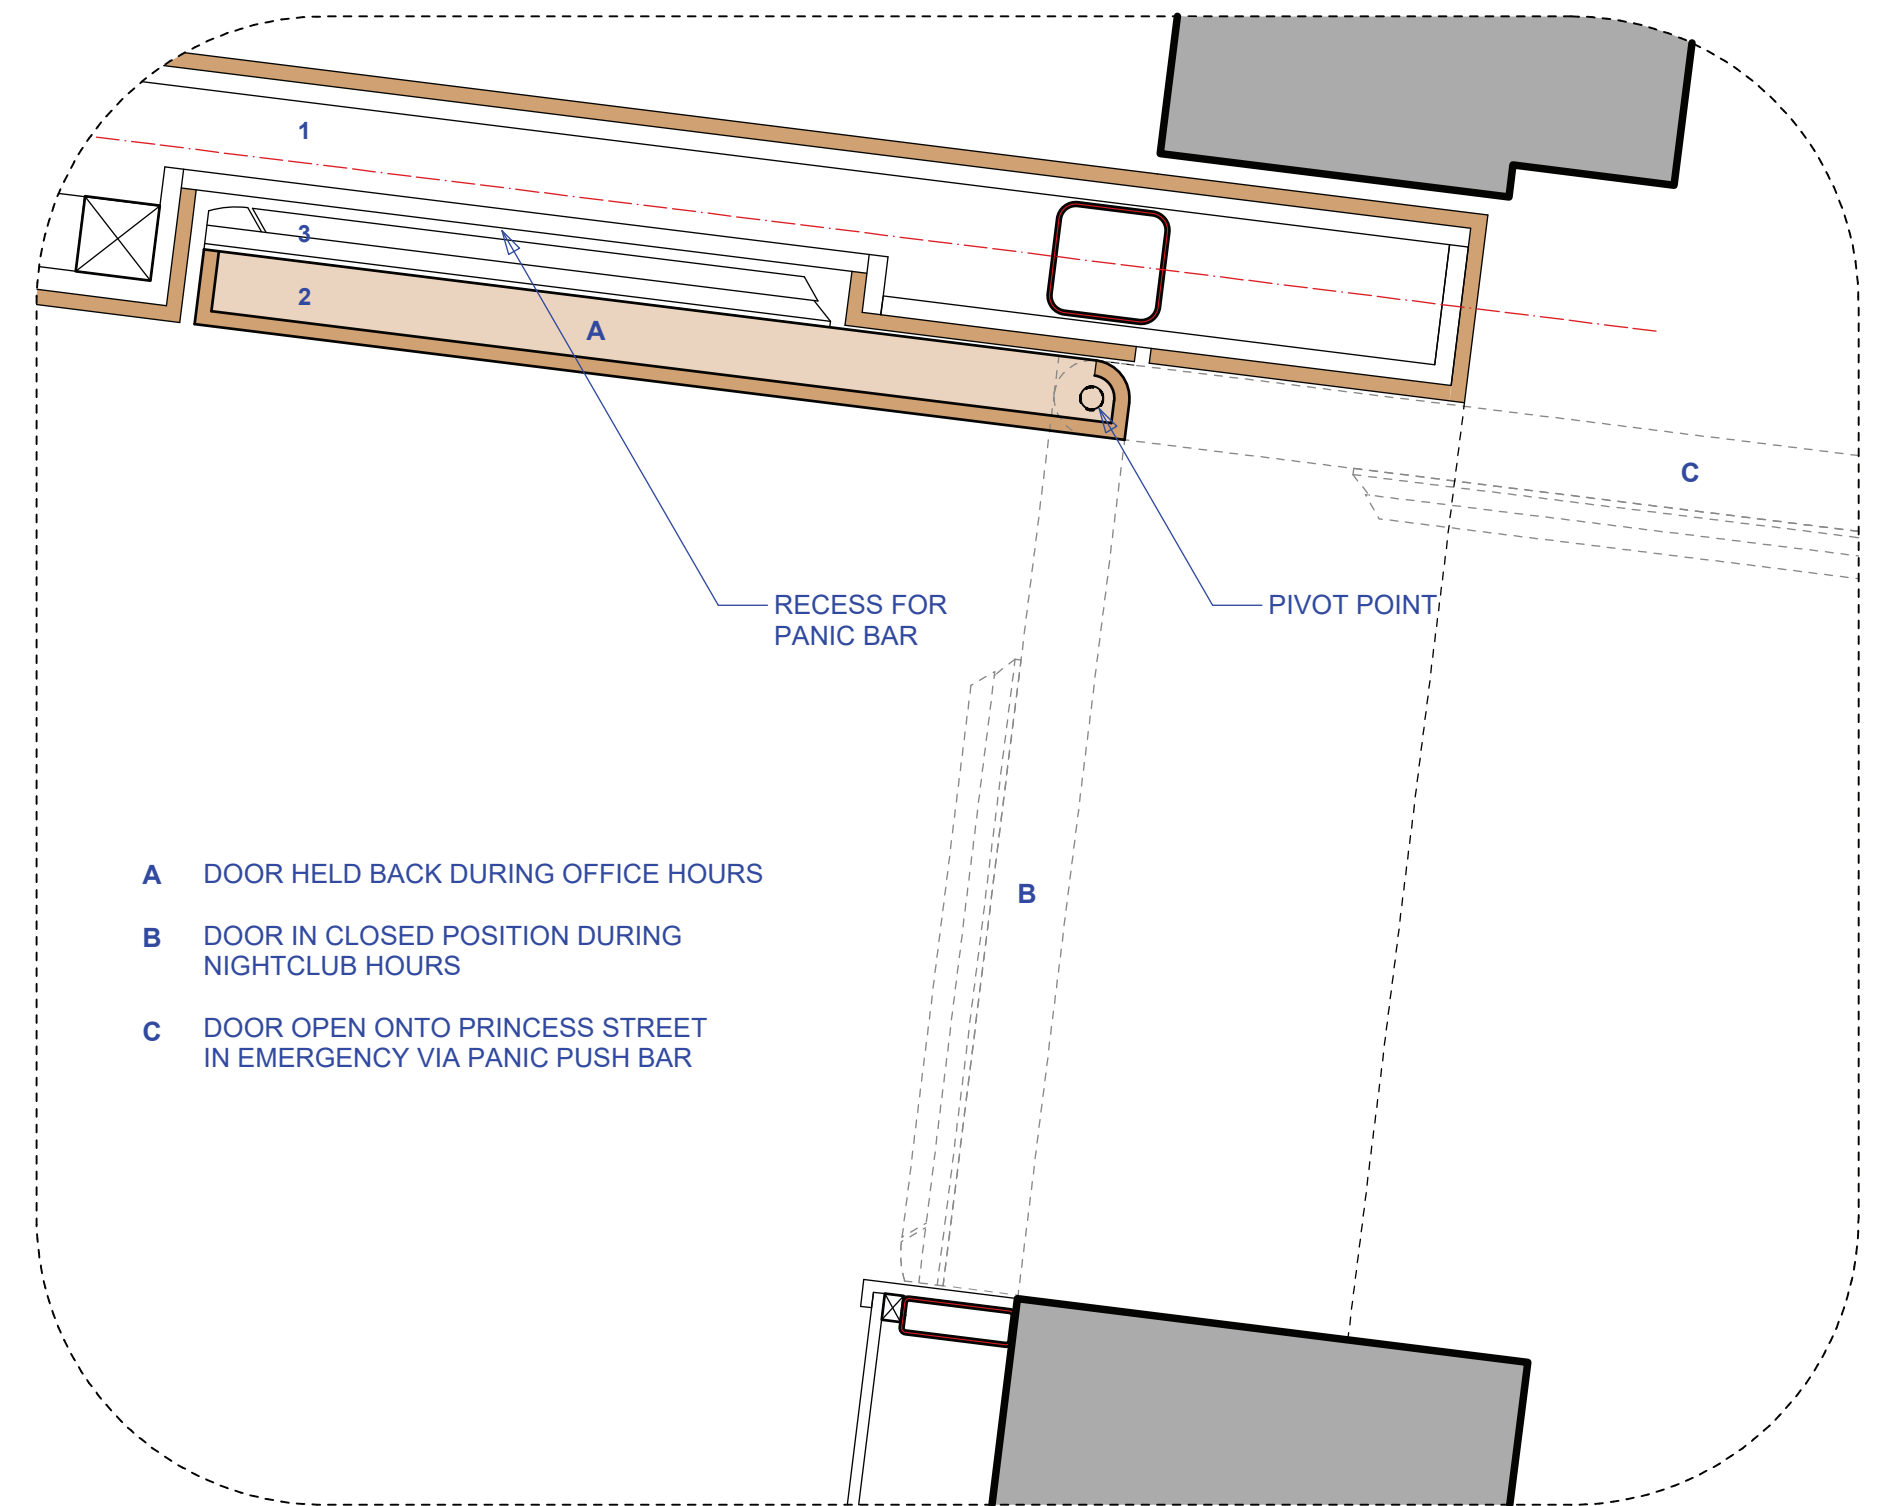


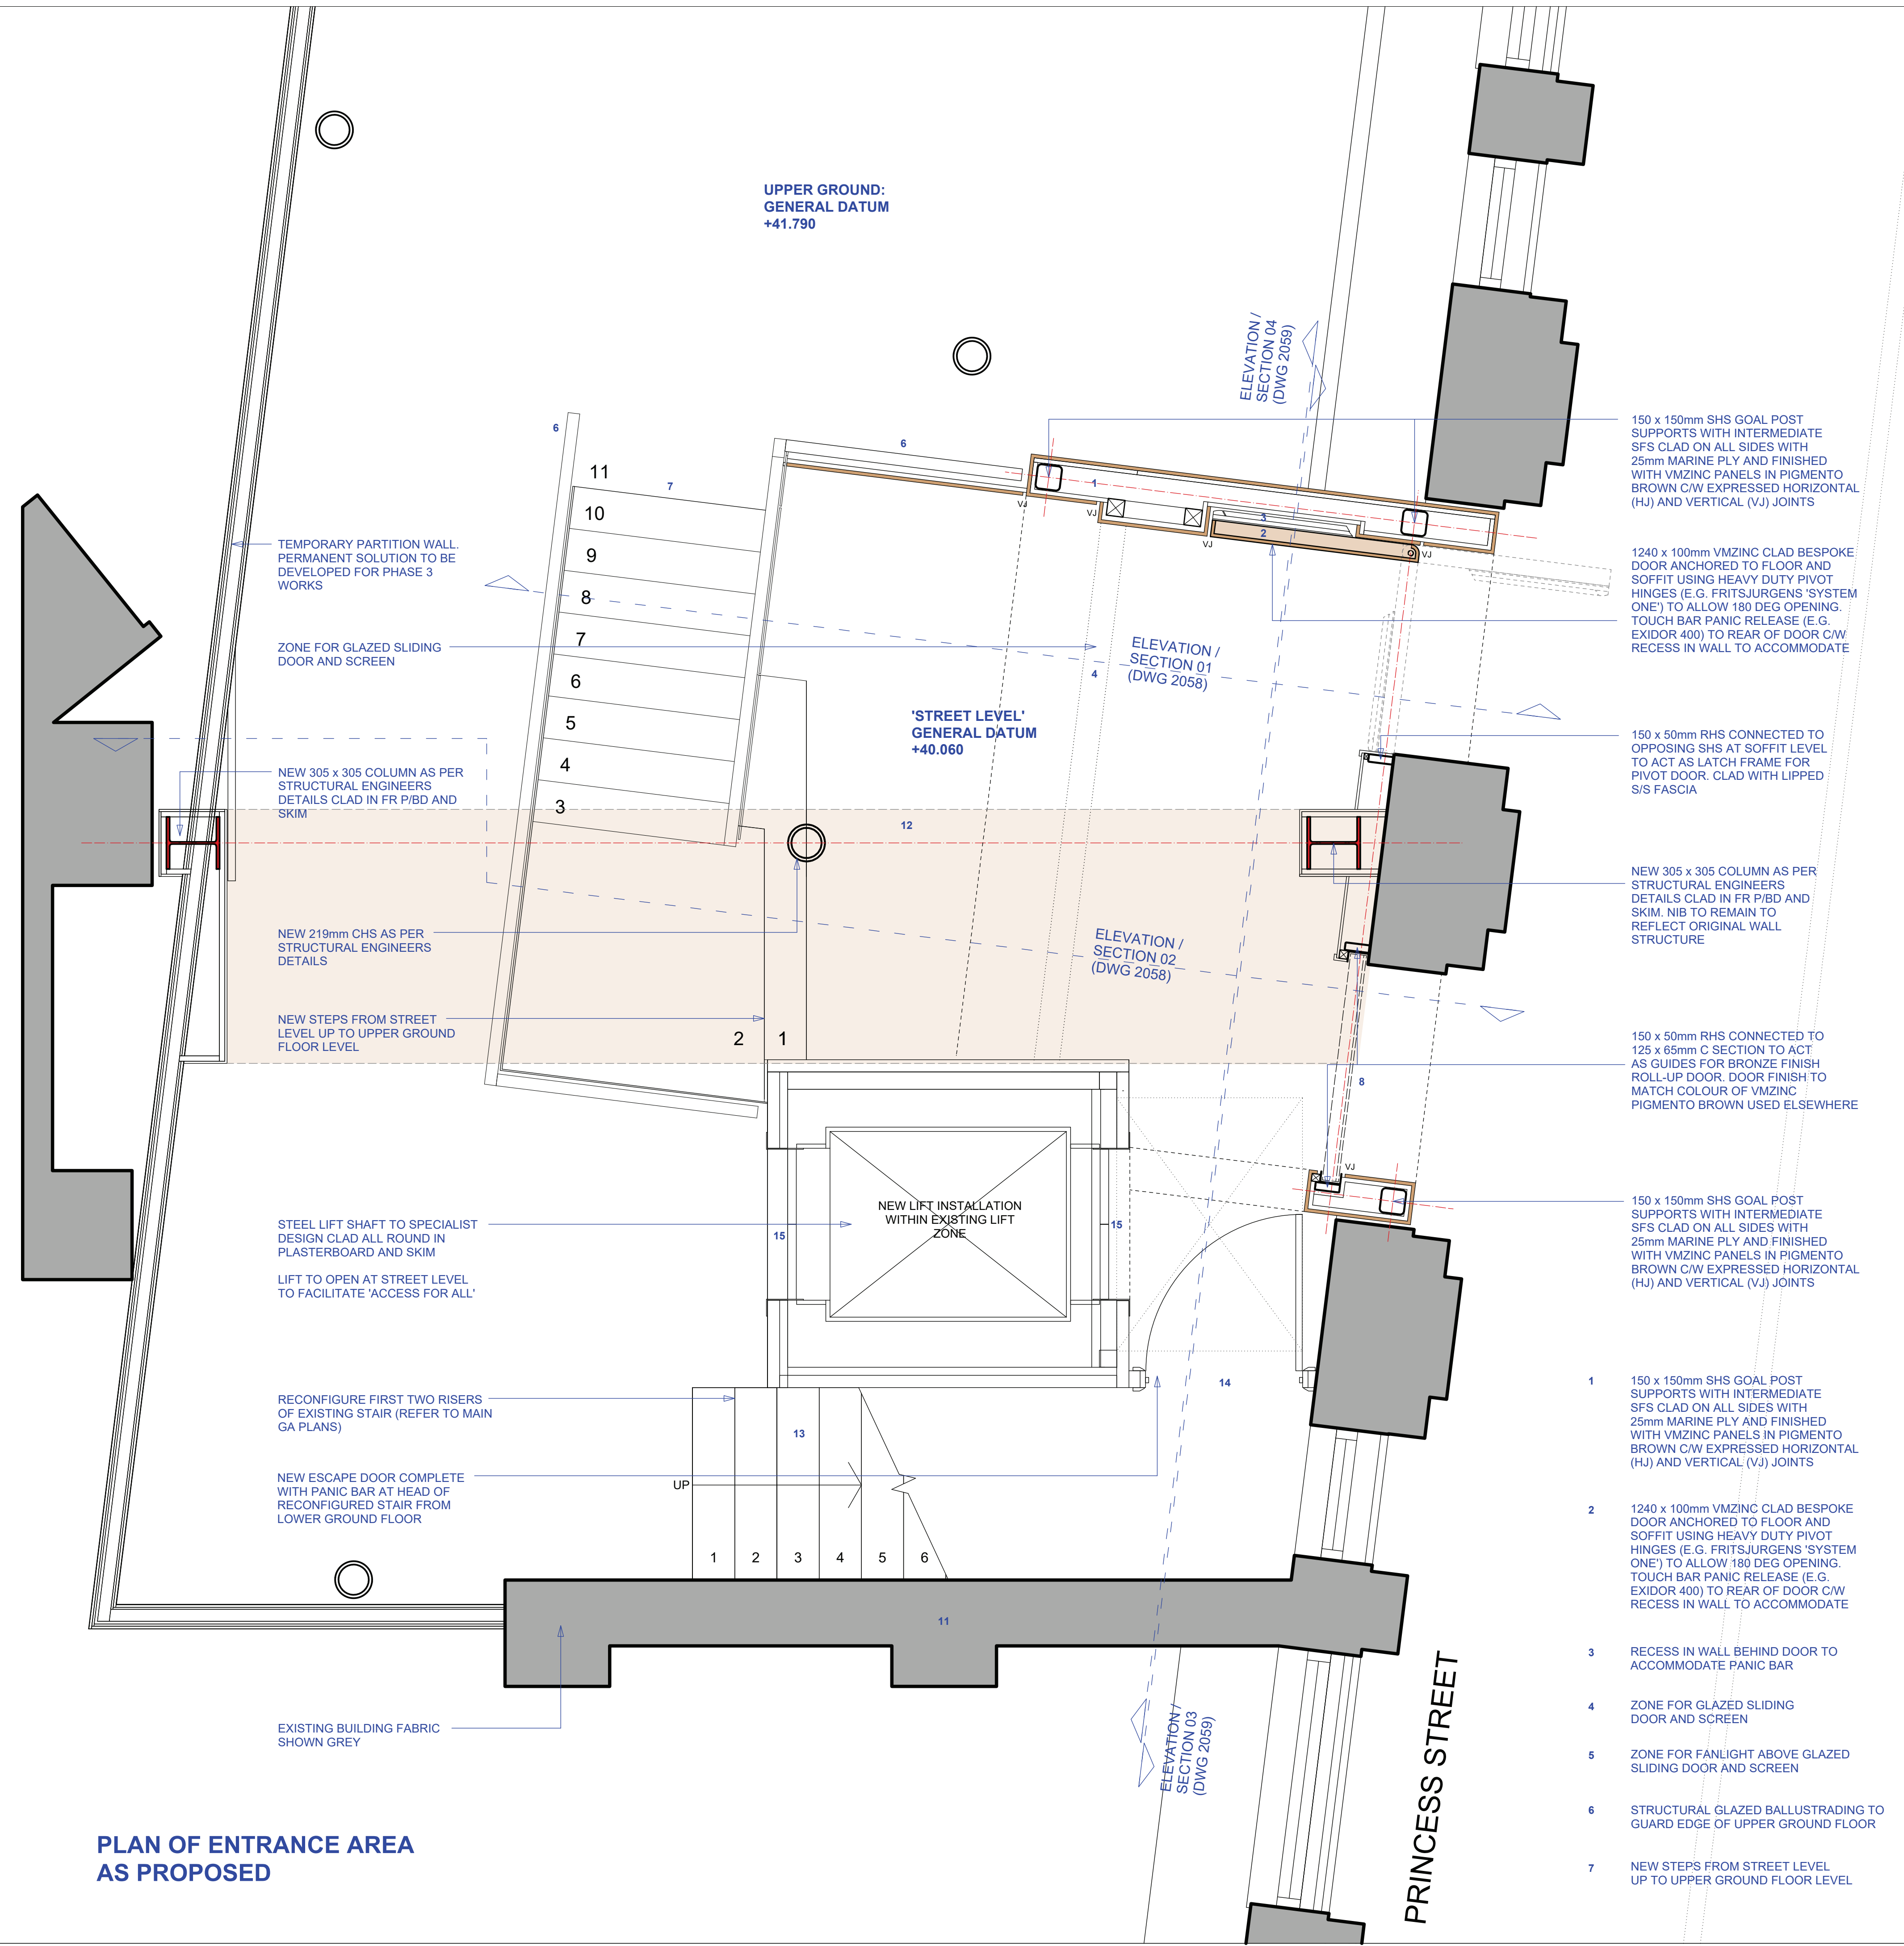

CALL OUT DETAIL TO DOOR
(1:10)

© BOWKER SADLER PARTNERSHIP LIMITED
■ THIS DRAWING IS THE SUBJECT OF COPYRIGHT WHICH VESTS IN BOWKER SADLER PARTNERSHIP LIMITED. IT IS AN INFRINGEMENT OF COPYRIGHT TO REPRODUCE THIS DRAWING, BY WHATEVER MEANS, INCLUDING ELECTRONIC, WITHOUT THE EXPRESS WRITTEN CONSENT OF BOWKER SADLER PARTNERSHIP LIMITED WHICH RESERVES ALL ITS RIGHTS
BOWKER SADLER PARTNERSHIP LIMITED ASSERTS ITS RIGHTS TO BE IDENTIFIED AS THE AUTHOR OF THIS DESIGN
■ DRAWING NOT TO BE SCALED.
■ REPORT ERRORS & OMISSIONS TO ARCHITECT.
■ CHECK ALL DIMENSIONS ON SITE.
■ DRAWING TO BE READ IN CONJUNCTION WITH THE HEALTH AND SAFETY PLAN AND ALL RELEVANT RISK ASSESSMENTS

C	14.01.22	DAL	ISSUED FOR PLANNING	AS
B	29.10.21	DAL	ISSUED FOR TENDER	AS
A	13.10.21	DAL	MINOR AMENDMENTS	AS
REV	DATE	DRN		CHKD

PROJECT
PRINCESS HOUSE
105-107 PRINCESS STREET
MANCHESTER

CLIENT
LAPWINE LTD

DRAWING
**FEATURE ENTRANCE
DETAILS - PLAN**

SCALE	SHEET SIZE	DRAWN	CHECKED	DATE
1:20	@A1	DL	AS	07.10.21

BOWKER SADLERARCHITECTURE
A: Hatherlow House, Hatherlow, Romley, Stockport SK6 3DY
T: 0161 406 7333
E: office@bowker-sadler.co.uk
W: www.bowker-sadler.co.uk

JOB No 18-094	DRAWING No 2057	REVISION C
STATUS Planning		

PLAN OF ENTRANCE AREA
AS PROPOSED