


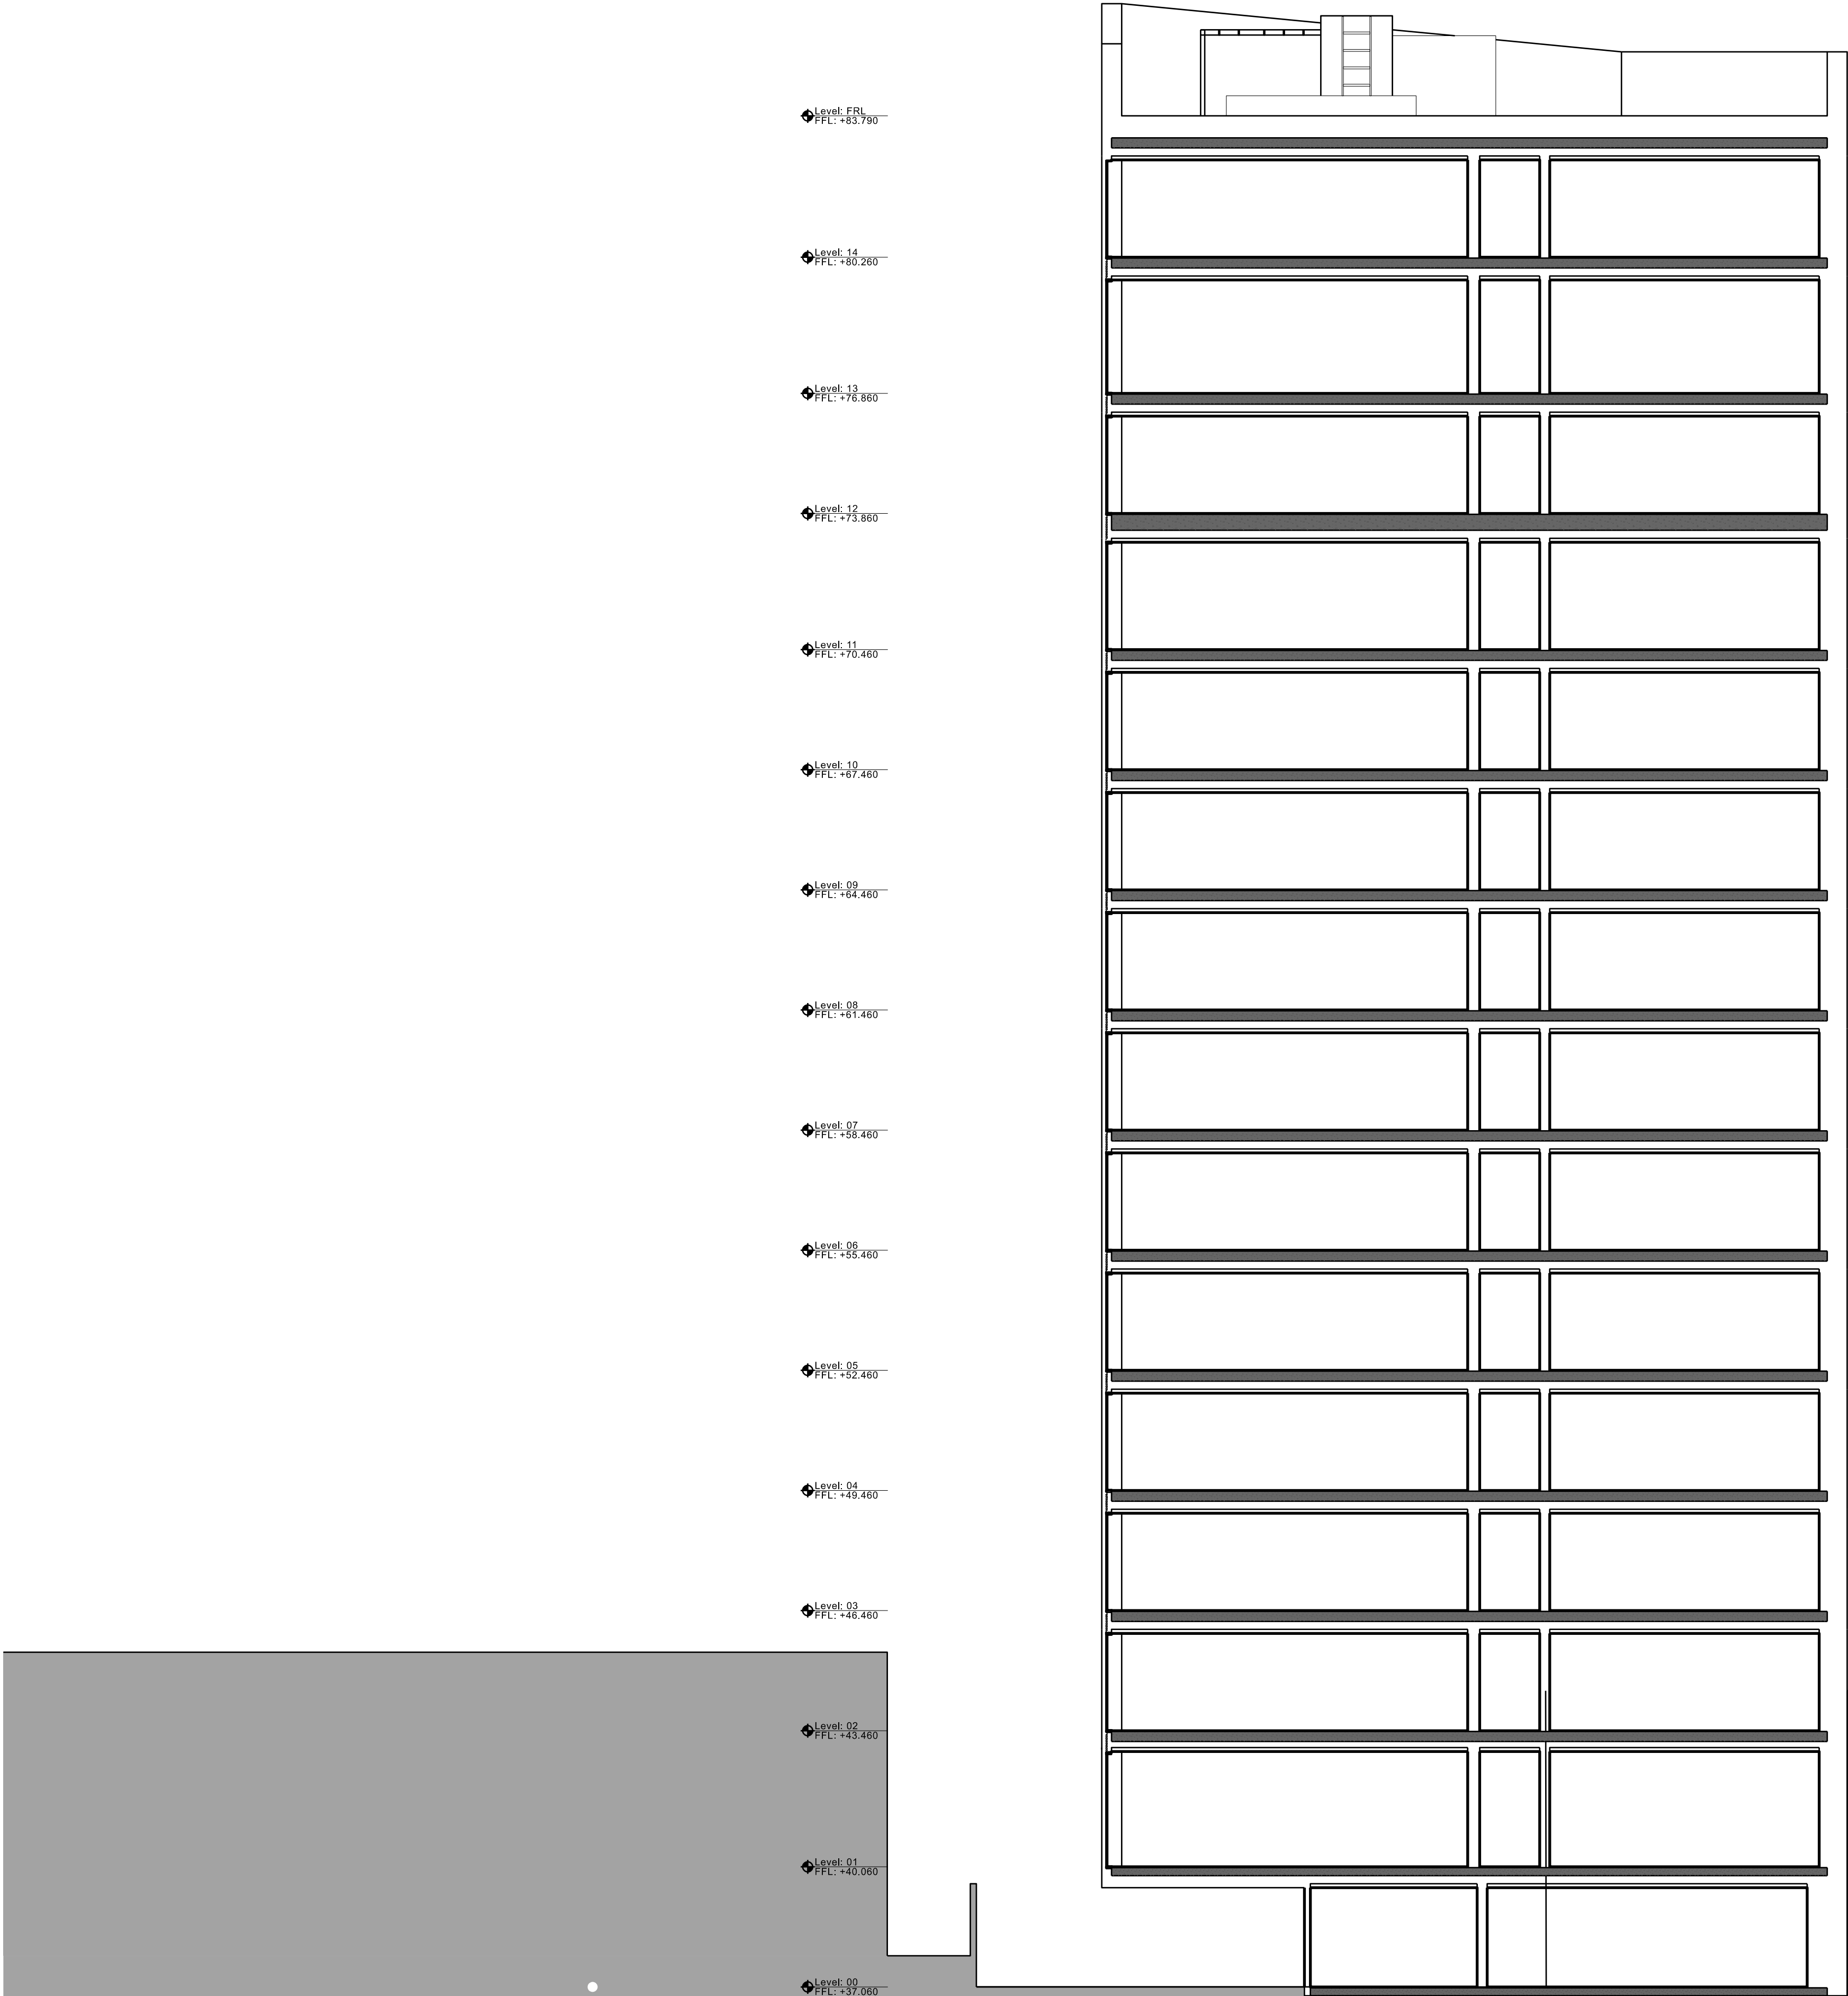

Level: 15
F.F.L.: +53.790

Level: 14
F.F.L.: +50.260

Level: 13
F.F.L.: +76.860

Level: 12
F.F.L.: +73.860

Level: 11
F.F.L.: +70.460

Level: 10
F.F.L.: +67.460

Level: 09
F.F.L.: +64.460

Level: 08
F.F.L.: +61.460

Level: 07
F.F.L.: +58.460

Level: 06
F.F.L.: +55.460

Level: 05
F.F.L.: +52.460

Level: 04
F.F.L.: +49.460

Level: 03
F.F.L.: +46.460

Level: 02
F.F.L.: +43.460

Level: 01
F.F.L.: +40.060


Level: 00
F.F.L.: +37.060

Copyright of this drawing is vested in 5plus Architects and it must not be copied or reproduced without written consent.
Figured dimensions only are to be taken from this drawing. Do not scale from this drawing.
All Contractors must take the site and are responsible for making and checking all dimensions readable to their work.
5plus Architects are to be advised of any variation between drawings and site conditions.

Structural steel drawings based on steel only and should not be interpreted for reinforcement.
All dimensions and levels should be fixed only from those values stated in text, on the drawings.

CONSTRUCTION - It is considered that the proposed works are within the scope of a competent Contractor and as such no contract documents have been identified, refer to relevant Royal Institution Designers Data Assessment.

KEY PLAN:

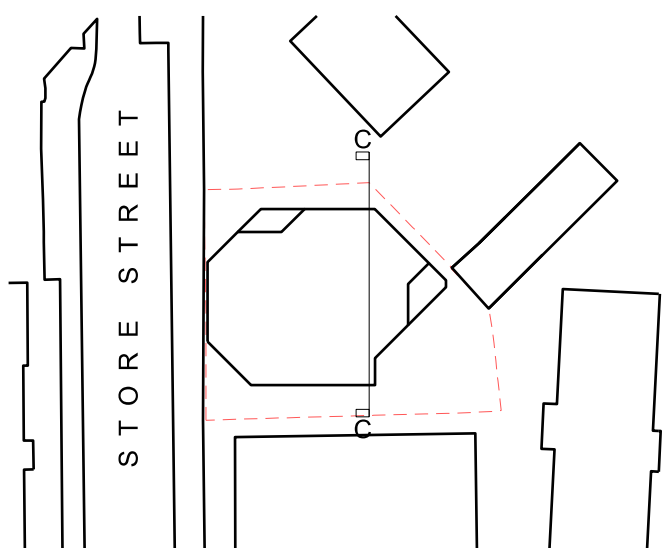

NOTE: Ground levels based on survey S20-S51-T provided by Geo UK Ltd. 14/01/21

A 16/06/21 Issued for planning.

REV: DATE: DETAILS:

5plus architects

Manchester: 0161 228 0211
Fourth Floor, The Hive, 47 Lever Street,
Manchester M1 1FN

London: 0207 253 7644
Third Floor, 25 Chart Street,
London N1 6FA

5plusarchitects.com

PROJECT:
M1 Piccadilly
Store Street
TITLE:
Proposed Section
Section CC

SCALE: 1:100 @ A1 ORIGIN DATE: 10/06/21 DRAWN: MS CHECKED: PN

STATUS:

Information

PROJECT DRAWING NO: 05868_ B1_05_2203

REV: A