


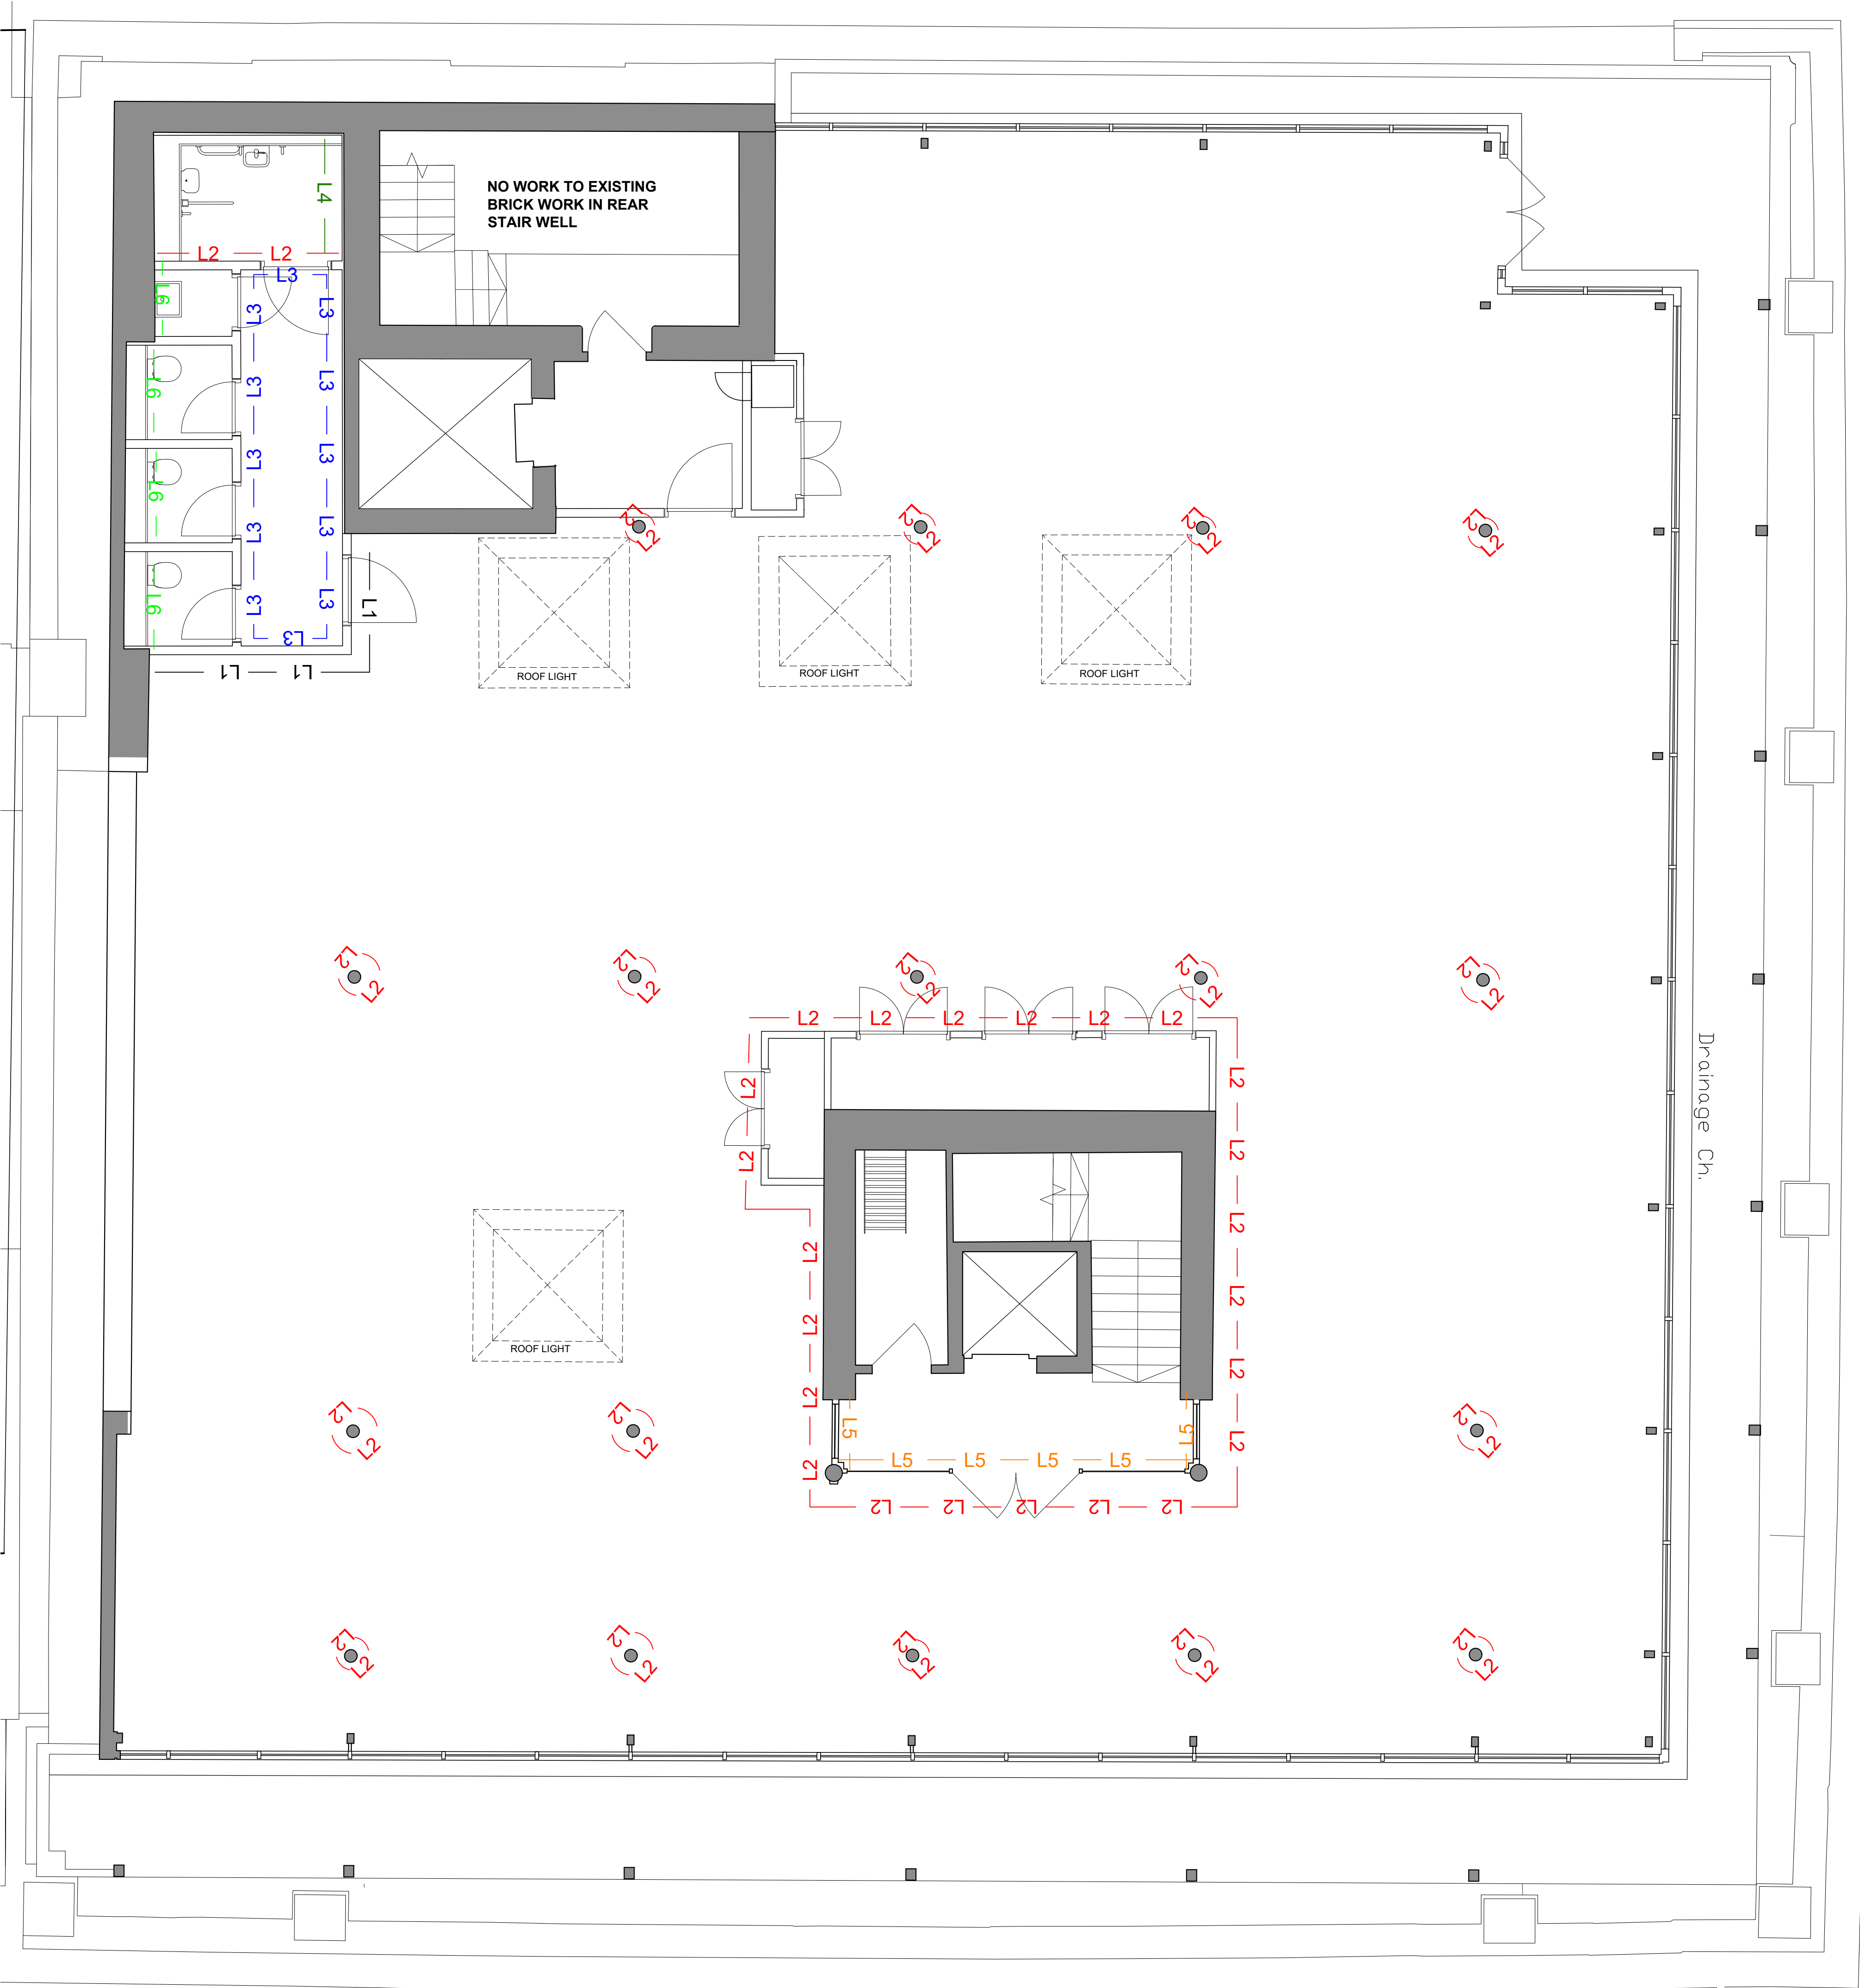

WALL FINISHES KEY:


- L1 — L1 — L1 — **TYPE L1**
NEW BRICK-SLIP WALL CLADDING
- L2 — L2 — L2 — **TYPE L2**
NEW FEATURE COLOUR PAINT FINISH
- L3 — L3 — L3 — **TYPE L3**
NEW FEATURE COLOUR PAINT FINISH
- L4 — L4 — L4 — **TYPE L4**
NEW FEATURE FULL HEIGHT WALL GRAPHIC
- L5 — L5 — L5 — **TYPE L5**
NEW VINYL MANIFESTATION TO GLAZING
- L6 — L6 — L6 — **TYPE L6**
NEW TILE WALL FINISH
- L7 — L7 — L7 — **TYPE L7**
NEW BESPOKE FEATURE WALL FINISH

GENERAL NOTES:

ALL OTHER WALL SURFACES INCLUDING WOOD-WORK (SKIRTINGS AND ARCHITRAVES) TO BE PAINTED TRADE WHITE.

EXISTING CAST IRON COLUMNS AND ALL DOWNSTAND BEAMS TO BE PAINTED EATURE COLOUR.

notes

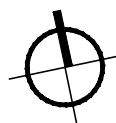

0 0.5 1 1.5 2 2.5m 1:50@A1

rev.	date	details	by
A	18.02.22	Issued for Information.	AW



Freetrade Exchange Refurbishment
Clearbell
27 Peter Street, Manchester, M2 5GB

drawing title
Proposed Wall Finishes
Fifth Floor

scale	date	drawn	format
1:50	Sept 2021	BC	a1
status			
Information			
drawing number			revision
CFM.AR(42)008			A