
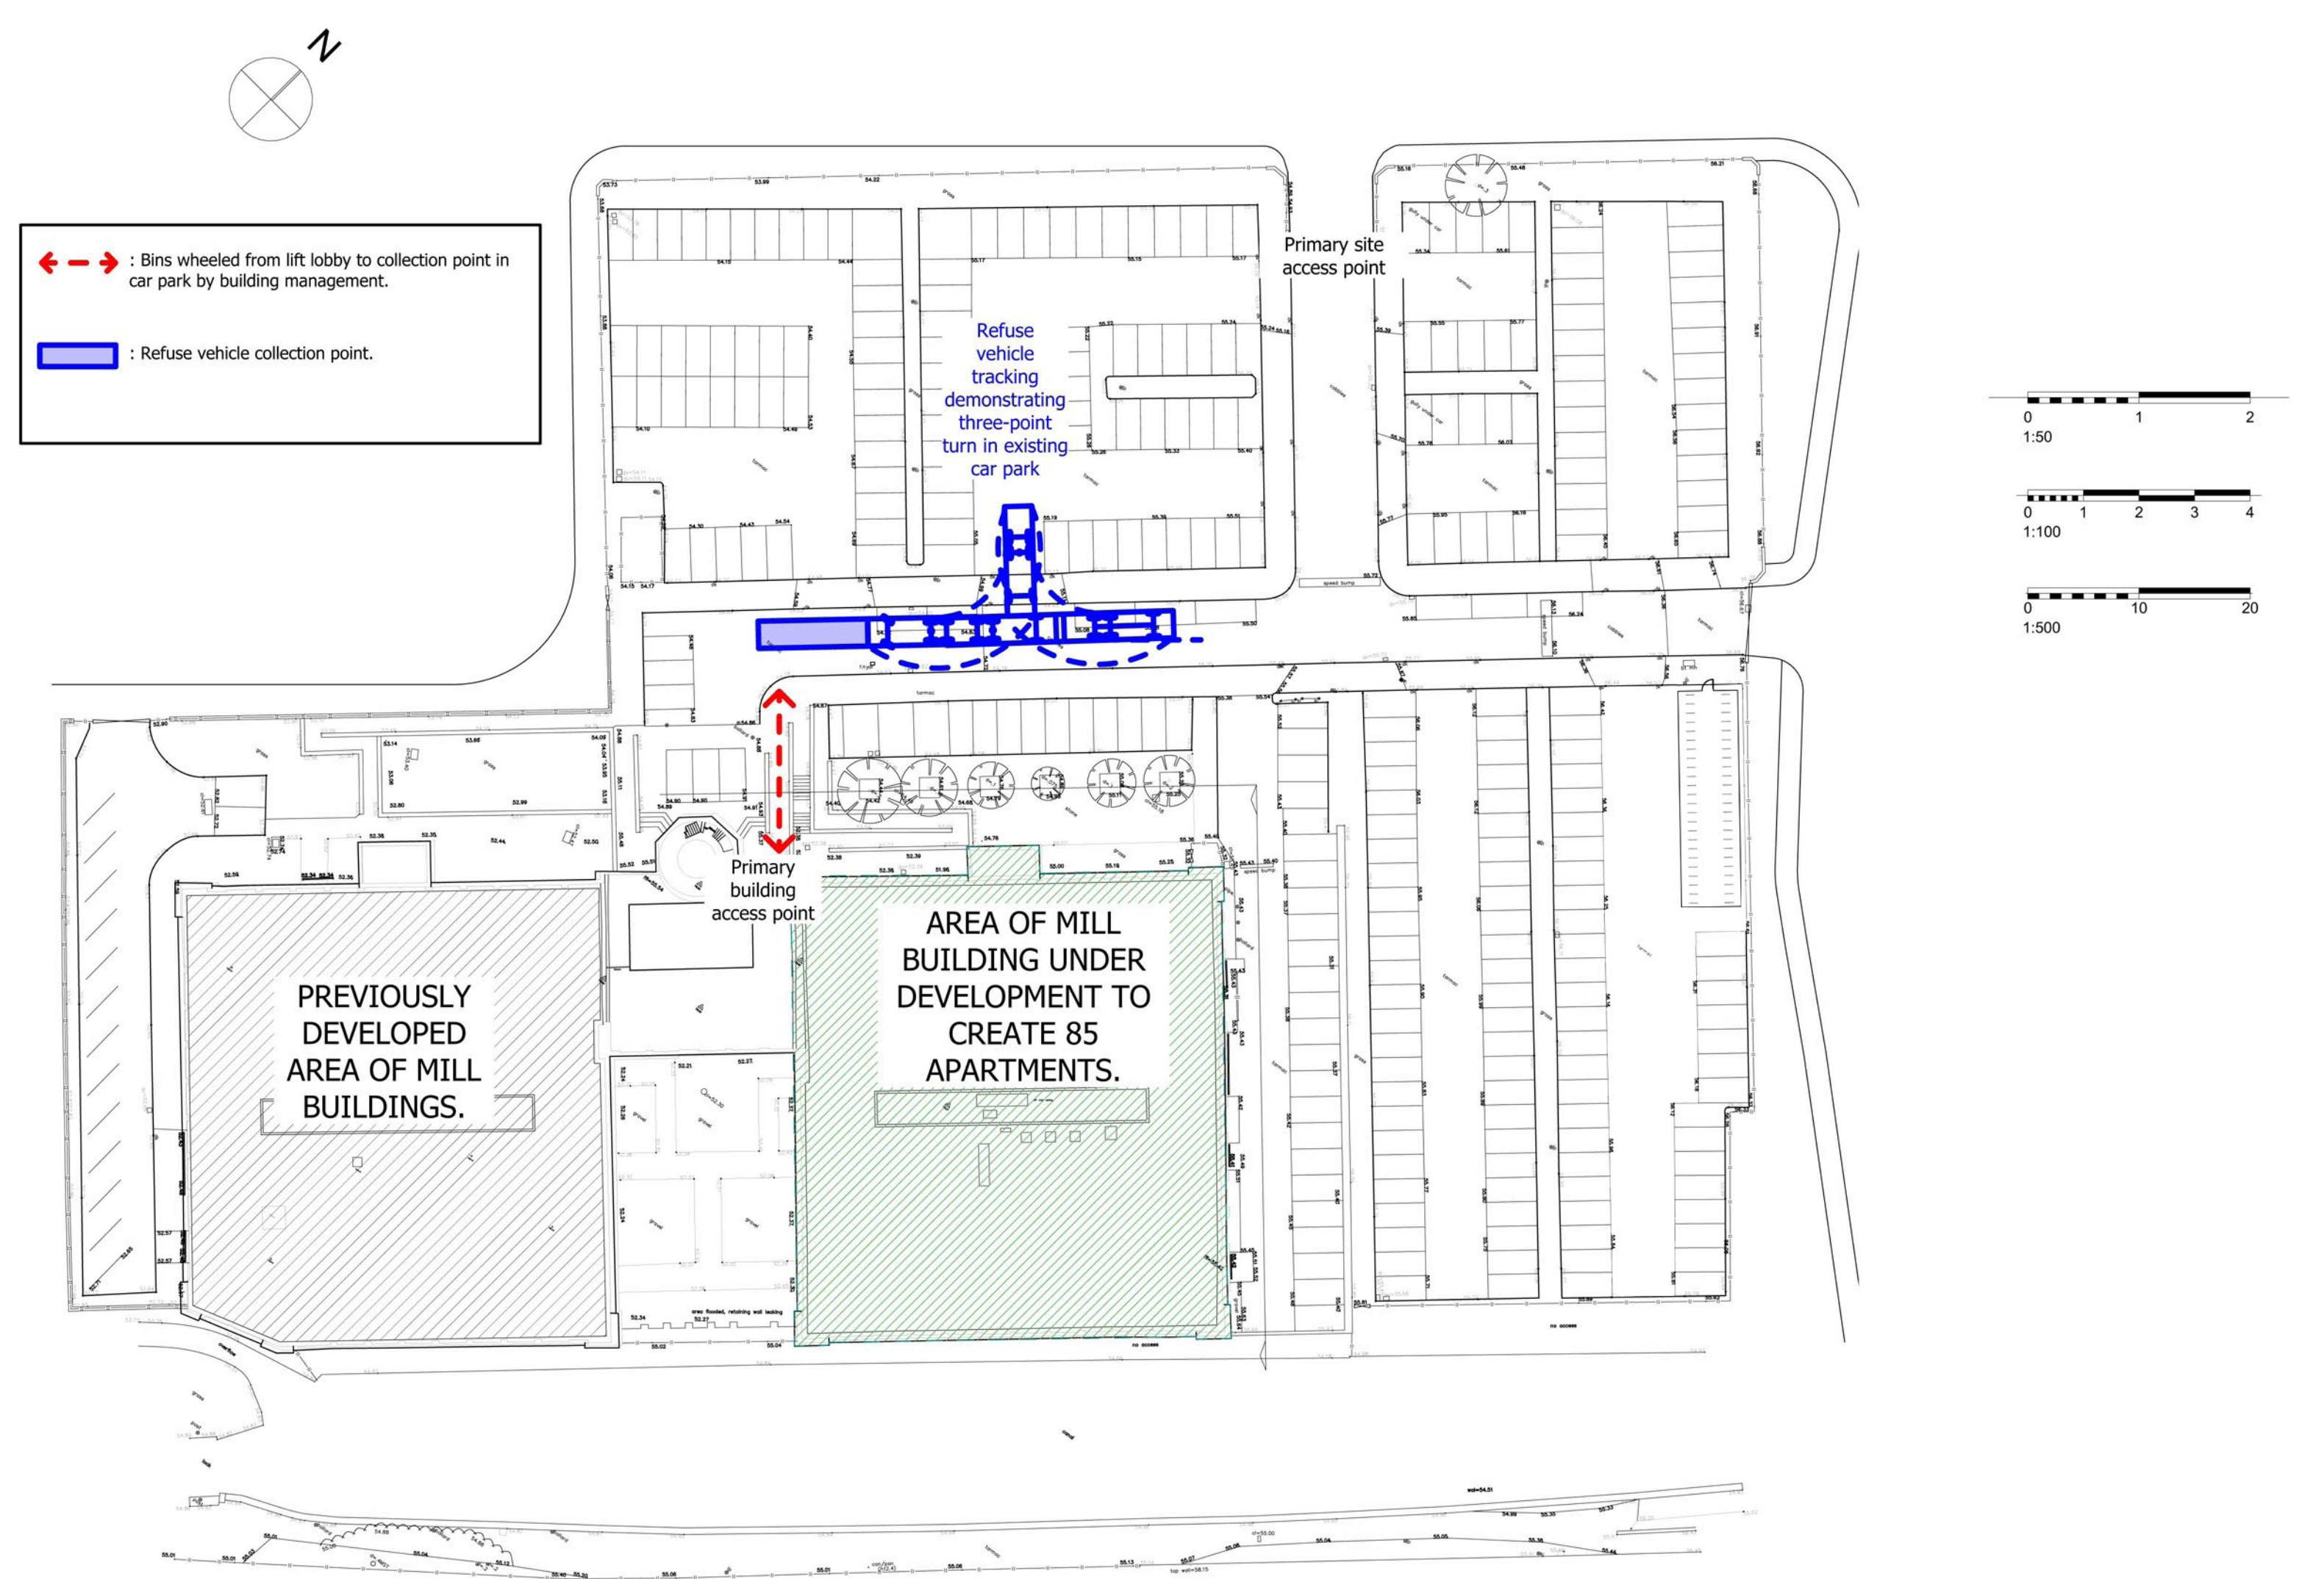


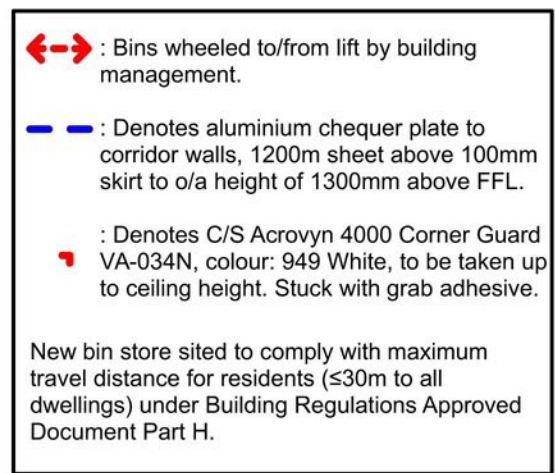

PLANNING ISSUE	DMG	REV A: UPDATED CYCLE STORE	MAY 21	
	DMG DRAWN	DRAWN REVISION	APRIL 21	VER
	PROJECT MEDLOCK VICTORIA MILL MILES PLATTING		 ALLISON PIKE ARCHITECTS & DESIGNERS 7 Buxton Road West, Disley, Stockport, Cheshire, SK12 2AE. Website: www.allisonpike.com Telephone: 01663 763000 Facsimile: 01663 766772 Email: studio@allisonpike.com © Allison Pike Partnership Limited.	
	TITLE REFUSE STRATEGY			
	SCALE VAR @ A1			
	JOB No	DRAWING No	REV	
	MED02	AP 300	A	