



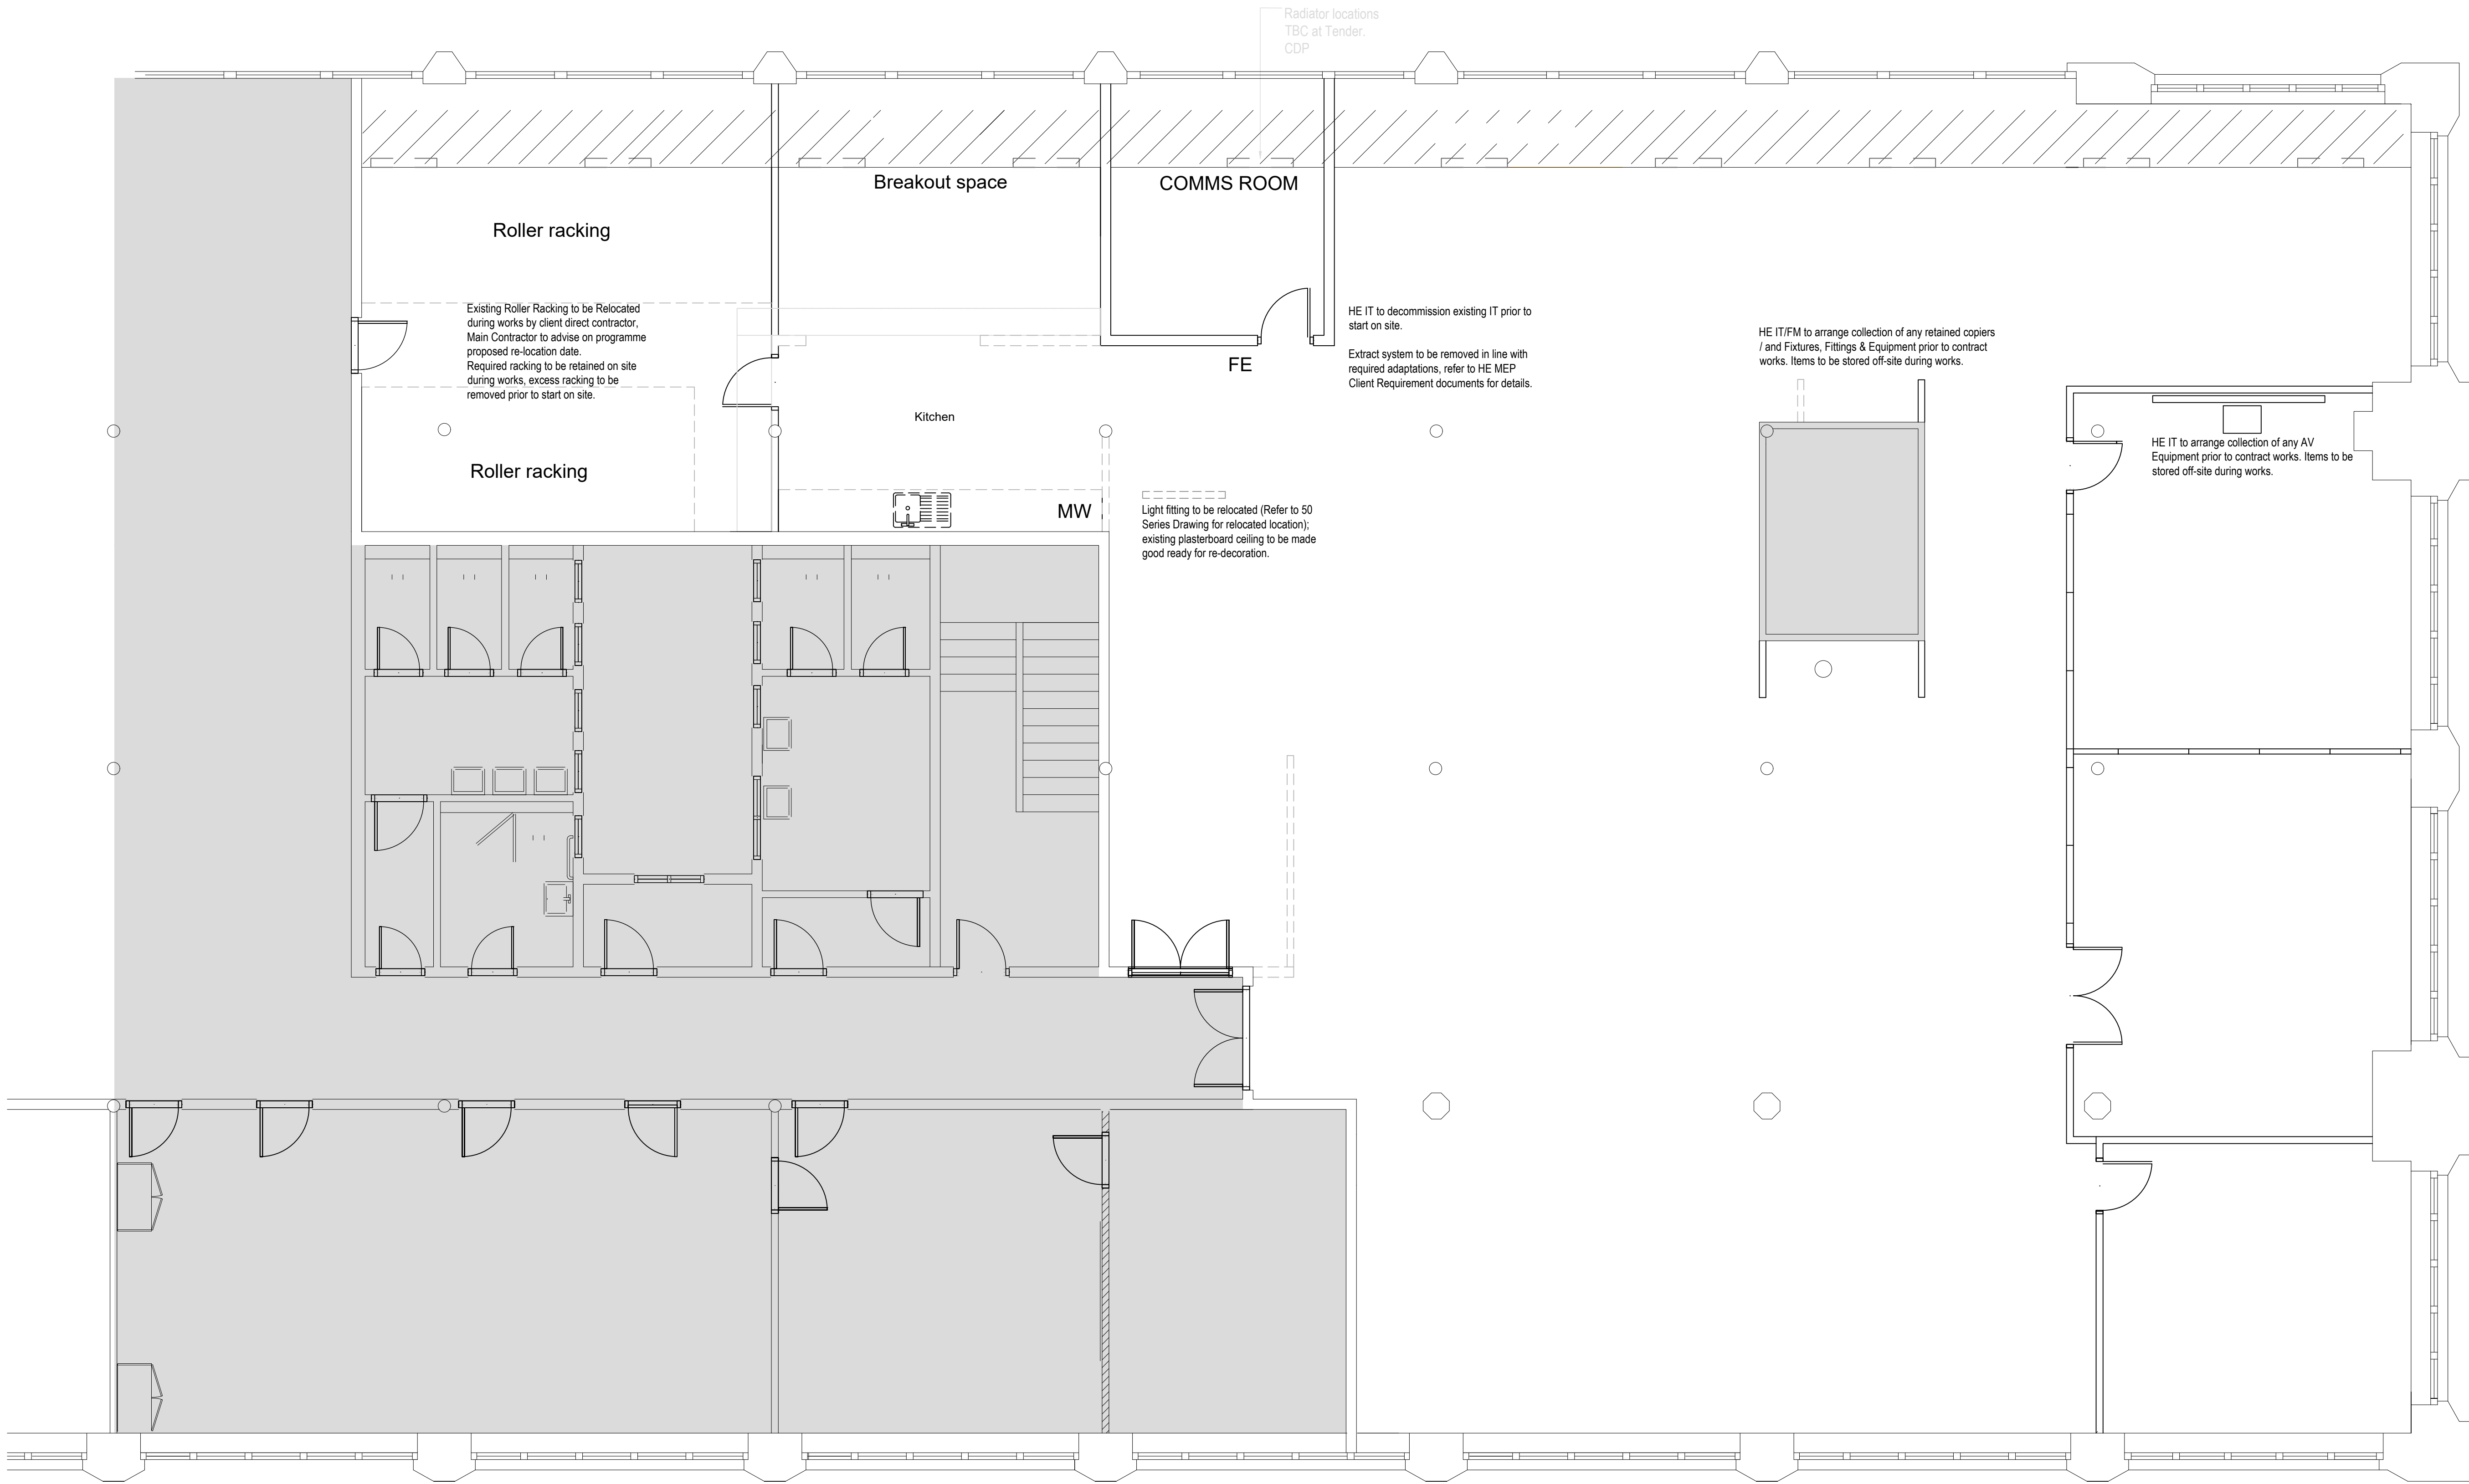

STRIP-OUT NOTES

1. Main Contractor to provide a cost option for removal of existing Furniture As marked.
2. Floor finishes to be removed throughout.
3. Main Contractor to allow for easing / opening up seized / painted shut base build windows

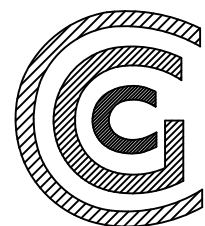

CONSTRUCTION GROUP CONSULTANCY
23 Austin Friars
London
EC2N 2QP
T. +44 (0)207 377 8430
F. +44 (0)207 377 8431
W: www.cgc.co.uk

REV	DATE	REVISION	DRAWN
T	03/12/21	ISSUED FOR TENDER	SB
--	--	--	--
--	--	--	--
--	--	--	--
--	--	--	--
--	--	--	--
--	--	--	--

Client:	Historic England		
Project:	Manchester - Canada House		
Drawing Title:	Strip-Out / Enabling Work Plan - Level 03		
Project Number:	202102	Drawing No:	10(03)001
Scale:	1:100	Date:	03/12/21
Status:	☐ Information	☒ Tender	☐ Construction ☐ As Built