


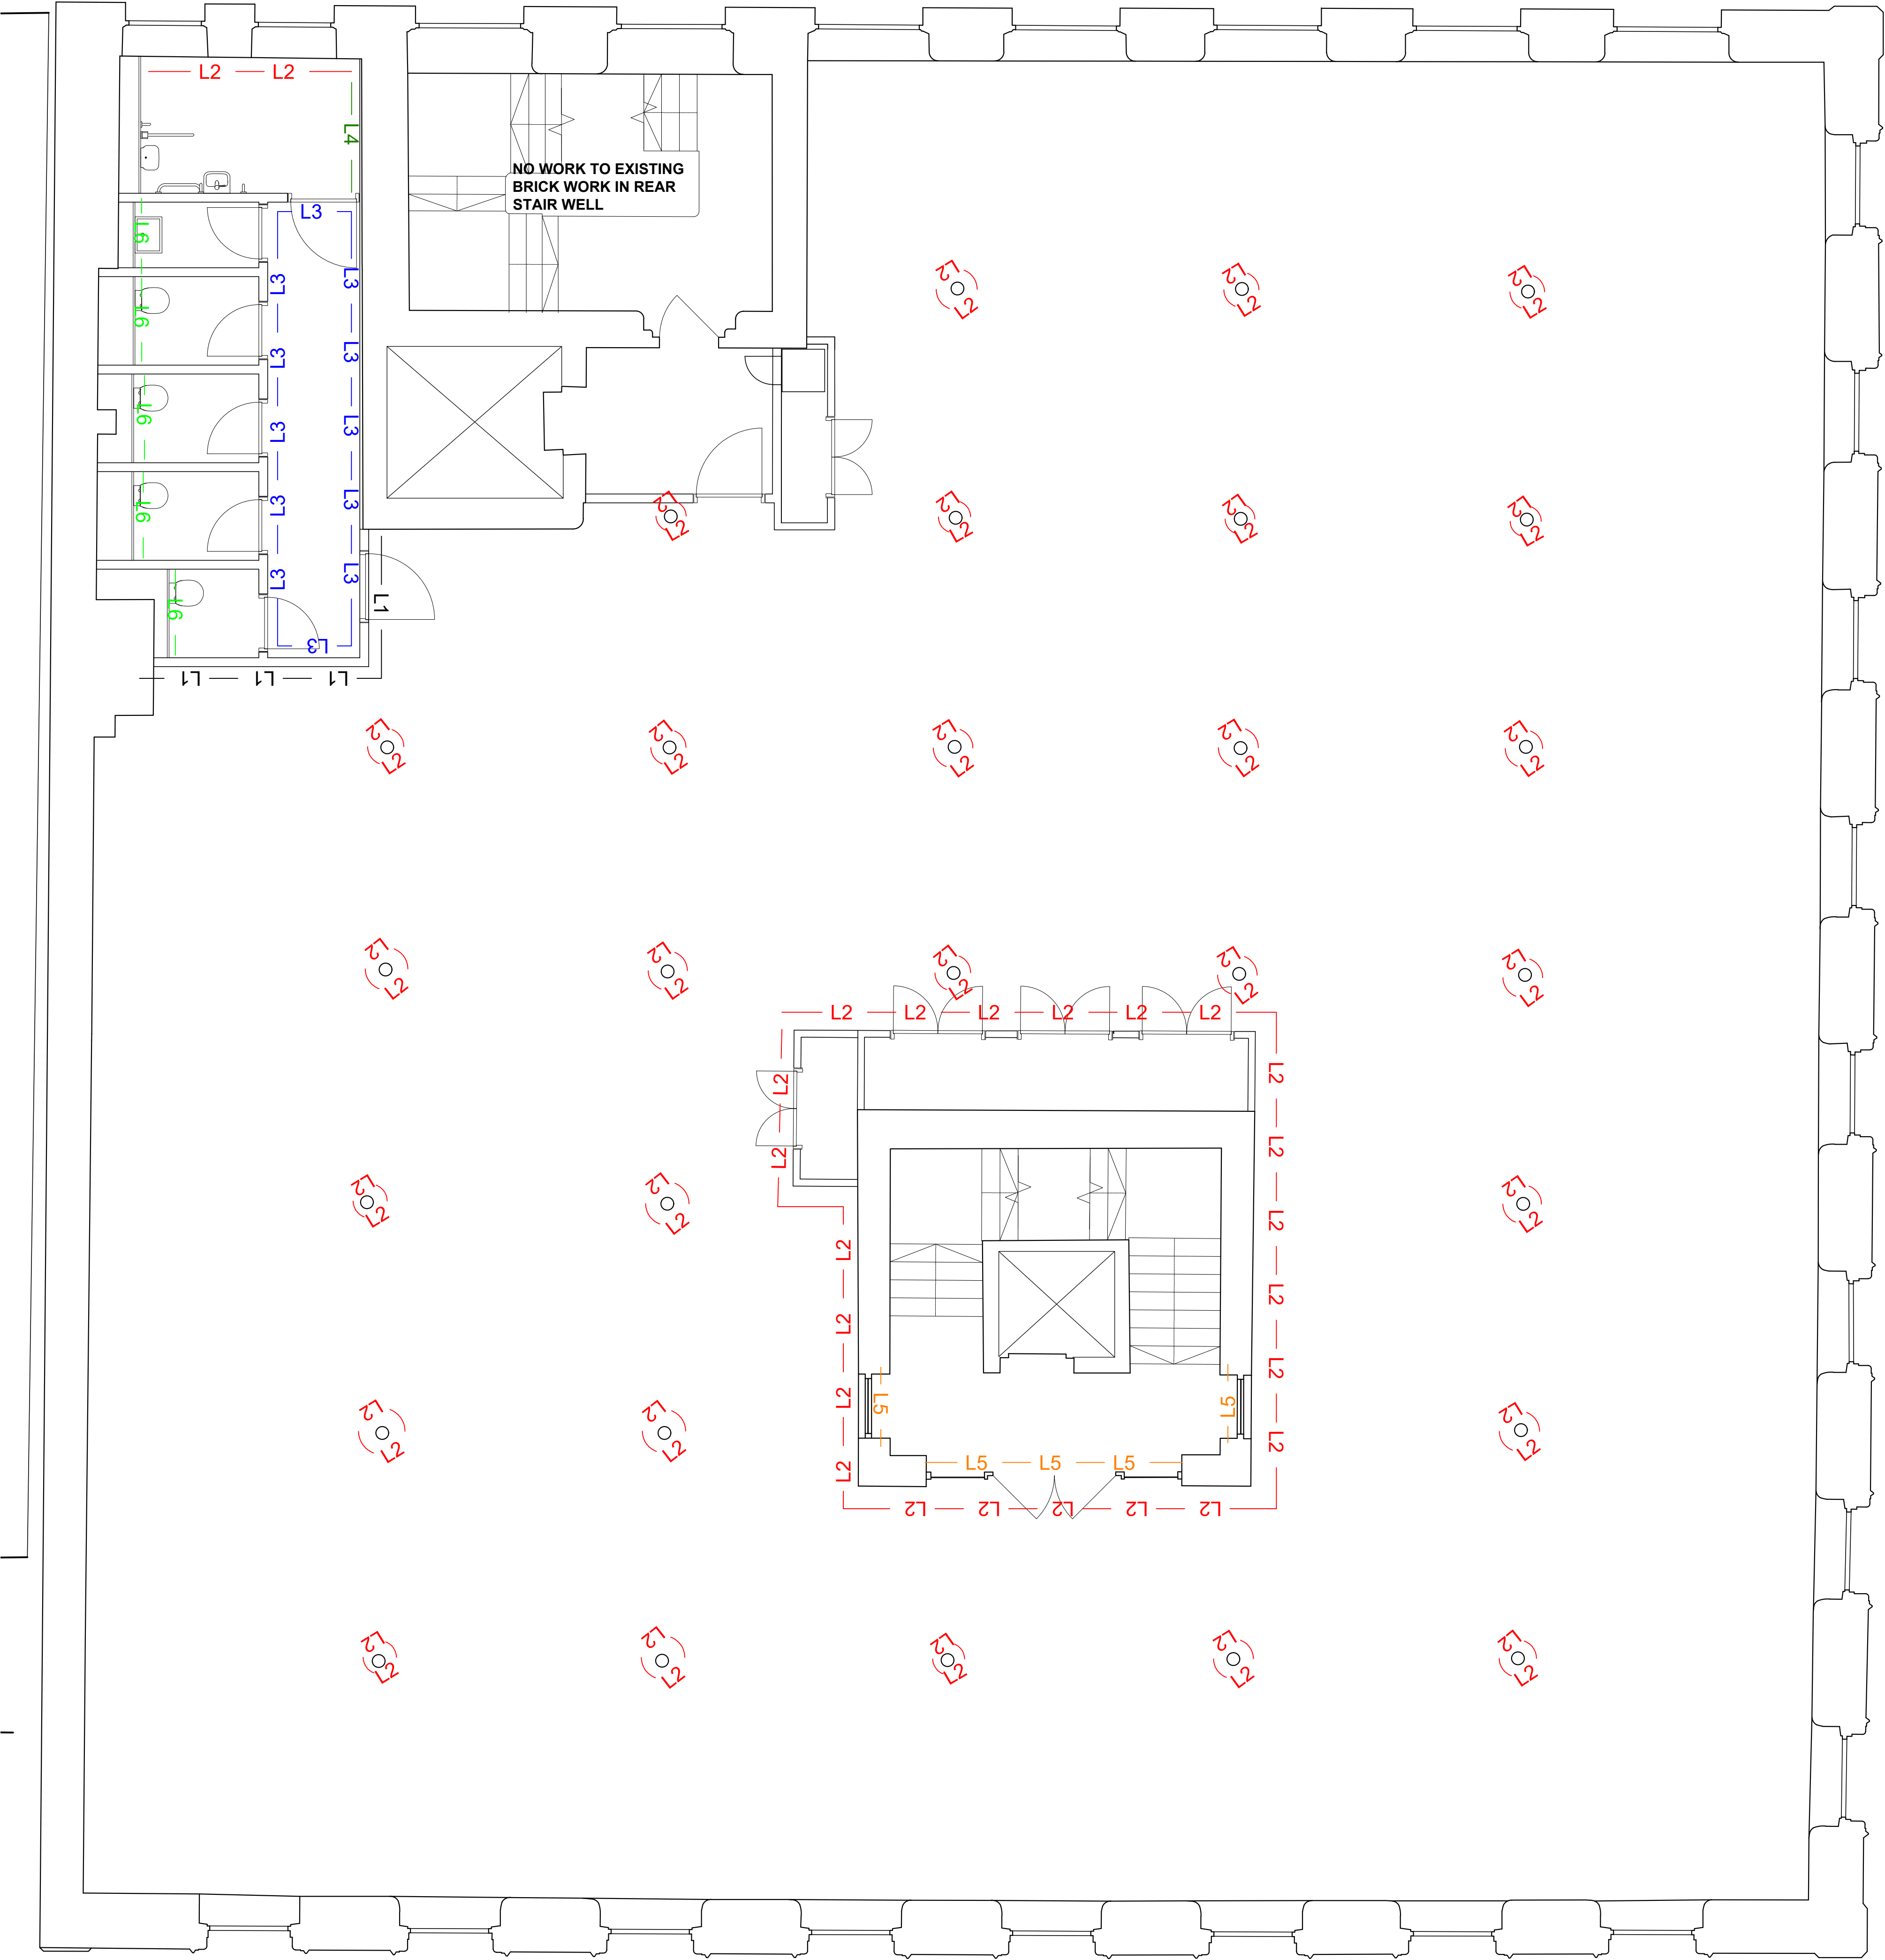

- WALL FINISHES KEY:
- L1 — L1 — L1 — **TYPE L1**
NEW BRICK-SLIP WALL CLADDING
 - L2 — L2 — L2 — **TYPE L2**
NEW FEATURE COLOUR PAINT FINISH
 - L3 — L3 — L3 — **TYPE L3**
NEW FEATURE COLOUR PAINT FINISH
 - L4 — L4 — L4 — **TYPE L4**
NEW FEATURE FULL HEIGHT WALL GRAPHIC
 - L5 — L5 — L5 — **TYPE L5**
NEW VINYL MANIFESTATION TO GLAZING
 - L6 — L6 — L6 — **TYPE L6**
NEW TILE WALL FINISH
 - L7 — L7 — L7 — **TYPE L7**
NEW BESPOKE FEATURE WALL FINISH

GENERAL NOTES:

ALL OTHER WALL SURFACES INCLUDING WOOD-WORK (SKIRTINGS AND ARCHITRAVES) TO BE PAINTED TRADE WHITE.

EXISTING CAST IRON COLUMNS AND ALL DOWNSTAND BEAMS TO BE PAINTED EATURE COLOUR.

notes

1:50@A1

0 0.5 1 1.5 2 2.5m

rev.	date	details	by
A	18.02.22	Issued for Information.	AW

MLA MICHAEL LAIRD ARCHITECTS
5 Forres Street, Edinburgh EH3 6DE
T 0131 226 6991 F 0131 226 2771
mail@michaellaird.co.uk

Freetrade Exchange Refurbishment
Clearbell
27 Peter Street, Manchester, M2 5GB

drawing title
Proposed Wall Finishes
Fourth Floor

scale	date	drawn	format
1:50	Sept 2021	BC	a1

status
Information

drawing number	revision
CFM.AR(42)007	A