
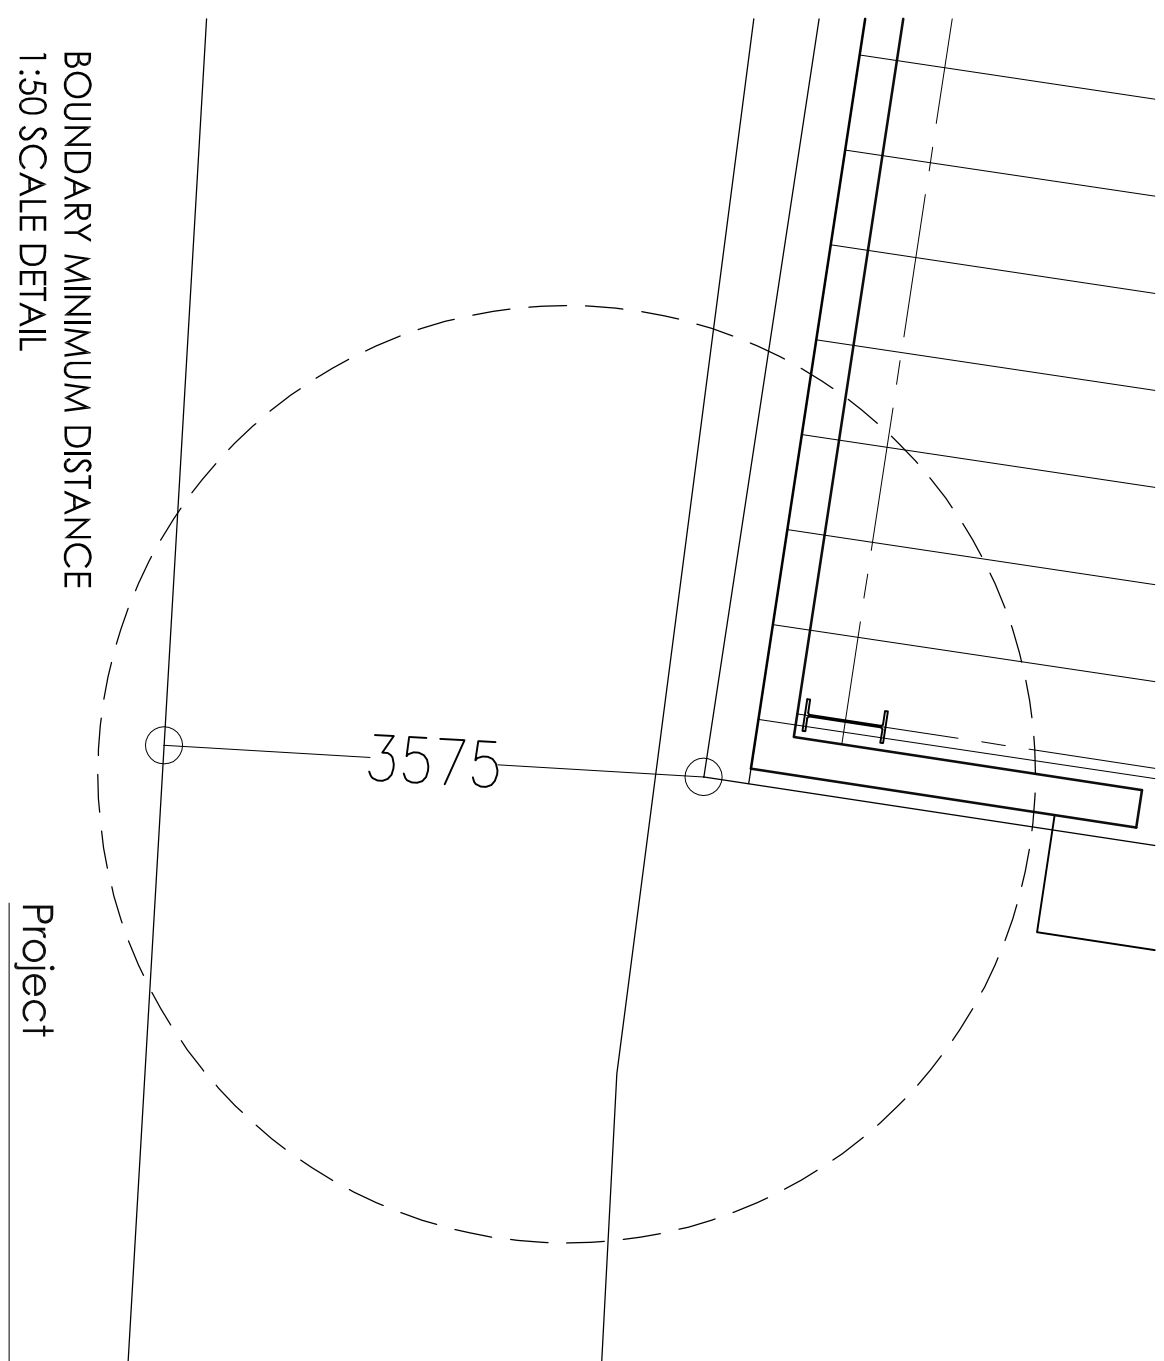
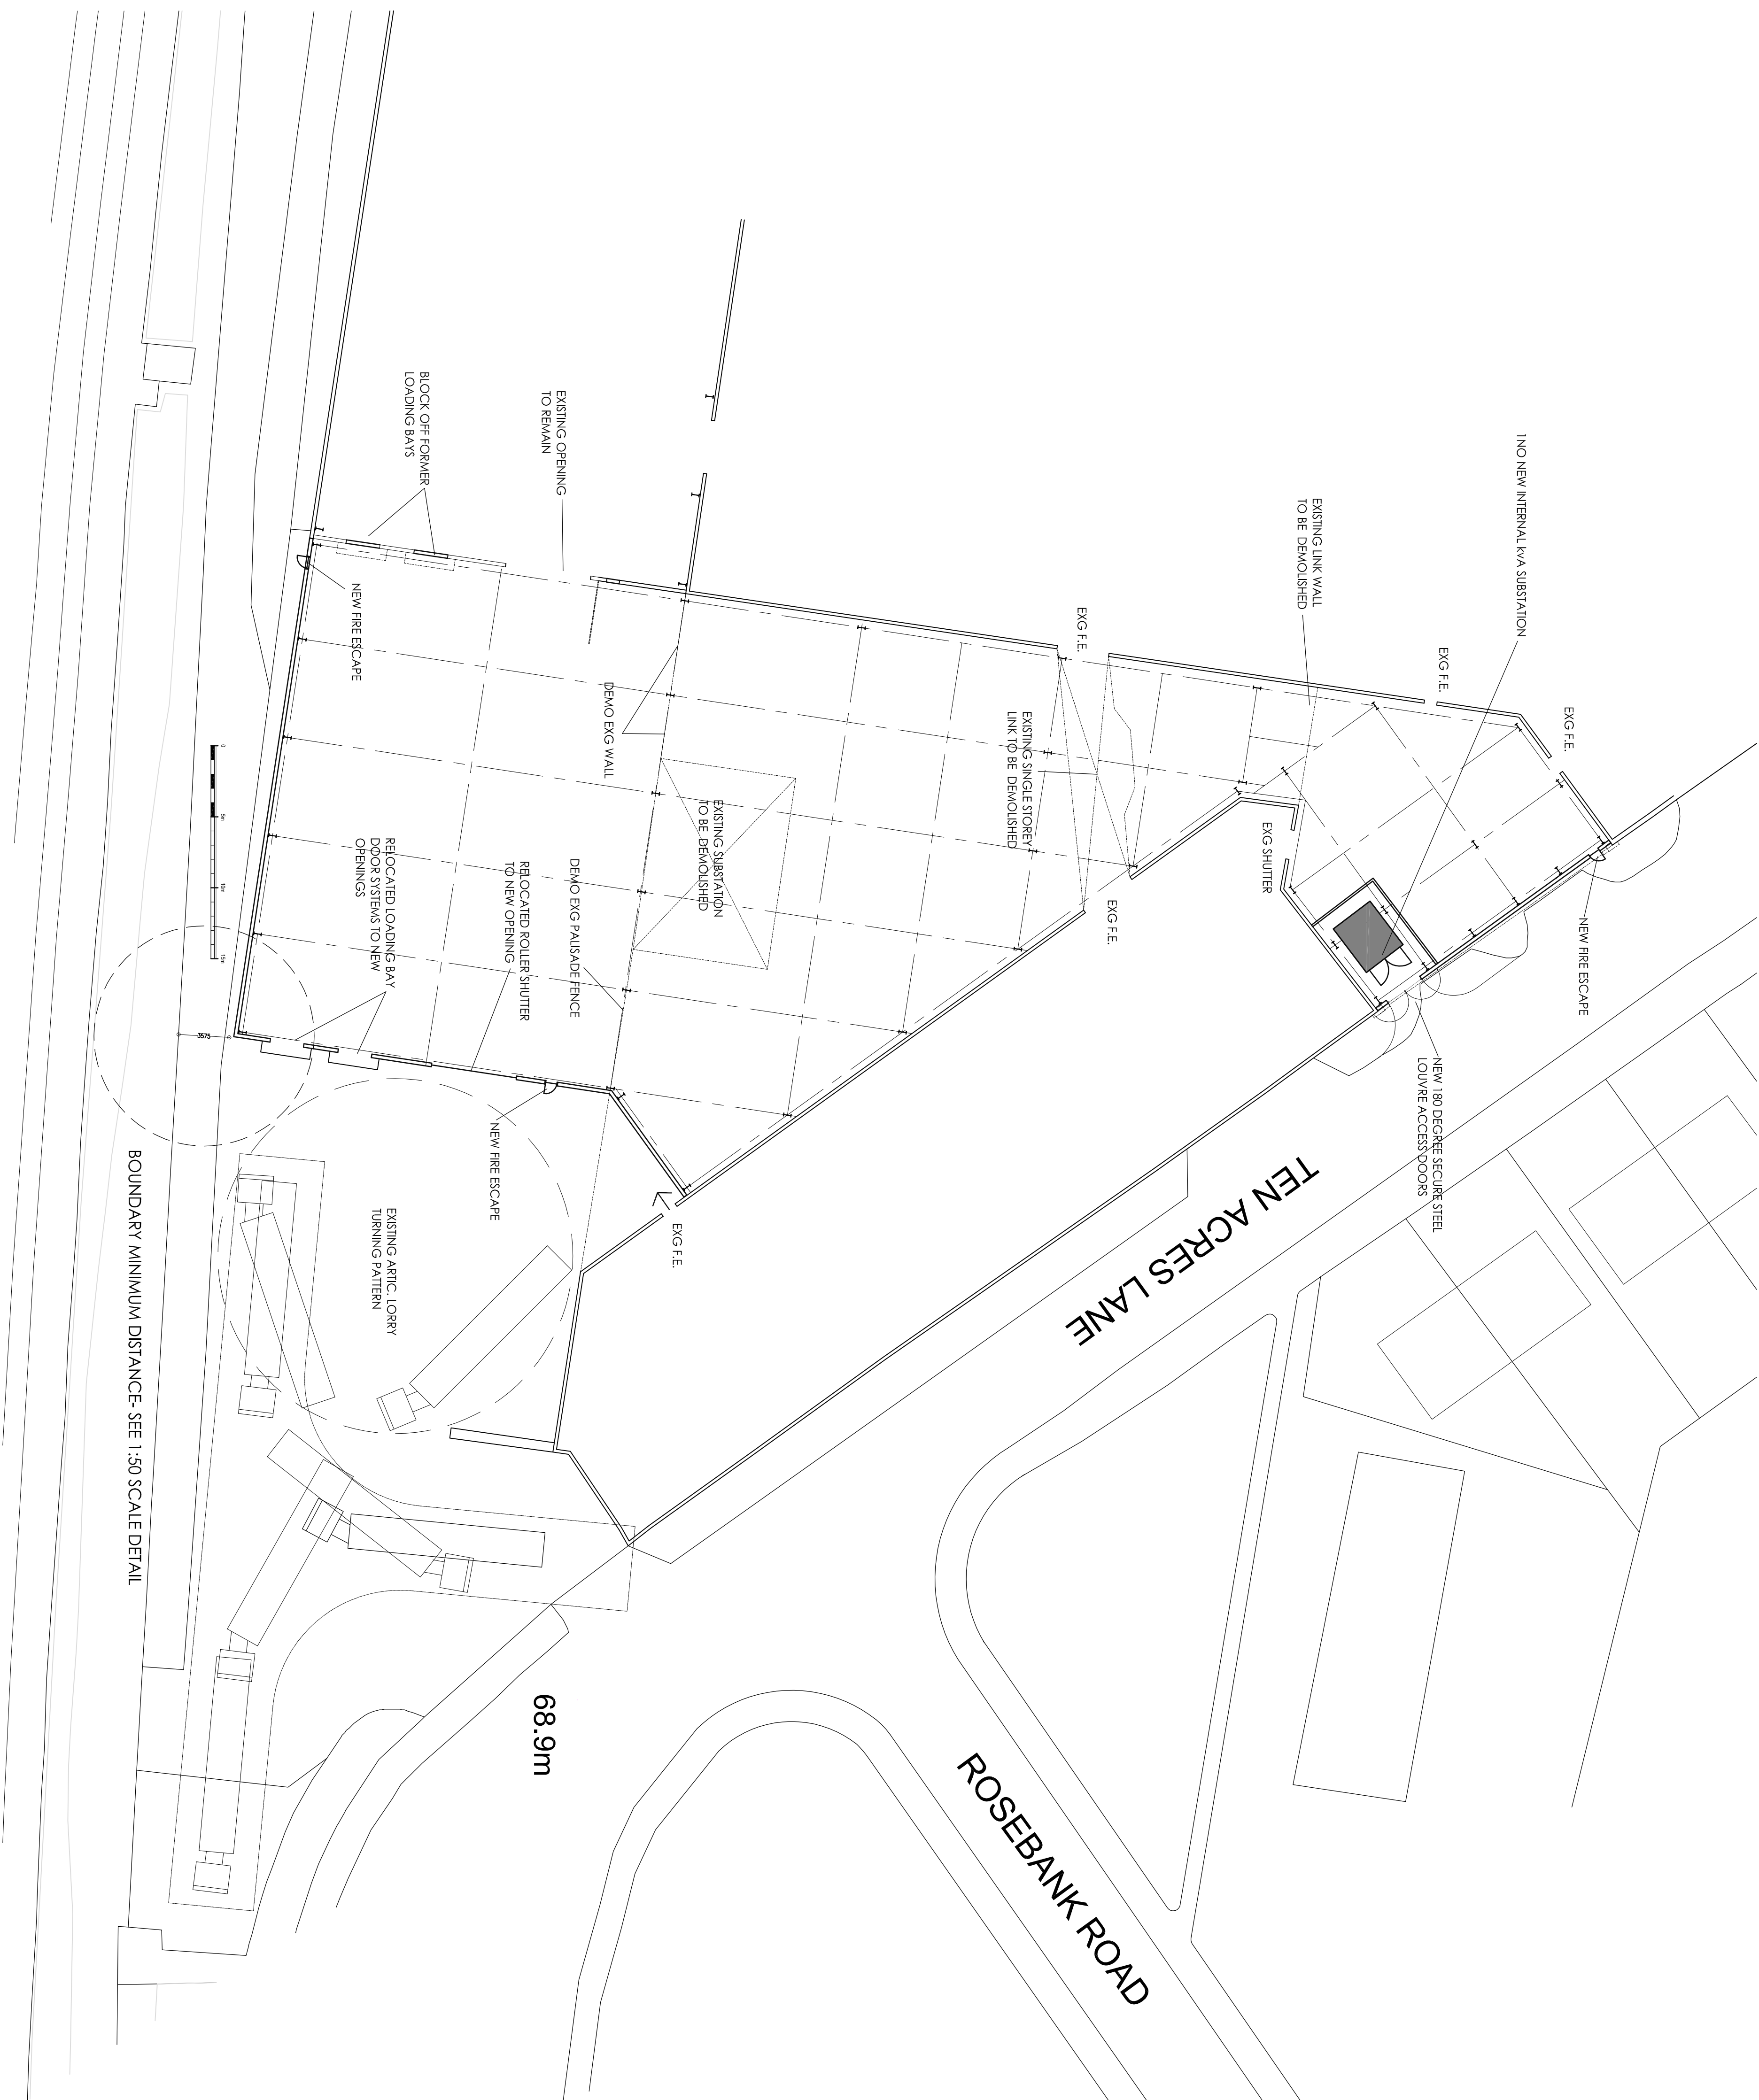


NOTES

1. On no account may this drawing be scaled.
2. This drawing is to be used in accordance with the Contract Administrator immediately.
3. The Contractor must check all dimensions on site prior to placing work in hand and/or ordering any materials or work.
4. This drawing is copyright of property sign ltd it may not be reproduced or part reproduced without the express consent of property sign ltd

Drawing Status

- ☐ PRELIMINARY FOR APPROVAL
- ☐ AGREED LAYOUT - SIGNED OFF
- ☒ PLANNING DRAWING
- ☐ BUILDING CONTROL DRAWING
- ☐ TENDER DRAWING
- ☐ CONTRACT DRAWING
- ☐ CONSTRUCTION DRAWING
- ☐ AS-BUILT DRAWING

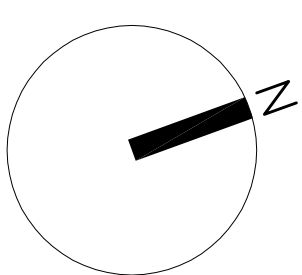

BOUNDARY MINIMUM DISTANCE
1:50 SCALE DETAIL

Project
WHISPERING SWATH M40 2ST
WAREHOUSE EXTENSION

Drawing Title
PROPOSED PLAN

Scale
1:250 @ A1
Drawing No.
2319/12-02
Revision
B

Rev	Date	Description
A	13.03.21	SUBSTATION NOW INTERNAL RELOCATED
B	13.03.21	NEW BOUNDARY DISTANCE INDICATED

studio_neo
Architects

3 Bridgewater Street
Lymington
Christchurch
W1A 3 0A6
t +44(0)1795 759225
e. steve@studio-neo.co.uk
www.studio-neo.co.uk