


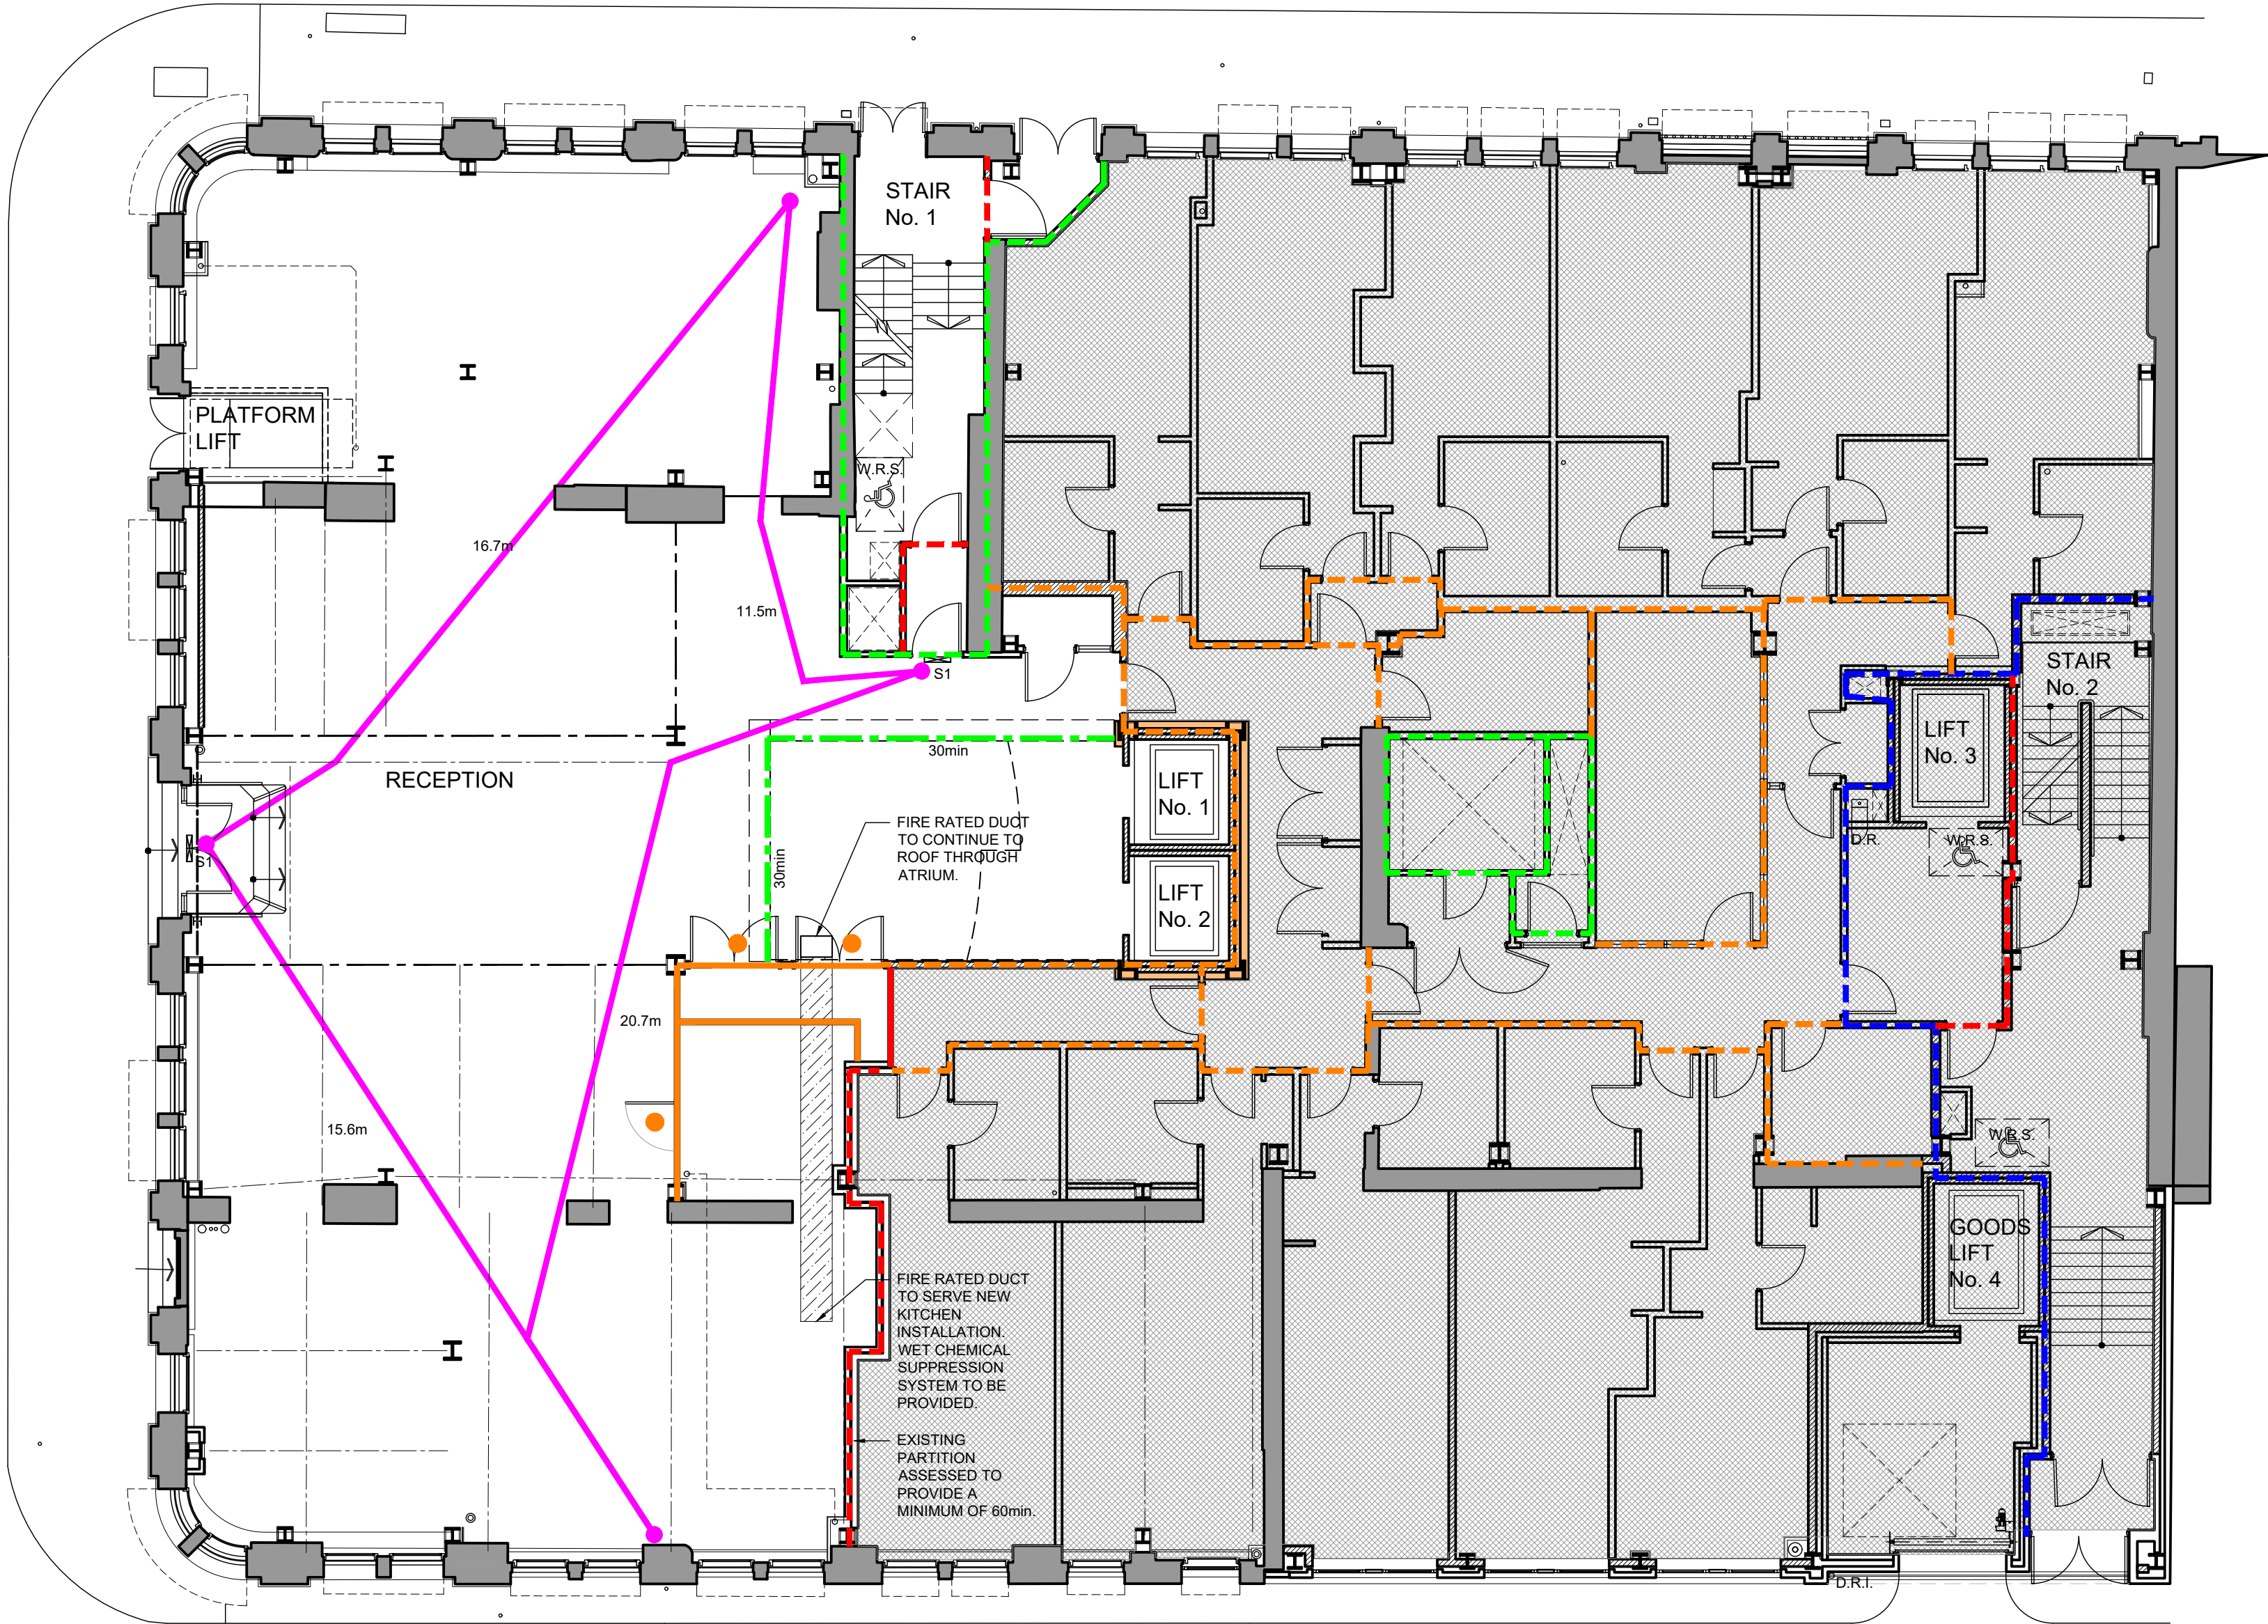

GENERAL NOTES:

ALL DIMENSIONS ARE TO BE CHECKED ON SITE WITH ANY DISCREPANCIES REPORTED TO THE ARCHITECT PRIOR TO THE WORKS BEING CARRIED OUT.

ALL WORKS ARE TO BE IN ACCORDANCE WITH THE PLANNING APPROVAL AND ANY SUBSEQUENT APPROVED LOCAL AUTHORITY PLANNING CORRESPONDENCE INCLUDING DRAWINGS, DOCUMENTS AND REPORTS.

ALL WORKS ARE TO COMPLY WITH THE BUILDING REGULATIONS, BRITISH STANDARDS, CODE OF PRACTICE, AND ANY LOCAL STATUTORY REQUIREMENTS.

ALL WORKS ARE TO COMPLY WITH CURRENT HEALTH AND SAFETY LEGISLATION, H.S.E. RECOMMENDATIONS/GUIDANCE AND THE CURRENT C.D.M. REGULATIONS.

THIS DRAWING IS TO BE READ IN CONJUNCTION WITH LEACH RHODES WALKER ARCHITECTS GENERAL ARRANGEMENT (L CODE) DRAWINGS, TOGETHER WITH RELEVANT DETAILED (A CODE) DRAWINGS AND SPECIFICATIONS.

FOR ALL STRUCTURAL WORKS REFER TO THE STRUCTURAL ENGINEERS INFORMATION.

FOR ALL MECHANICAL AND ELECTRICAL WORKS REFER TO THE MECHANICAL AND ELECTRICAL ENGINEERS INFORMATION.

ALL PRODUCTS SPECIFIED ARE TO BE INSTALLED STRICTLY IN ACCORDANCE WITH THE MANUFACTURERS RECOMMENDATIONS, SPECIFICATION AND DETAILS.

FIRE KEY:

- 30 MINUTES F.R.
- 60 MINUTES F.R.
- 90 MINUTES F.R.
- 120 MINUTES F.R.

N.B. DASHED COLOURED LINES INDICATE EXISTING F.R. THIS IS ASSUMED BASED ON THE REVIEW OF EXISTING UPPER FLOOR FIRE PLANS

- 60 MINUTE F.R. DOORS
- 60 MINUTE F.R. DOORS (SMOKE SEALS)
- 30 MINUTE F.R. DOORS
- 30 MINUTE F.R. DOORS (SMOKE SEALS)
- FIRE CURTAIN

- D.R.I. DRY RISER INLET
- D.R. DRY RISER
- W.R.S. WHEELCHAIR REFUGE SPACE 1400 x 900mm

- TRAVEL DISTANCE
- TYPE 1 - S1 (ILLUMINATED SUSPENDED)
- TYPE 2 - S2 (ILLUMINATED SUSPENDED)
- TYPE 3 - S3 (ILLUMINATED SUSPENDED)
- TYPE 4 - S4 (ILLUMINATED SUSPENDED)
- TYPE 5 - S5 (ILLUMINATED SUSPENDED)
- TYPE 6 - S6 (ILLUMINATED SUSPENDED)

= DOUBLE SIDED

B	FIRE CURTAINS ADDED TO OPENING TO ATRIUM ABOVE. FLOOR OPENING TO LOWER GROUND FLOOR OMITTED.	SJM	SJM	21.04.20
A	KITCHEN SUPPRESSION & EXTRACT DUCT ROUTE ADDED.	SJM	SJM	17.12.20
rev	description	drawn	auth	date

DO NOT SCALE OFF THIS DRAWING

© LEACH RHODES WALKER 2001

LeachRhodesWalker
Architects

info@lrw.co.uk | www.lrw.co.uk
50 Dearmans Place Manchester M3 5LH
Manchester London Bucharest
+44 (0)161 833 0211 +44 (0)207 993 1363 +40 (21)650 4026

client ASPEN HOTELS LTD			
project STOREYS MANCHESTER			
project no 8180	drawing no L(42)02	rev B	
description UPPER GROUND FLOOR FIRE STRATEGY PLAN			
scale 1:100@ A2	date drawn 25.11.20	drawn by CM	authorised by SJM
http://www.leachrhodeswalker.co.uk/clients/asp-hotels/strategy/			
purpose of issue ☐ planning ☐ building regs ☐ tender ☐ comment ☐ approval ☐ construction			