


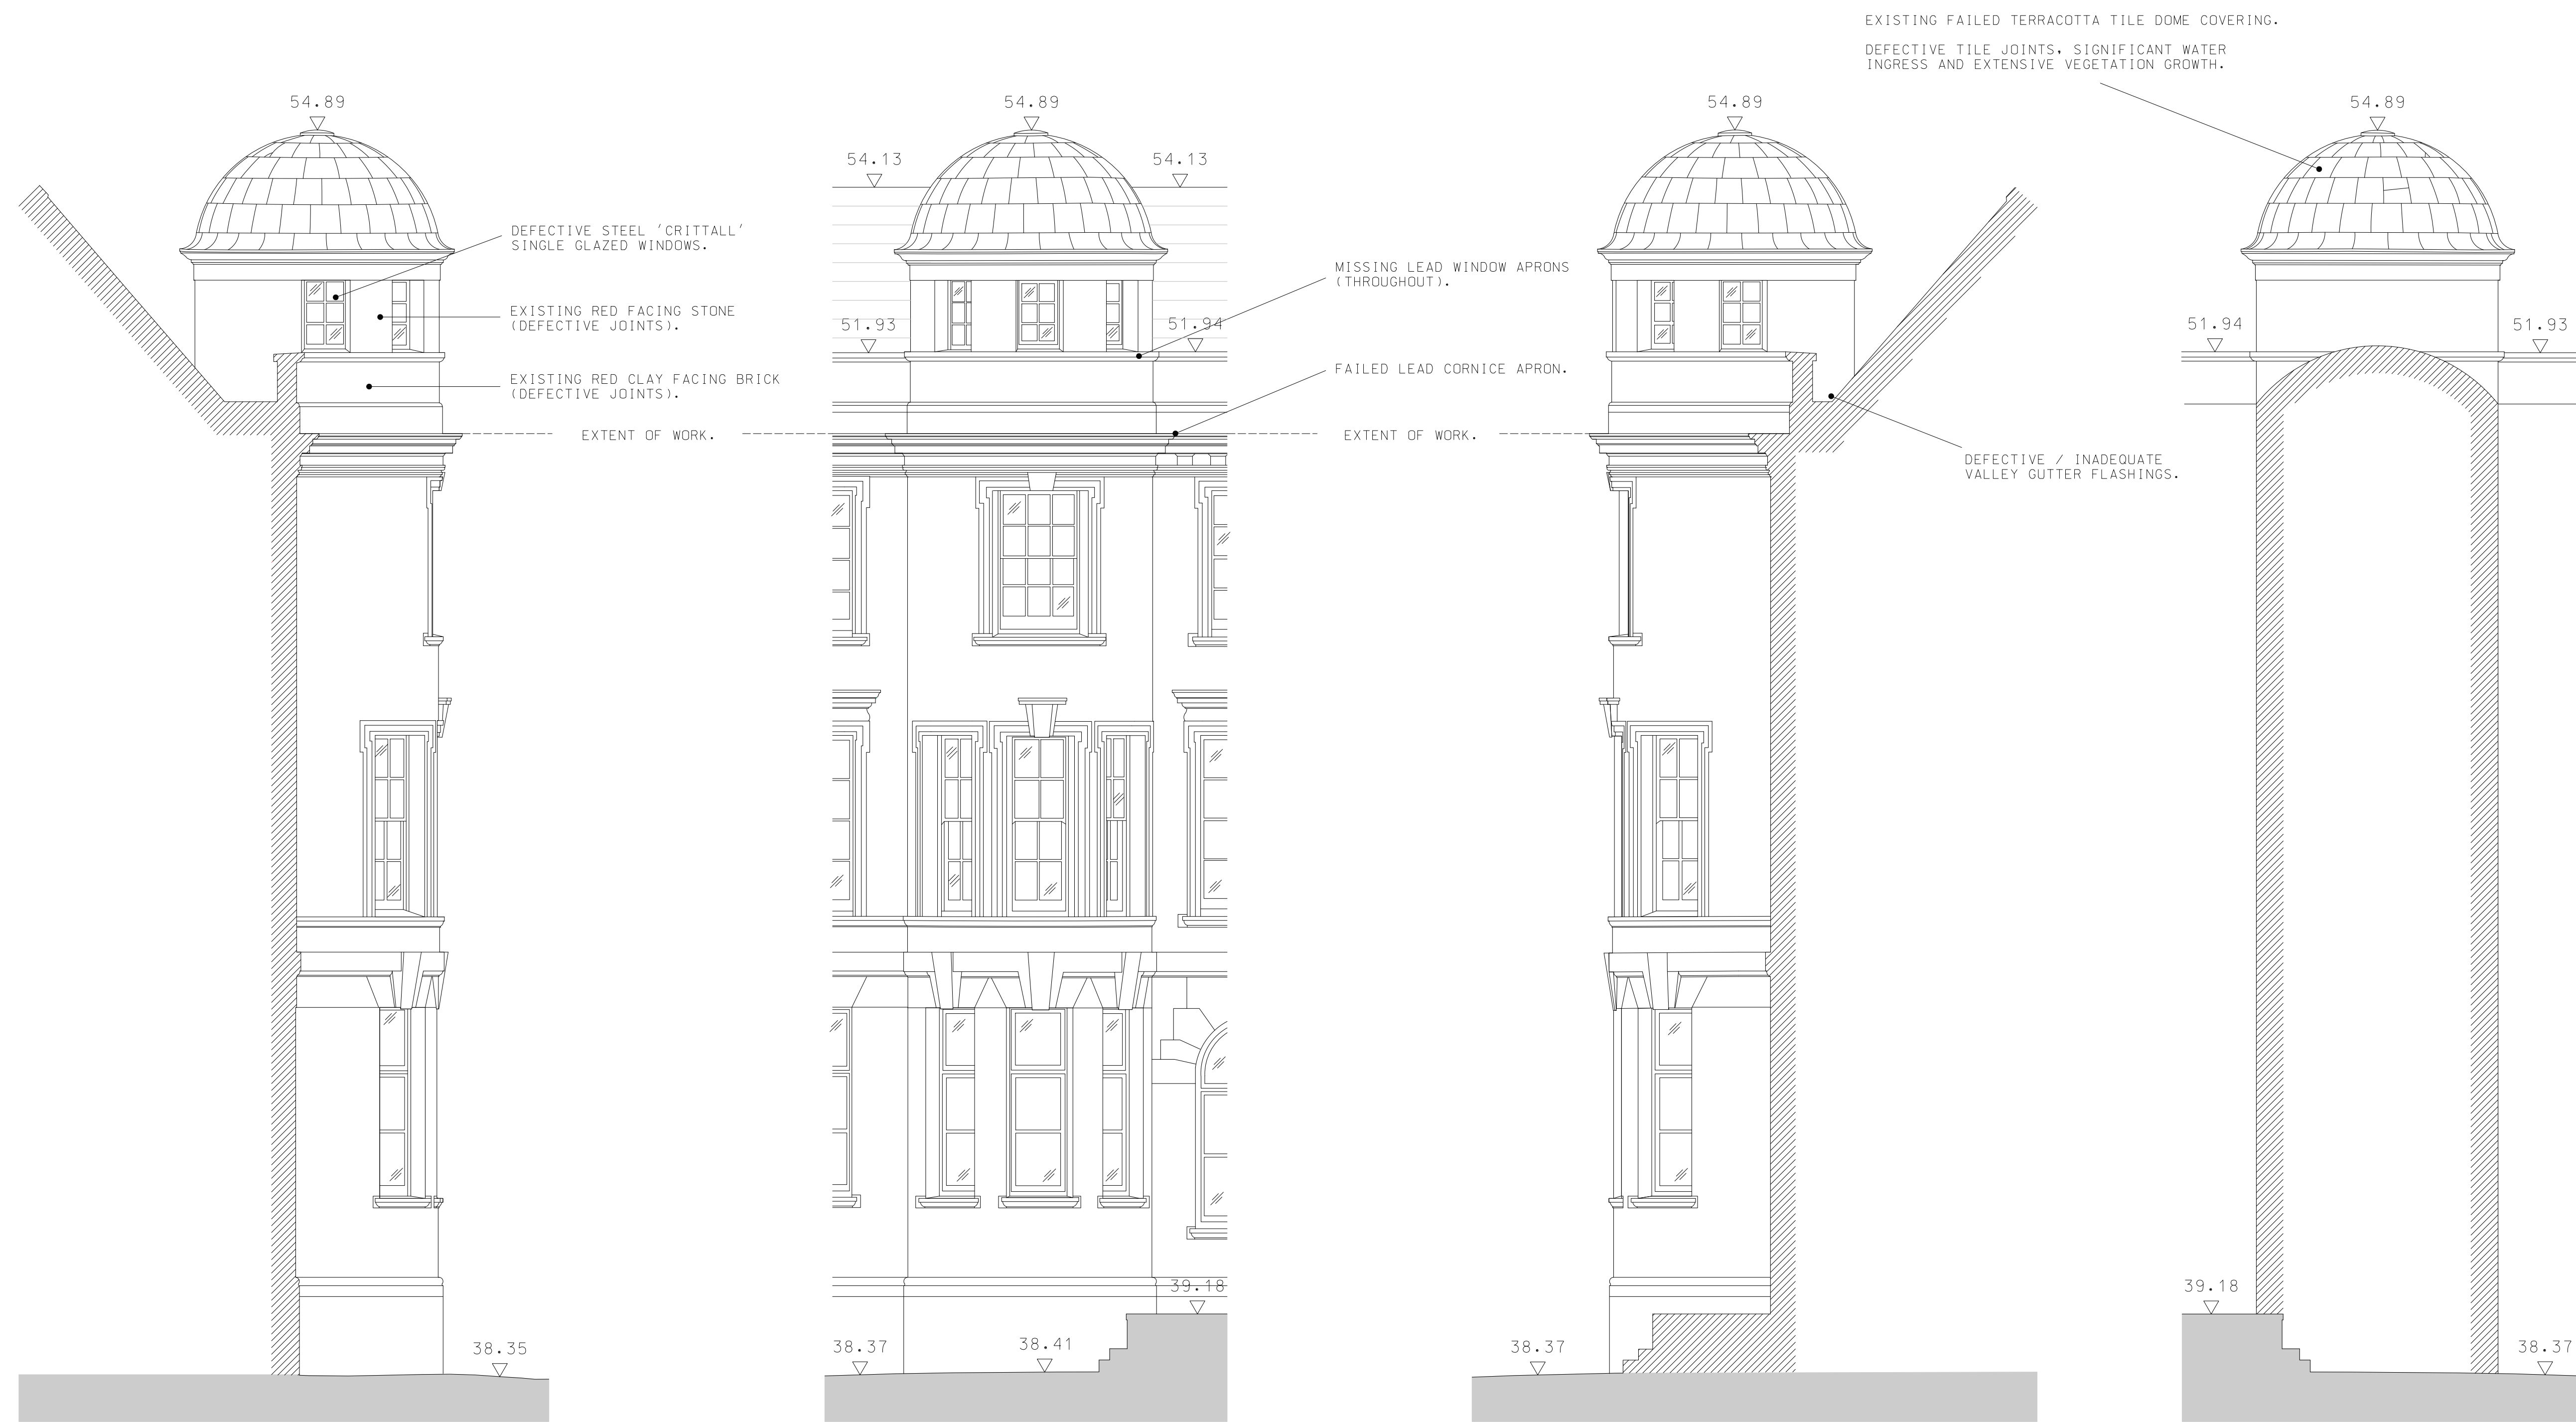

Datum 36.00m

Datum 36.00m

Datum 36.00m

Datum 36.00m

North Turret - Existing Elevations

PRELIMINARY

FINLASON
PARTNERSHIP

Suite 4,
Beech House,
1 Cambridge Road,
Hale, Cheshire
WA15 9SY
Tel: 0161 929 4422

Project Title:
Urgent fabric repairs to:
North turret / dome,
Old St Mary's, MRI

Dwg Title:
Existing:
Elevations - East, North, West & South

Dwg No.:	21/030 (0)-AXP008	Revision:	*
Scale:	1:50	Drawn By / Date:	@ A1 mrw / Nov '21