



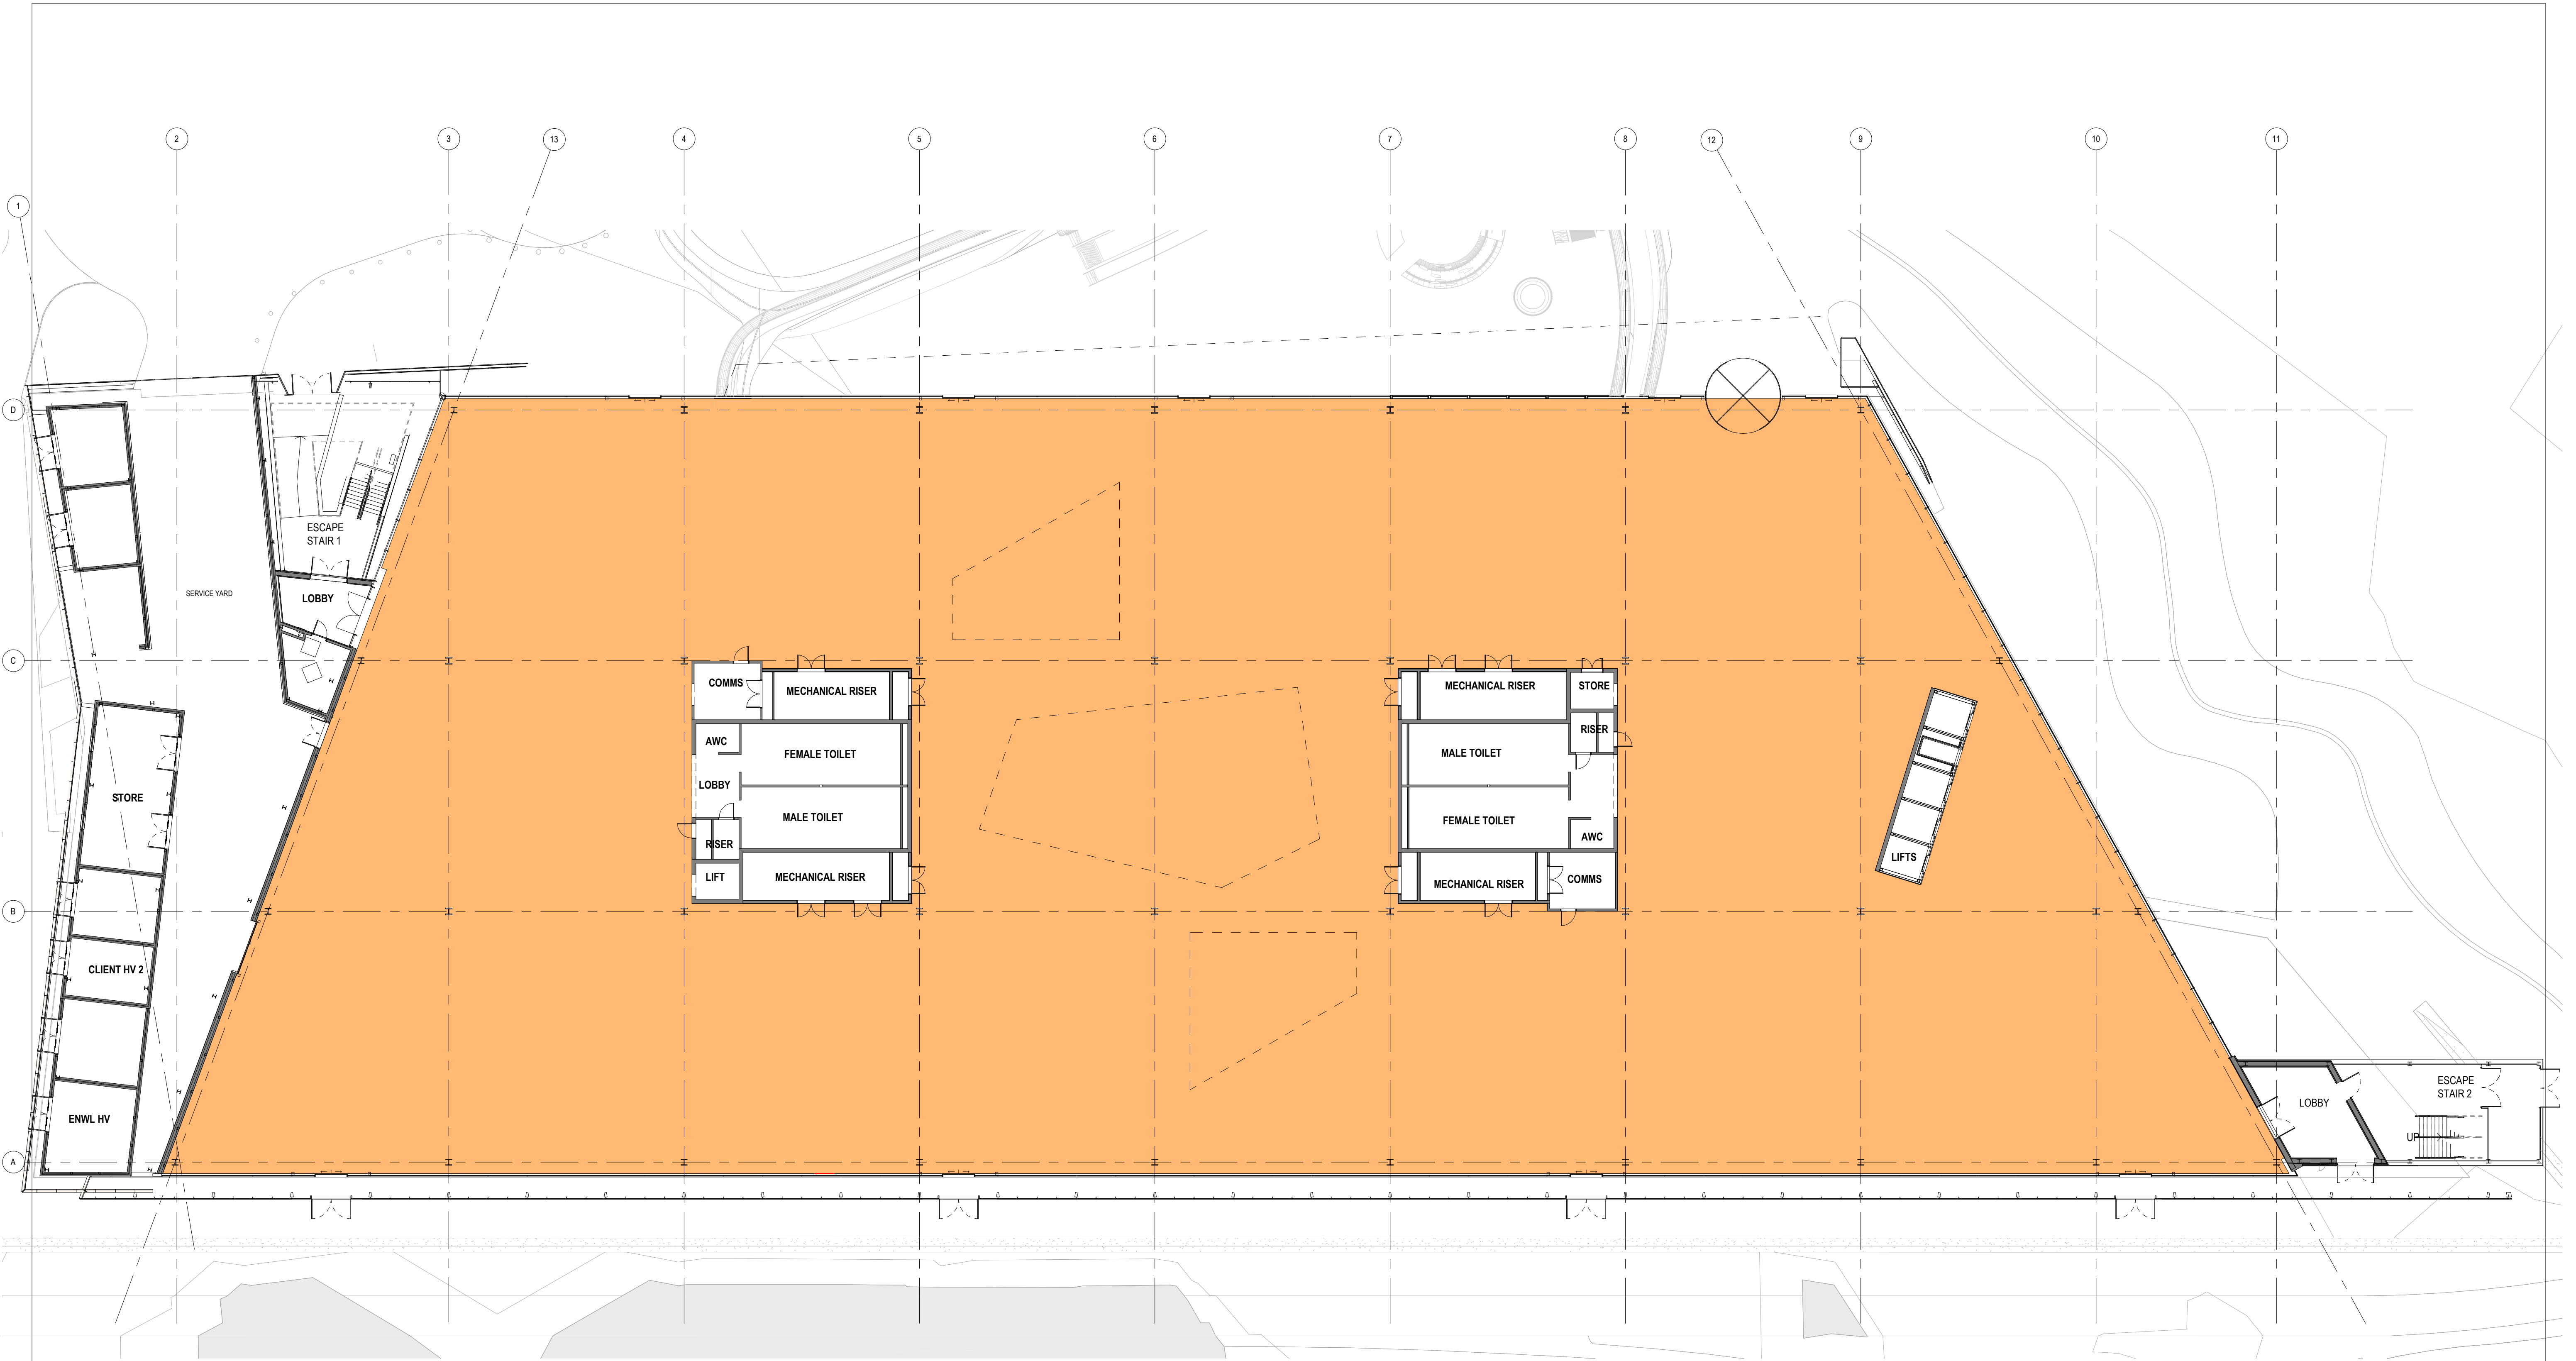

1 GA Plan - Phase 1 - Ground Floor
1 : 200

BUILDING DESIGN PARTNERSHIP SHALL HAVE NO RESPONSIBILITY FOR ANY USE MADE OF THIS DOCUMENT OTHER THAN FOR THAT WHICH IT WAS PREPARED AND ISSUED.
ALL DIMENSIONS SHOULD BE CHECKED ON SITE.
DO NOT SCALE FROM THIS DRAWING.
ANY DRAWING ERRORS OR DIVERGENCIES SHOULD BE BROUGHT TO THE ATTENTION OF BUILDING DESIGN PARTNERSHIP AT THE ADDRESS SHOWN BELOW.
DRAWINGS SHALL BE READ IN CONJUNCTION WITH THE FOLLOWING BEFORE WORK COMMENCES:
• THE CDM DESIGN ISSUES REGISTER
• THE BOP RISK SERIES OF DRAWINGS
• THE PROJECT CDM RISK REGISTER

NOTES

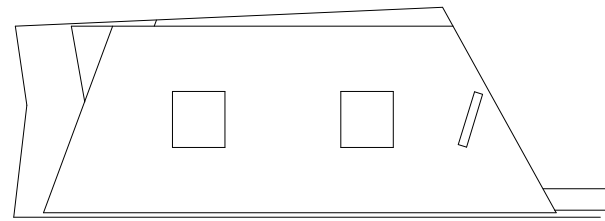

KEY PLAN

REVISION DESCRIPTION

DRAWN CHECKED DATE

REVISION DESCRIPTION

DRAWN CHECKED DATE

REVISION DESCRIPTION

DRAWN CHECKED DATE

CLIENT

P08	For Planning	SMS/RB	JB	10/12/21
P07	For Planning	SMS	JB	08/12/20
P06	For Planning	AB	JB	17/08/20
P05	Landscape Plan Updated	JTM	JB	17/08/18
P04	General Update	BAO	JB	29/06/18
P03	General Update	SMS	JB	26/06/18
P02	General Update WIP	SMS	JB	13/06/18
P01	FIRST ISSUE	SMS	JB	06/06/18

11 Ducie Street
PO Box 85
Piccadilly Basin
Manchester
M60 3JA
United Kingdom
T +44 (0)161 828 2200
www.bdp.com

BDP.

PROJECT TITLE
The HIVE

REF: P2007773
DRAWING TITLE: Commercial In Confidence

GA Plan - Ground Floor

DRAWING NO.: HIVE-BDP-01-00-DR-A-EF_70_60-0001

SCALE: @ A1
1 : 200
DATE FIRST ISSUED: 06/06/18
REVISION: P08