


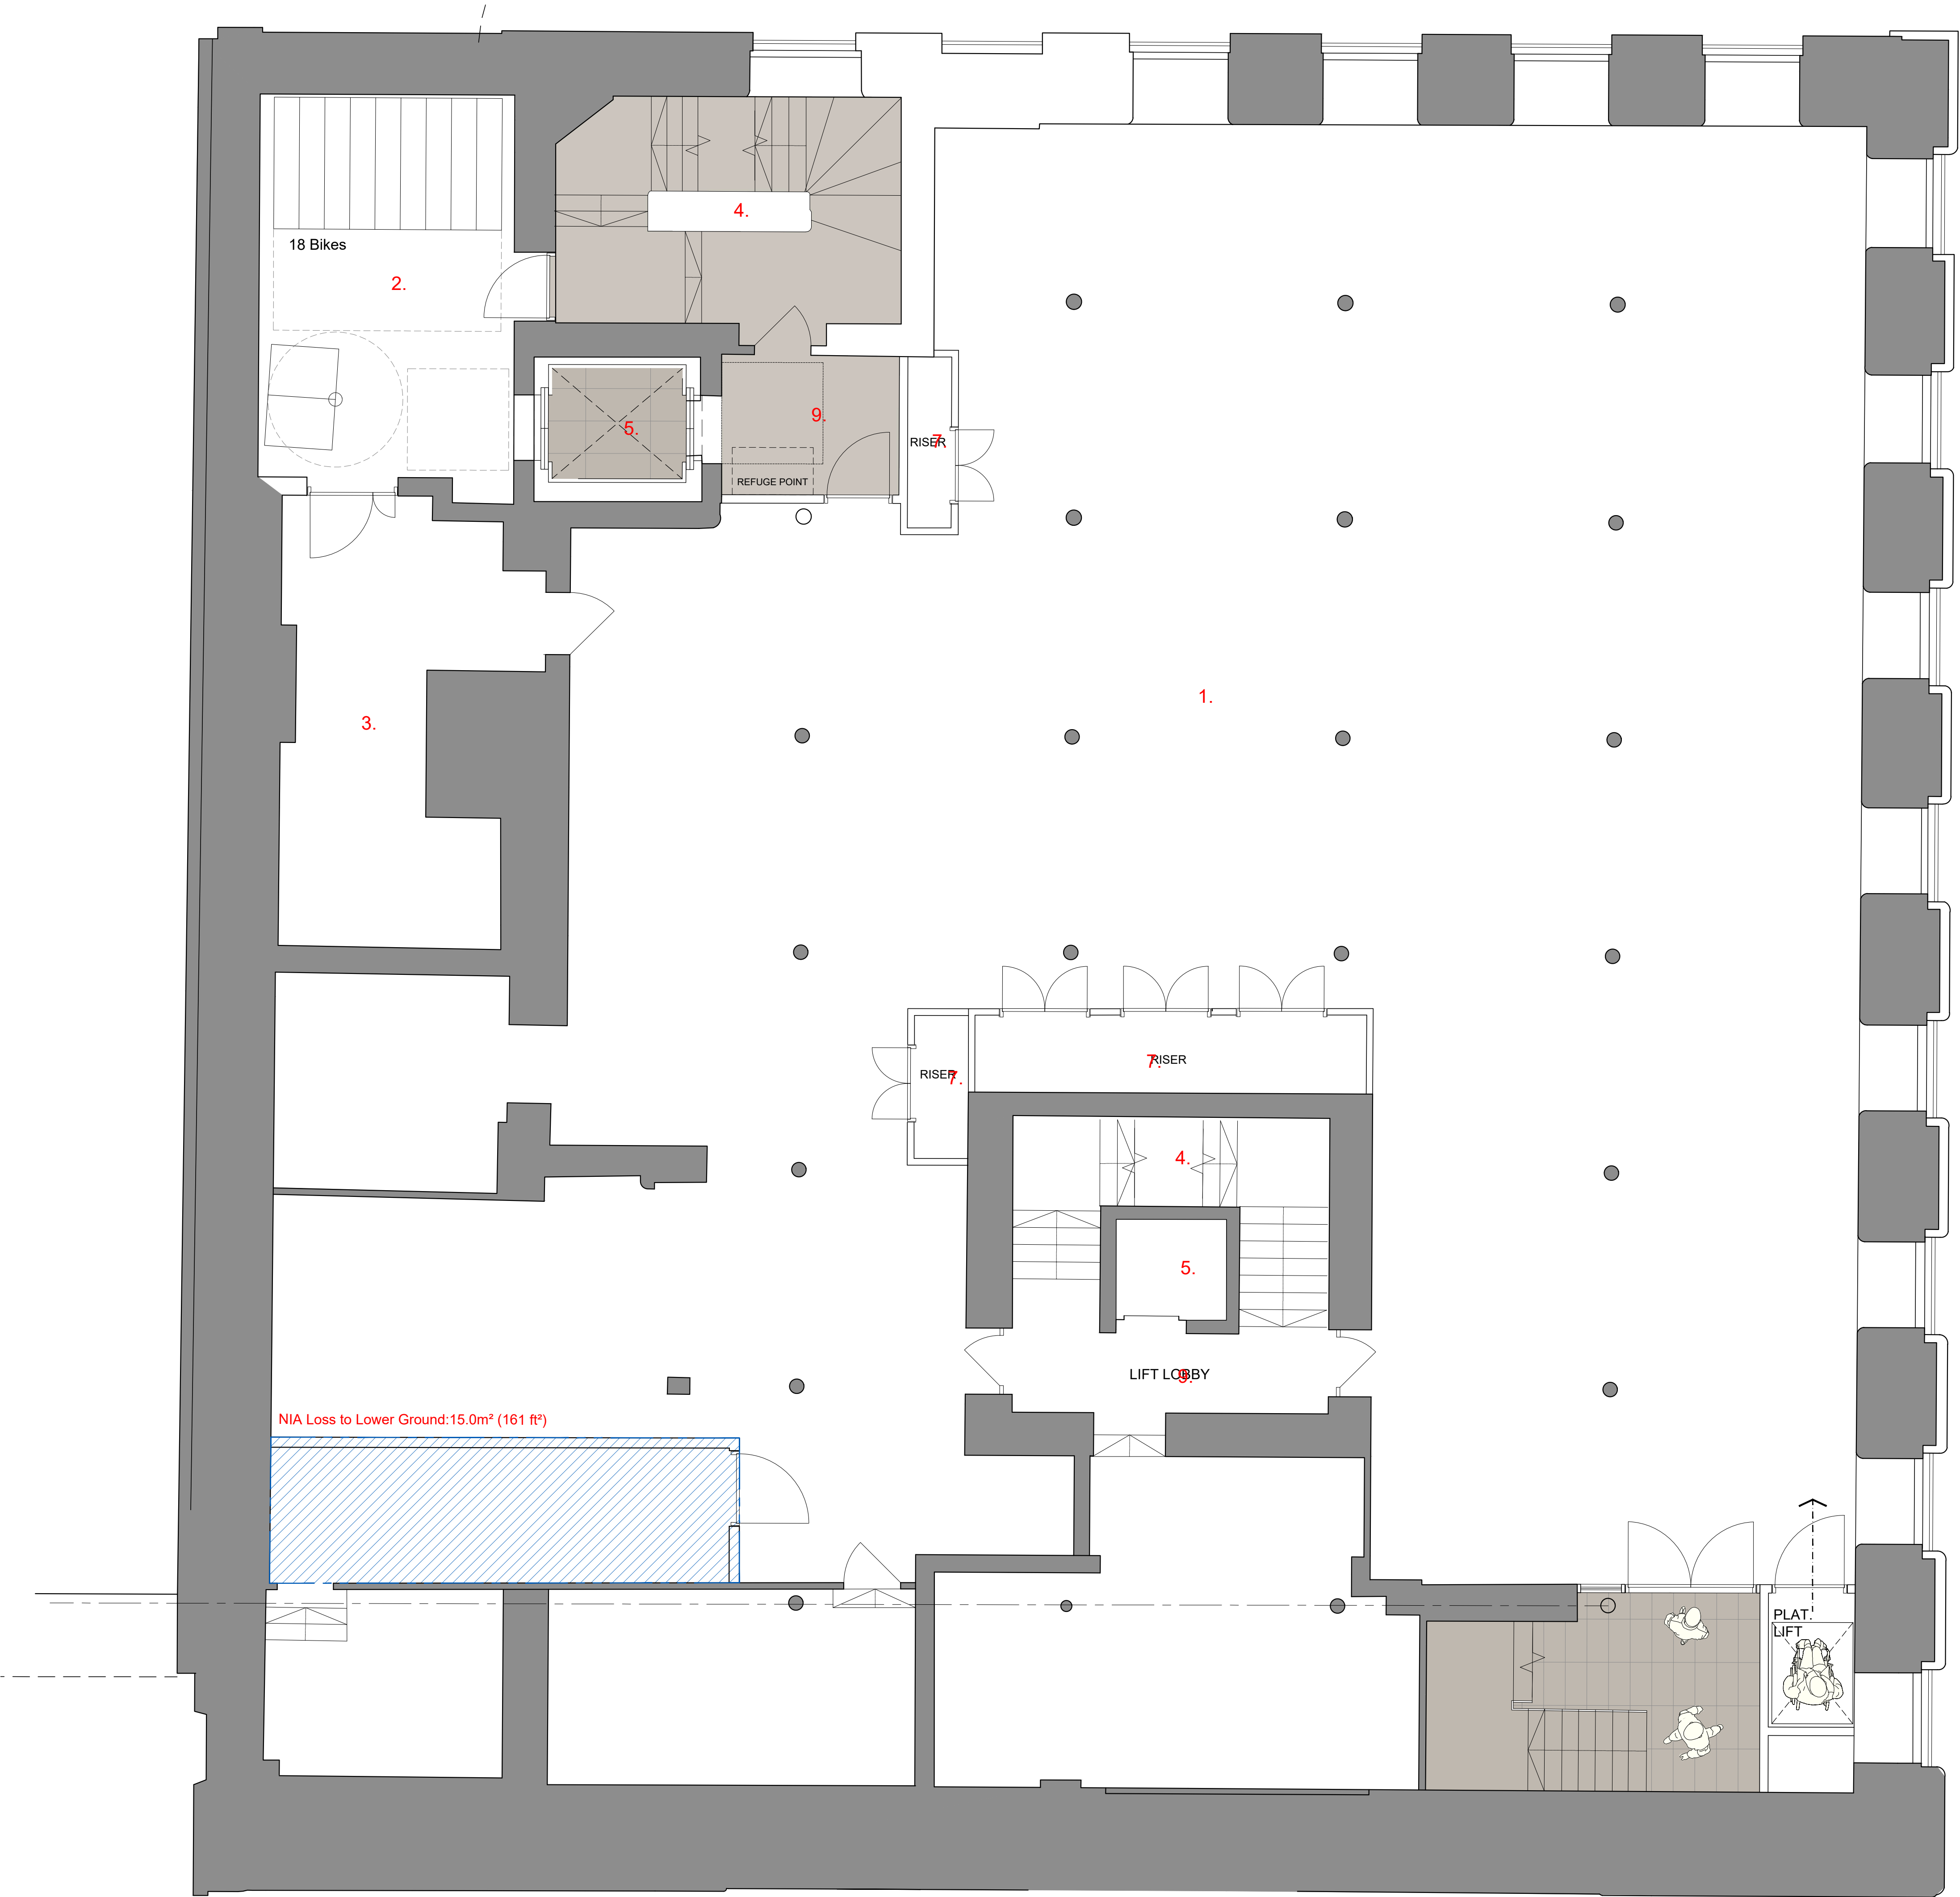

- Key:
- 1. REFURBISHED CAT A OFFICE
 - 2. BIKE STORE
 - 3. RECYCLE HUB
 - 4. STAIR
 - 5. LIFT
 - 6. PLATFORM LIFT
 - 7. SERVICE RISER
 - 8. LOBBY
 - 9. LIFT LOBBY
 - 10. STORE

notes

0 0.5 1 1.5 2 2.5m 1:50@A1

rev. date details by

A	10.02.22	Issued for Information, Issued for Planning	BC
---	----------	---	----

MLA MICHAEL LAIRD ARCHITECTS
5 Forres Street, Edinburgh EH3 6DE
T 0131 226 6991 F 0131 226 2771
mail@michaellaird.co.uk

Freetrade Exchange Refurbishment
Clearbell
27 Peter Street, Manchester, M2 5GB

drawing title
Proposed Layout
Lower Ground Floor

scale date drawn format
1:50 Sept 2021 BC a1

status
Information

drawing number revision
CFM.AR(99)012 A