
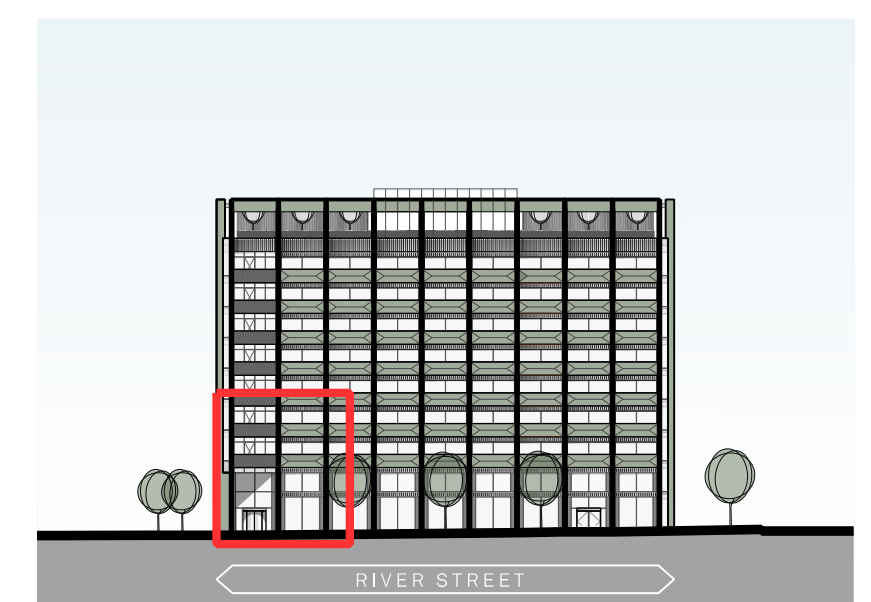


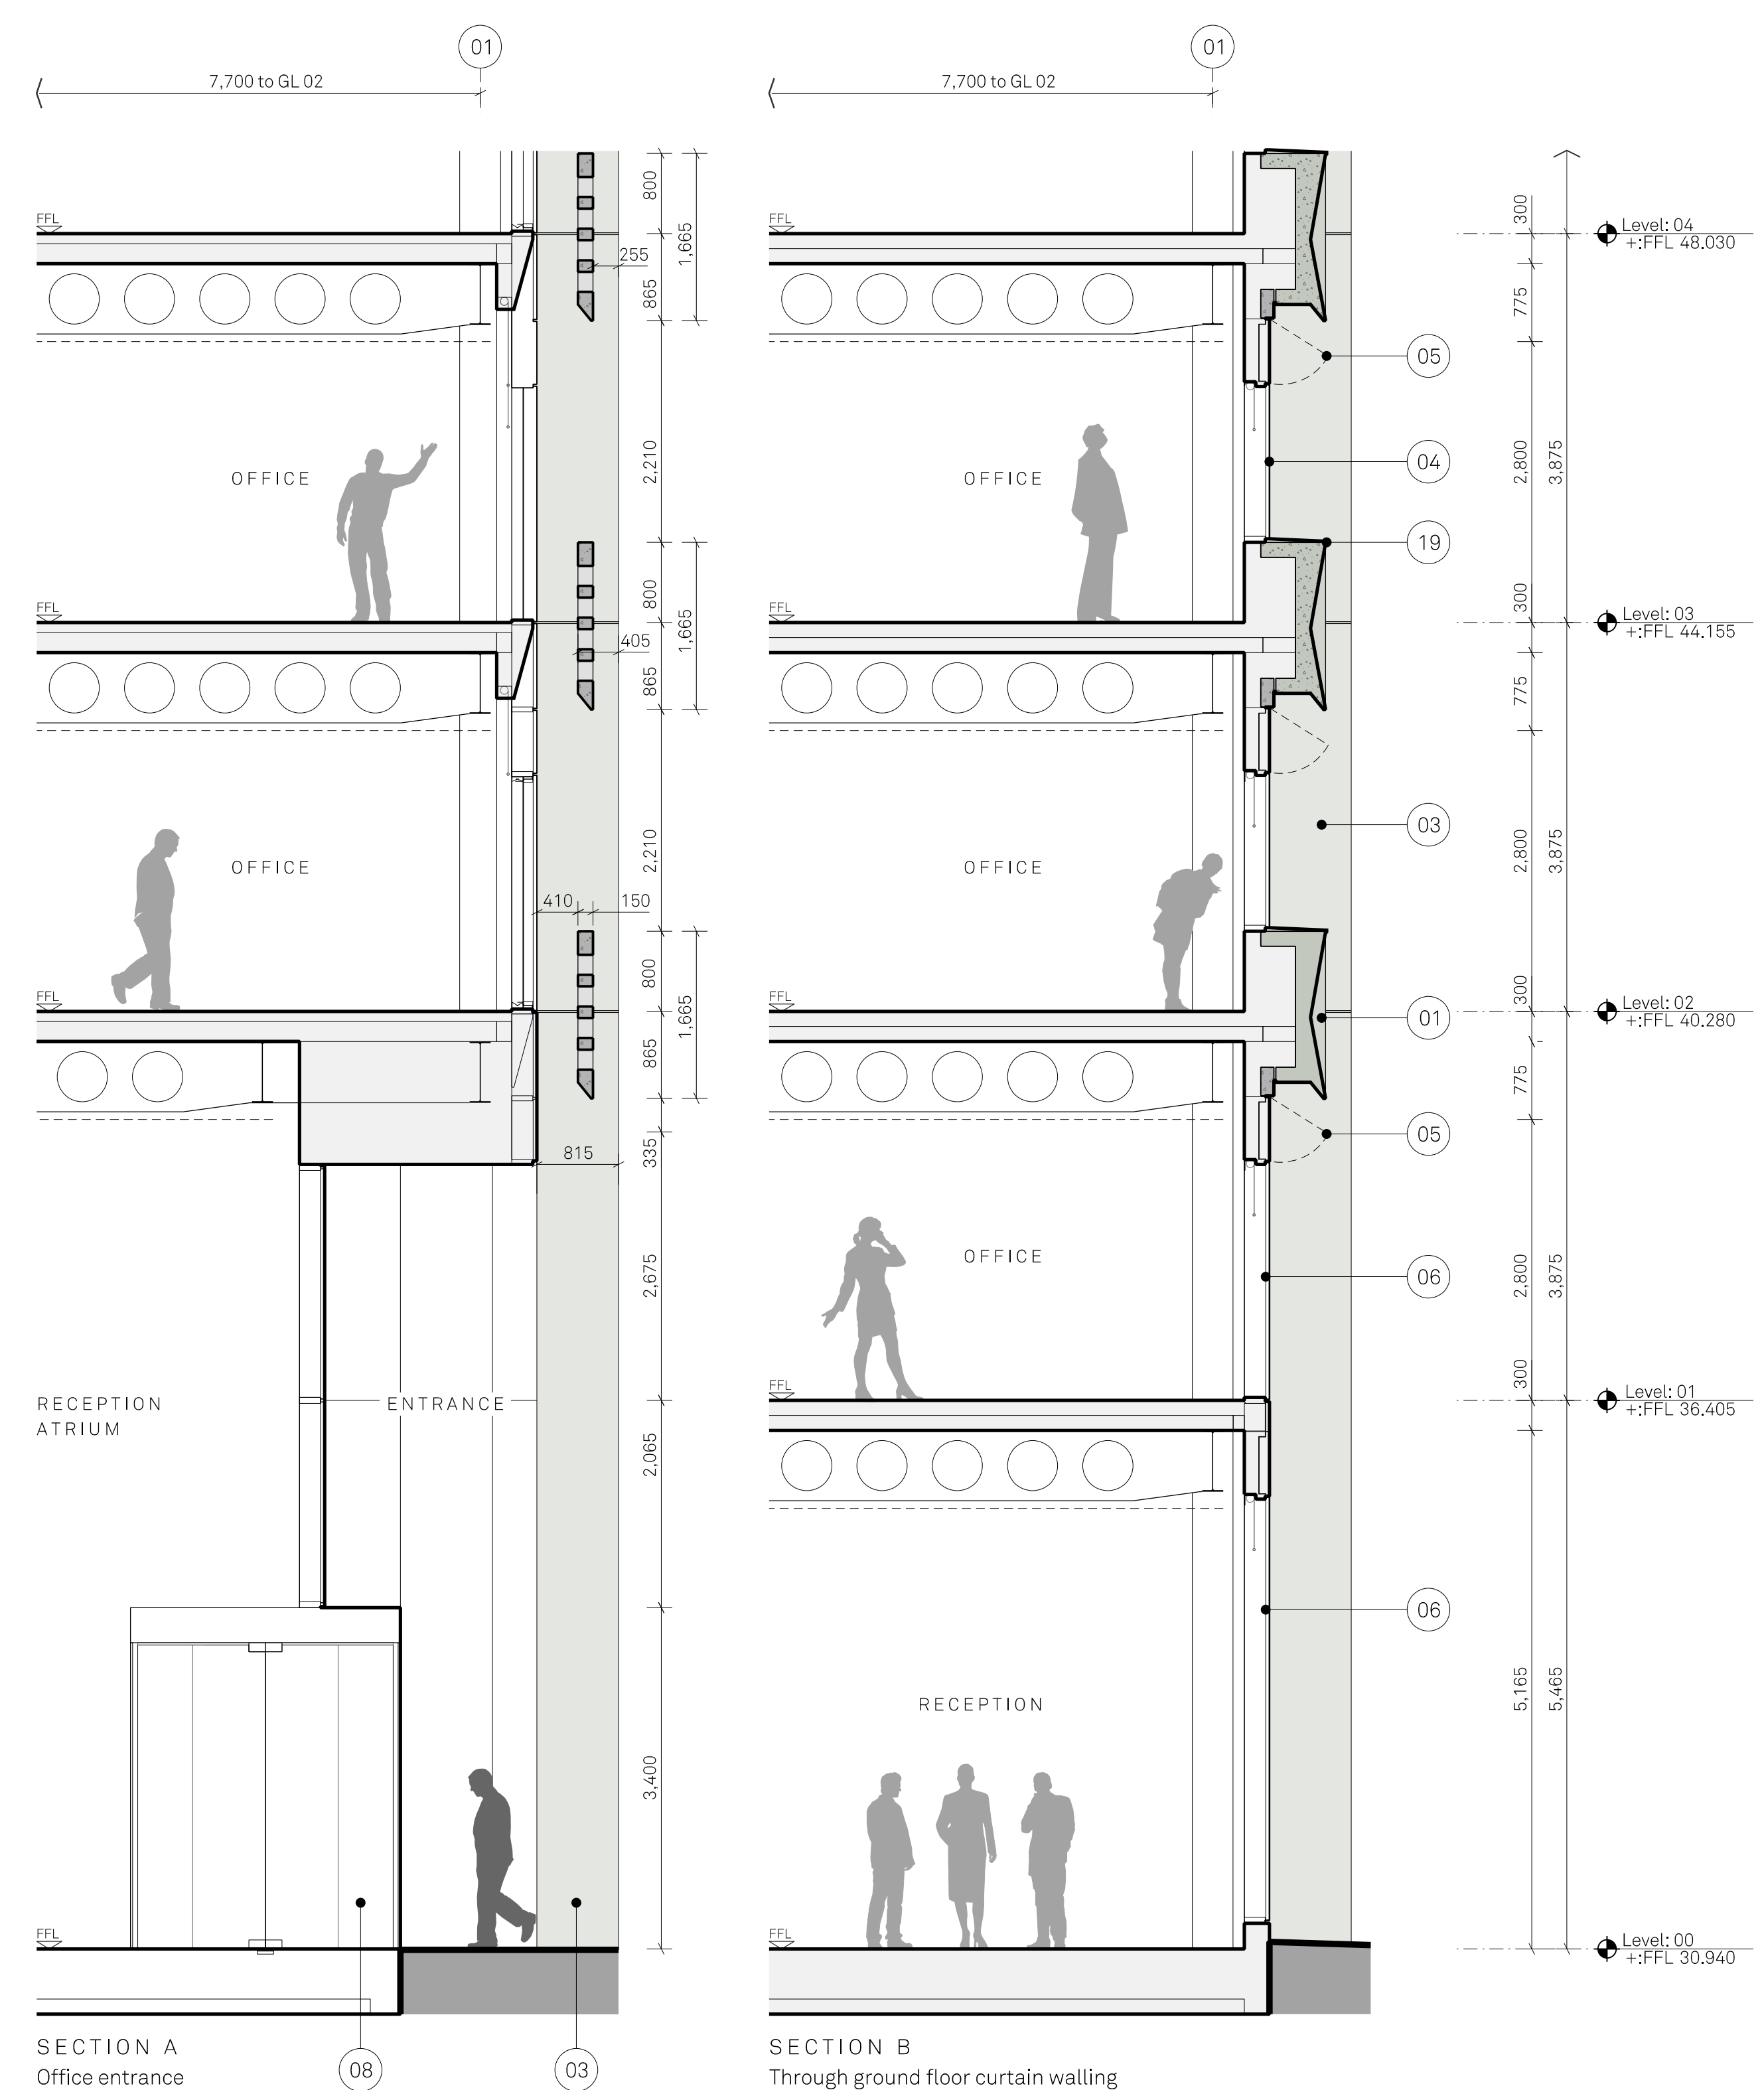

MATERIALITY KEY:										Project Name:		Title:	Scale:	Jon Matthews Architects			
01	Horizontal green pre cast concrete cladding articulated with an inverted envelope profile and ornamental pattern. Acid etched finish	03	Vertical green pre cast concrete cladding. Polished finish	05	Capless opening solid vent panel with decorative profile. Metallic mid-dark silver finish	07	Recessed PPC insulated metal spandrel panel behind glass masking floor construction	09	Horizontal green pre cast concrete panel with decorative perforations. Panel sits in front of winter garden curtain walling system. Acid etched finish	11	Back painted glass in a curtain walling system, mid-dark grey frames	14	Grey vertical pre cast concrete cladding, articulated with a decorative ribbed profile. Acid etched finish	16	Vertical metal louvre system, mid grey metallic PPC, with integrated service doors as part of system	19	PPC Aluminium flashing, colour to match green PPC
02	Horizontal green pre cast concrete forming an angled crown at top. Polished finish	04	Capless fixed glazing set out on a 3m module. Mid-dark grey frames with clear glass	06	Capless glass to glass curtain walling system set out to a 1.5m & 3m module. Mid-dark grey frames with clear glass. Module width changes to suit full height glazing at building	08	Fully glazed automated powered detection curtain sliding door at curtain walling system	10	Capless curtain walling system to winter gardens with automated panel perforations. Mid-dark grey frames with clear glass	12	PPC Metal balustrade	17	Metal ventilation louvres at high level. Metallic mid-dark silver finish	20	Metal panel with decorative profile, metallic mid-dark silver finish	21	Grey pre cast concrete plinth. Polished finish
										Drawn:		Status:	Project:	Drawing No:	Rev:	4th Floor, Centurion House, 129 Deansgate, Manchester, M3 3WR	
										HM MH		Planning	05662	_B1_10_4201	-		
										Details:							
												23/12/21		Issued for Planning		0161 974 3690	
																Copyright of this drawing is vested in Jon Matthews Architects and must not be copied or reproduced without written consent. Figured dimensions only are to be taken from this drawing. Do not scale from this drawing. For full company disclosure please visit www.jonmatthewsarchitects.com	