
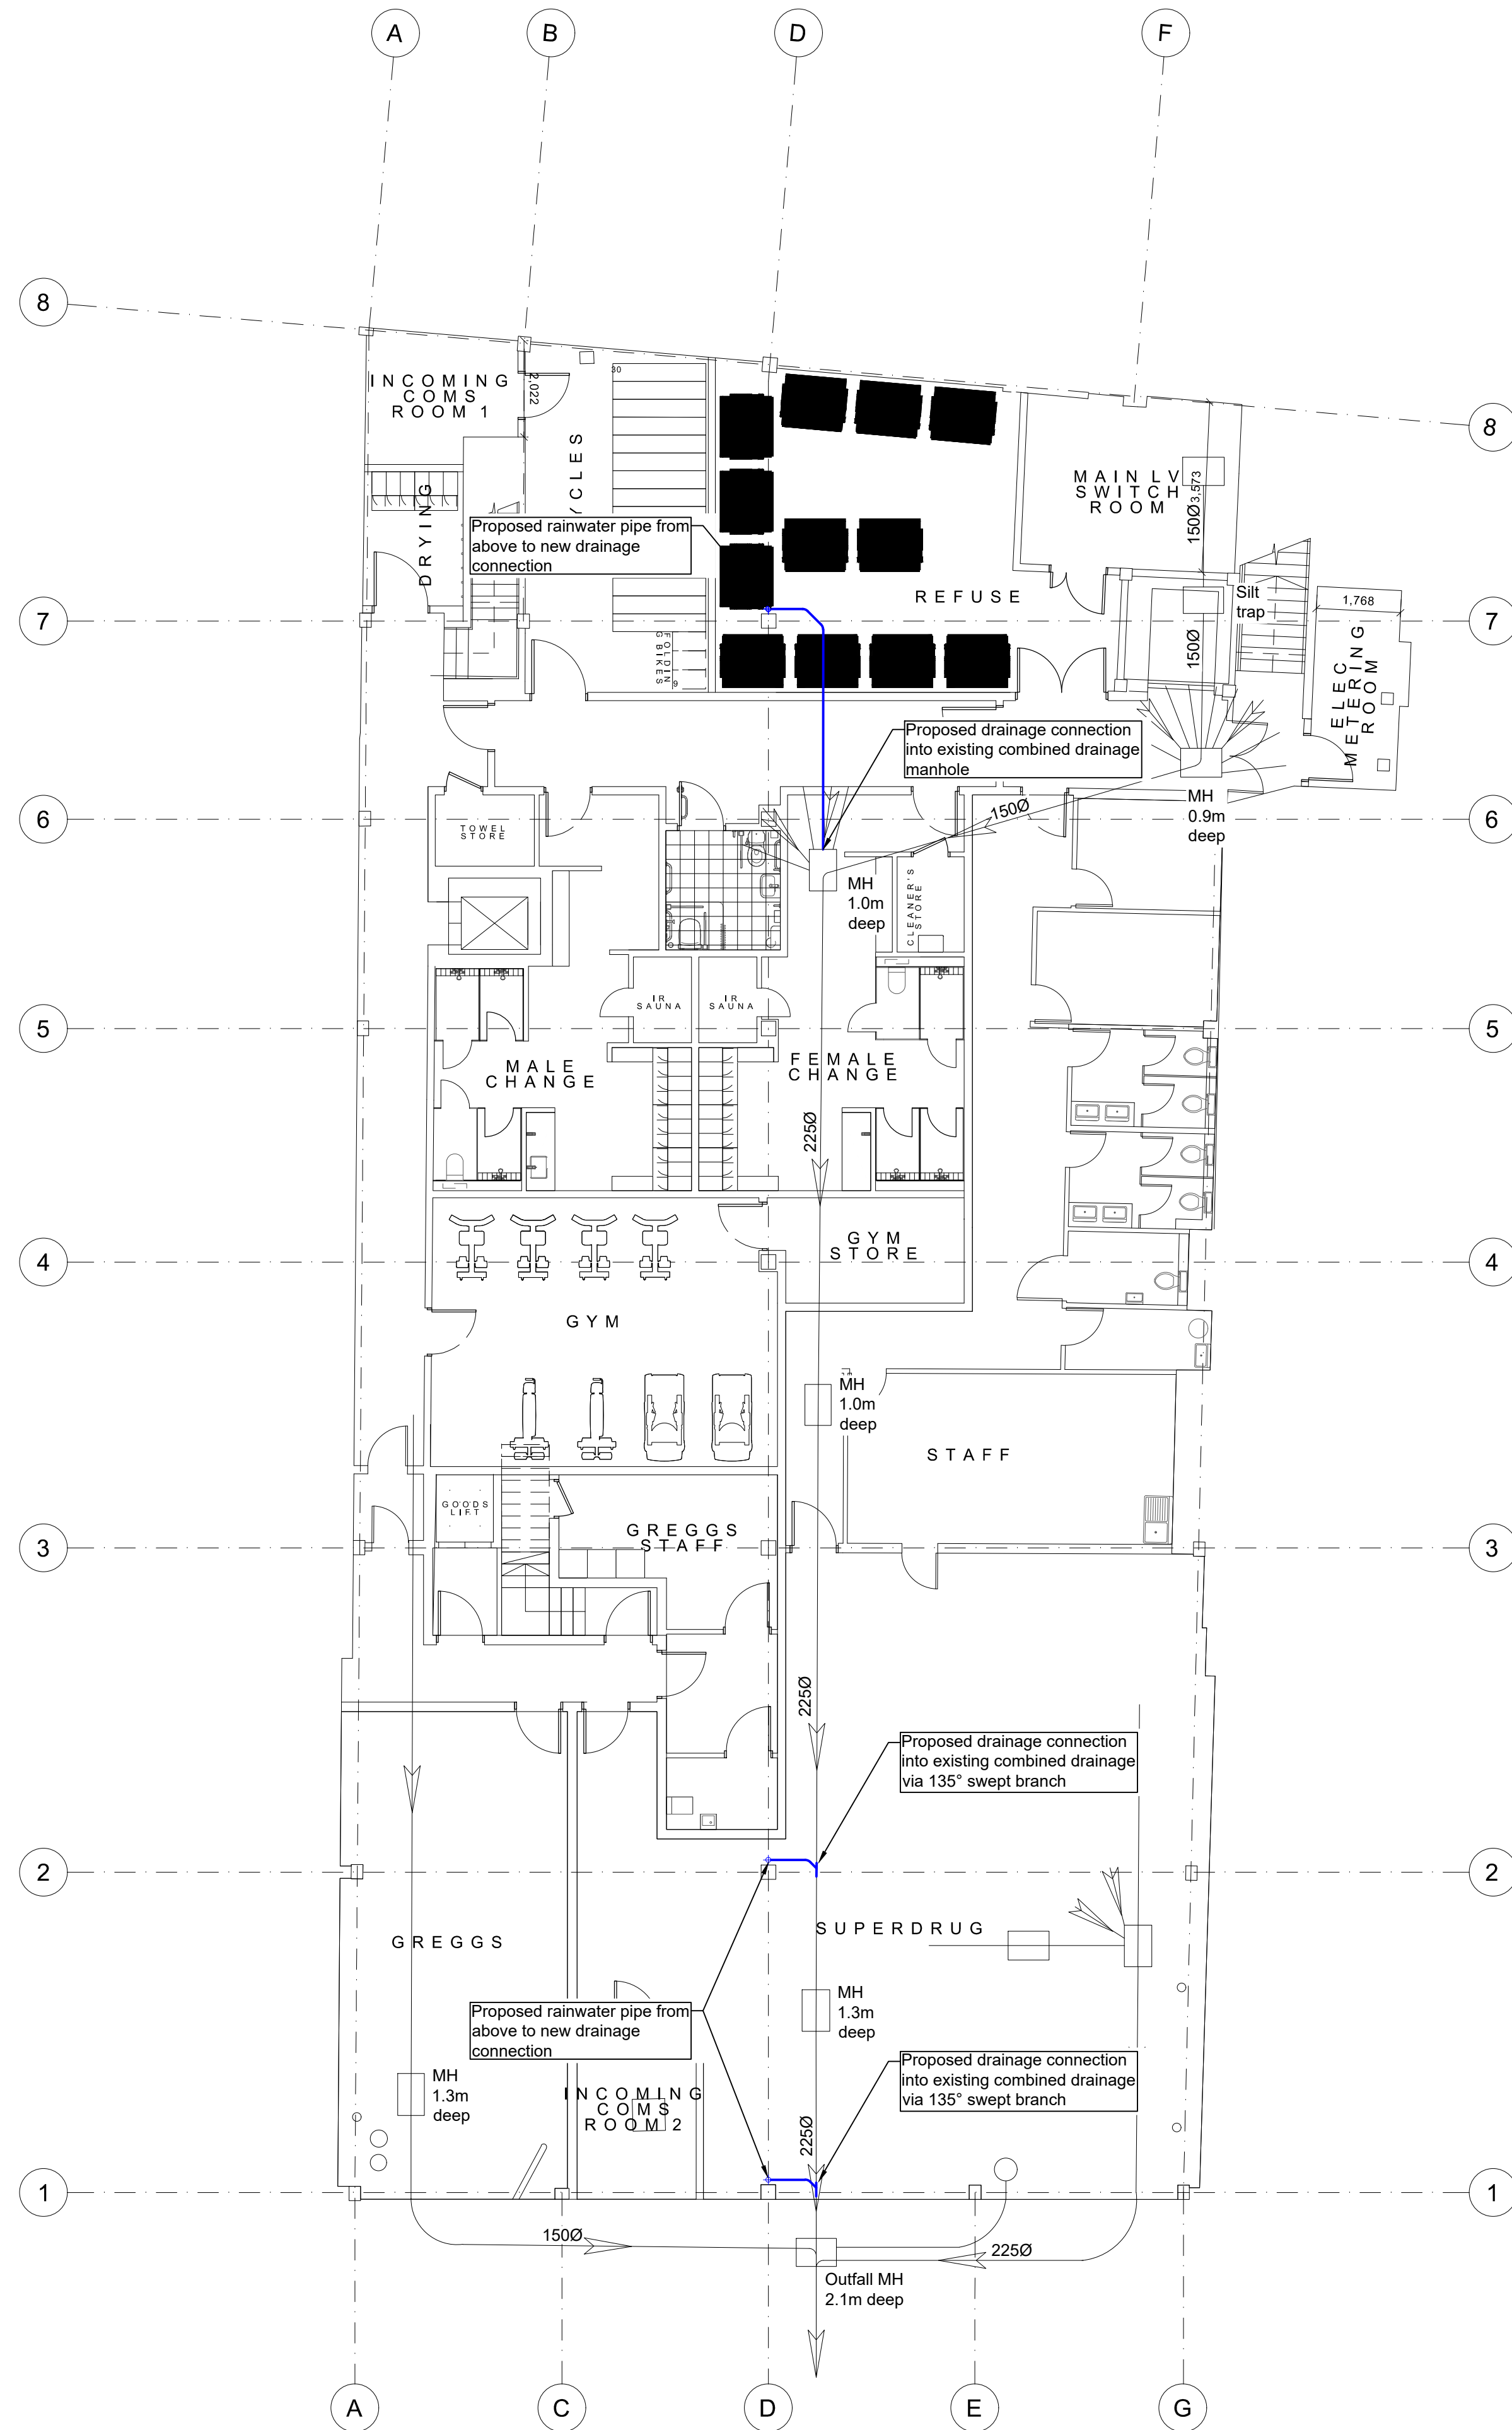


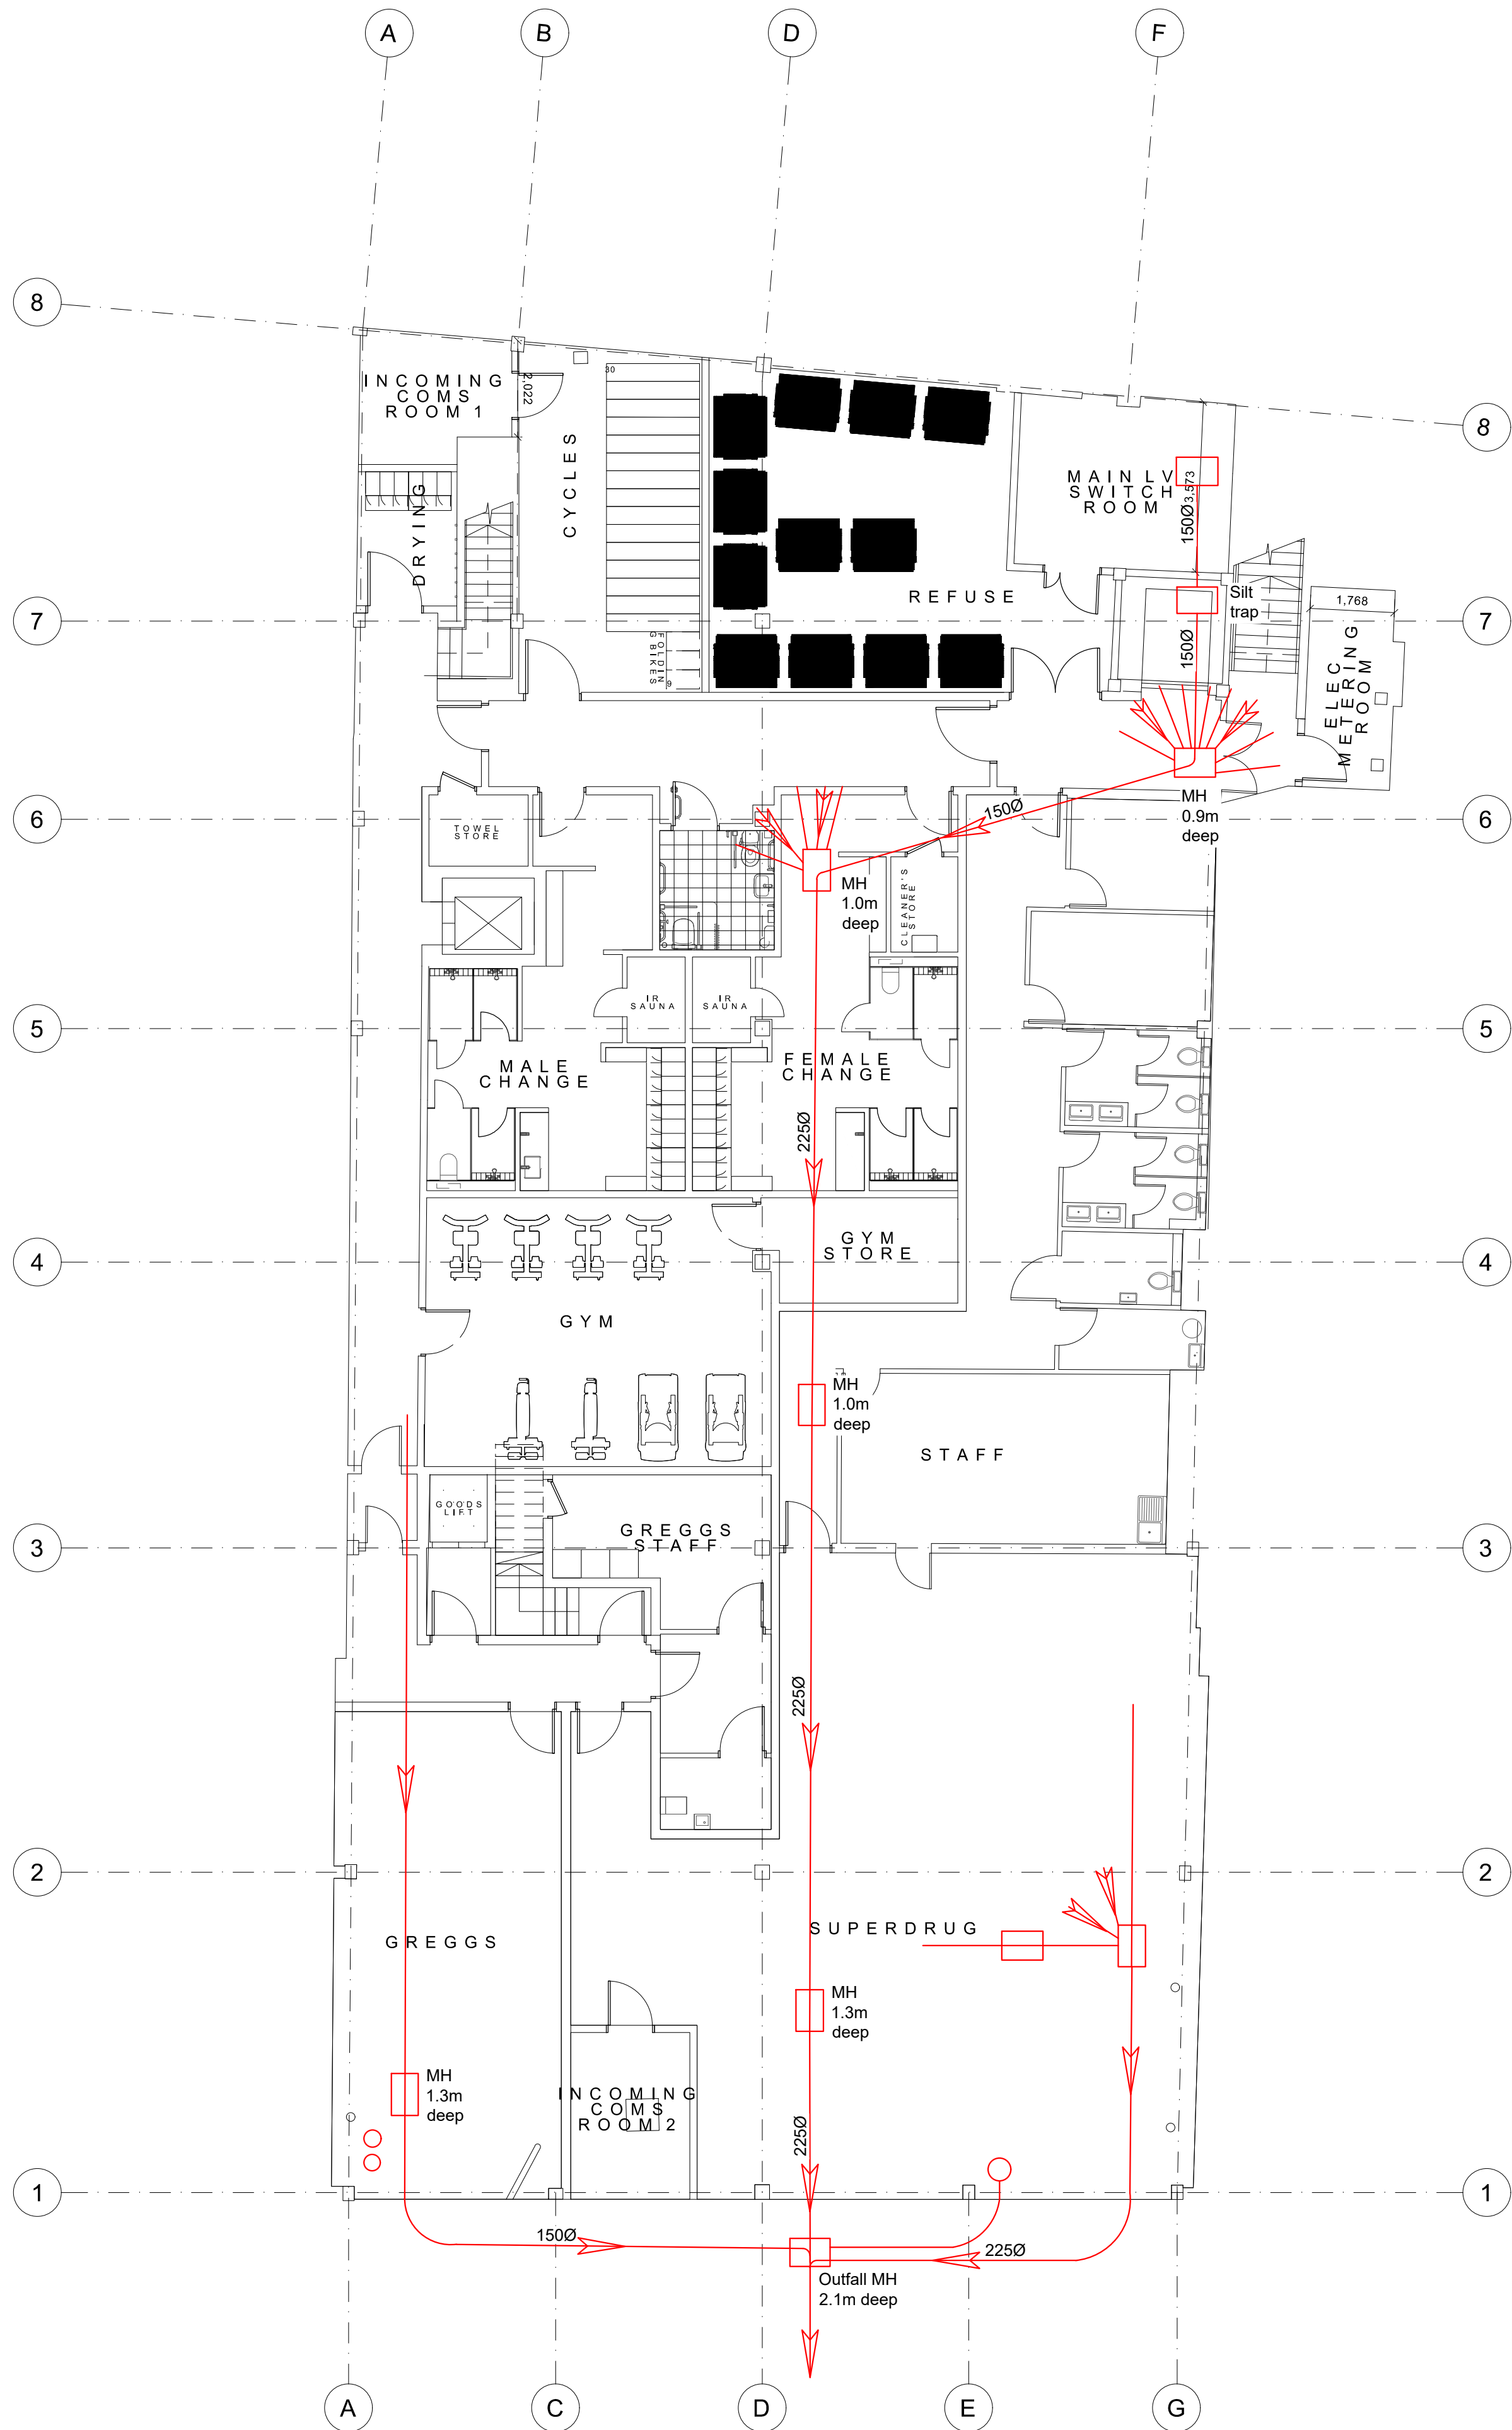

- NOTES:
1. If in doubt, please ask.
 2. Do not scale this drawing. Any discrepancies are to be reported to the engineer immediately.
 3. All dimensions in millimetres, unless noted otherwise.
 4. All dimensions and levels are to be checked on site by the contractor prior to preparing any working drawings or commencing on site.
 5. The contractor must ensure and will be held responsible for the overall stability of the building/structure/excavation at all stages of the work.
 6. All work by the contractor must be carried out in such a way that all requirements under the health and safety at work act are satisfied.
 7. All work is to be carried out in compliance with the requirements of the relevant statutory authorities and regulations.
 8. To be read in conjunction with **General Notes Drg.No.** -ASL-ZZ-XX-DR-S-0002.

P1	12.11.21	Preliminary issue	jdh
Rev	Date	Amendments	By Chkd

PRELIMINARY

AXIOM
STRUCTURES

+44 (0)20 3637 2751
office@axiom-structures.co.uk
www.axiom-structures.co.uk

Client:
THACKERAY INVESTMENTS

Project:
**7 - 9 PICCADILLY
MANCHESTER**

Drawing title:
**EXISTING & PROPOSED
BASEMENT DRAINAGE**

Date: 11/2021	Scale at A1: 1:100	Scale at A3:
Drawn by: jdh	Designed by: jdh	Chk'd by:

PROJECT	ORIGINATOR	ZONE	LEVEL	TYPE	ROLE	NUMBER	REVISION
21518	- ASL - ZZ - ZZ - DR - D - 0600	- P1					

Drawing file path & name :
User and Print Date