



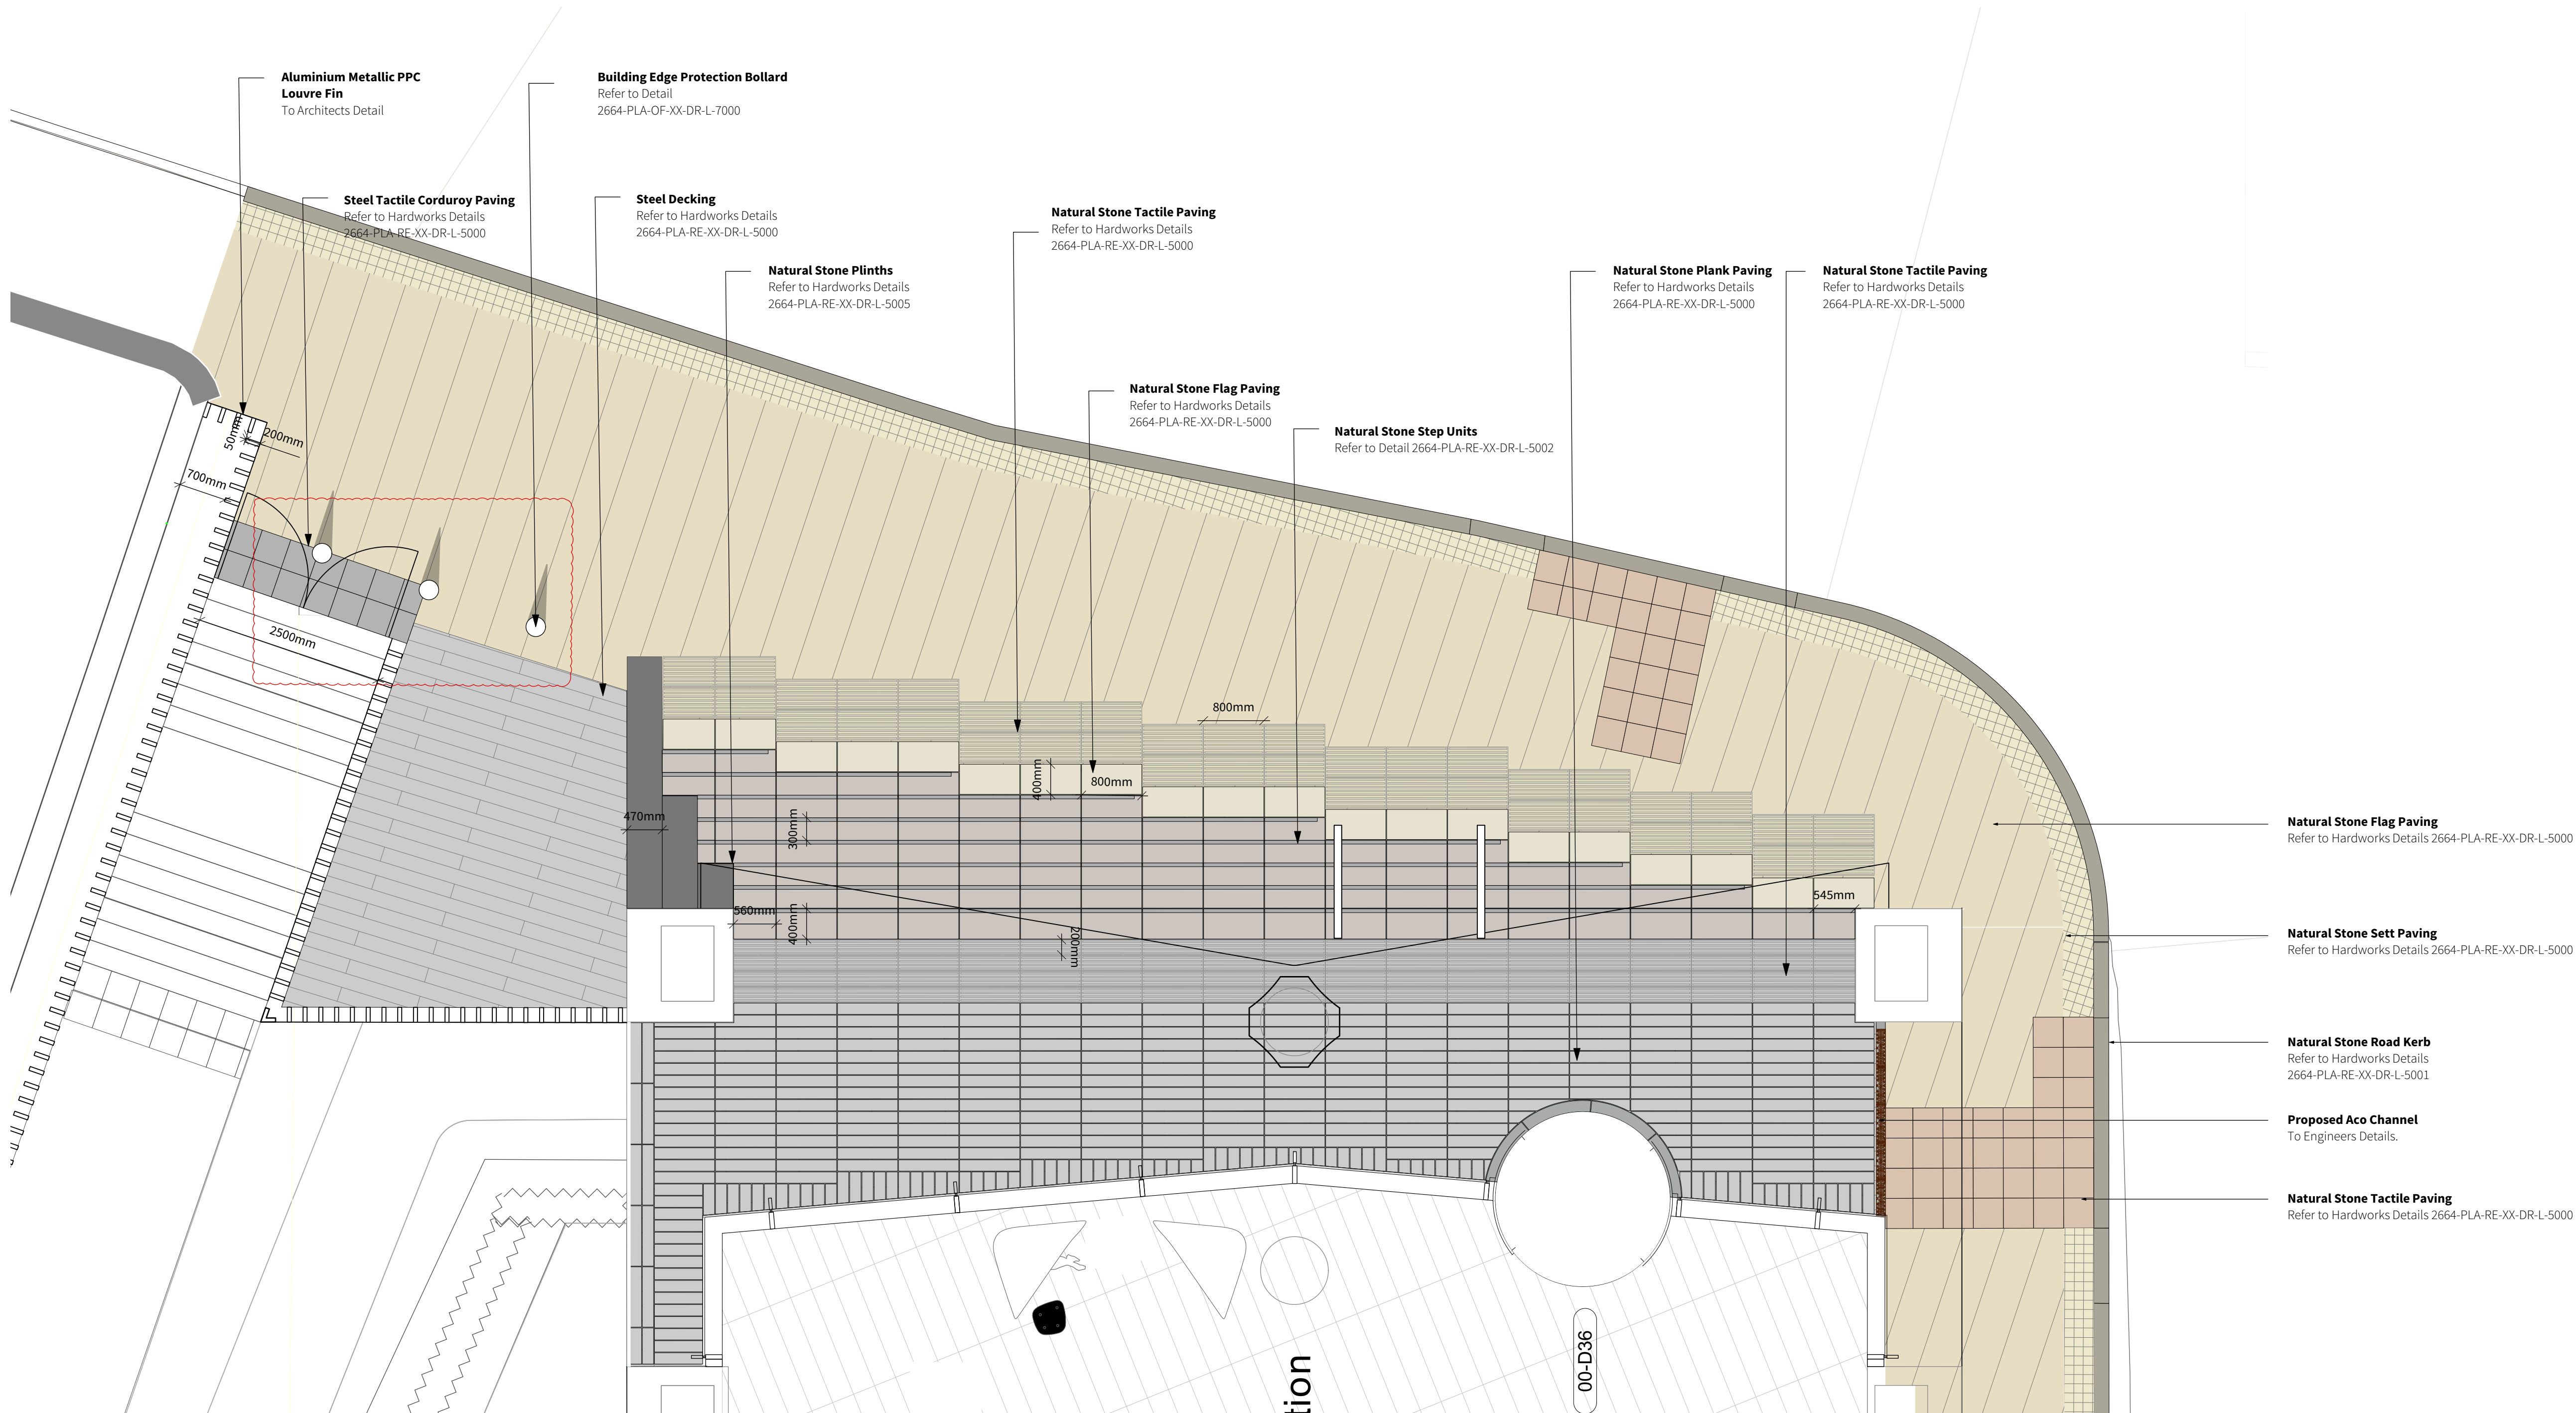


5004
01 Detailed Paving Area
Scale: 1:20

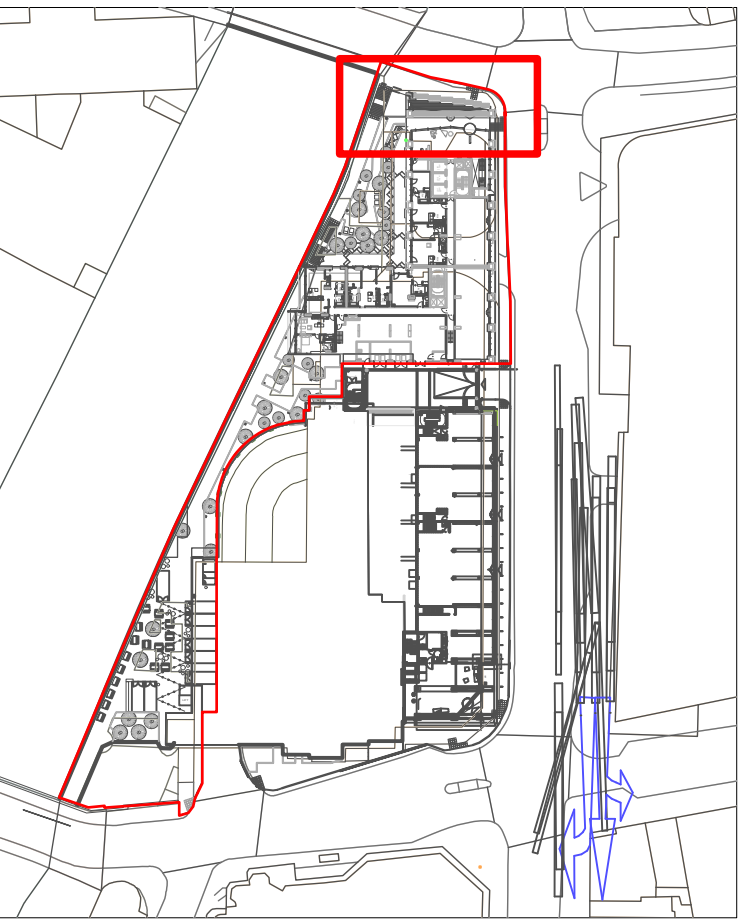

S2-P07	14-12-21	Bollards repositioned	LB	FF
S2-P06	14-12-21	Issued for Listed Building Consent - Wall extended	LB	FF
S2-P05	09-12-21	Issued for Listed Building Consent	LB	FF
S2-P04	09-12-21	Issued for Listed Building Consent	LB	FF
S2-P03	08-12-21	Issued for Listed Building Consent	LB	FF
S2-P02	03-11-21	Additional notes added	SR	FF
S2-P01	29-10-21	Stage 4 Issue	SR	FF

Revision	Date	Description	Drawn	Apprvd.
----------	------	-------------	-------	---------


**Planit I.E. Limited**
E: info@planit-ie.com W: planit-ie.com

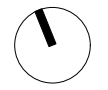**MANCHESTER**
2 Back Grafton St, Altrincham, WA14 1DY
T: 0161 928 9281

**LEEDS**
No.1 Aire Street, Leeds Station, Leeds, LS1 4PR
T: 0113 824 6413

**LIVERPOOL**
Tempest S.3, 12 Tithebarn Street, Liverpool, L2 2DT
T: 0151 363 1230

**LONDON**
Unit 6 Waterside, 44-48 Wharf Road, London, N1 7UX
T: 0207 253 5678

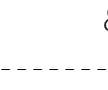**STANDISH**
Standish Gatehouse, Stonehouse, Gloucestershire, GL10 3BZ
T: 0145 360 7080

Client Property Alliance Group
& Starwood Capital Group

Project Renaissance Site
Manchester

Drg Title Detailed Paving Area
Residential Block

Created on 29/10/21 **Created by** LB **Approved by** FF

Scale 1:50 **Size** A1 **Workstage** Stage 4

Drg No. 2664-PLA-RE-XX-DR-L-5004 **Suitability** S2 **Revision** P07