


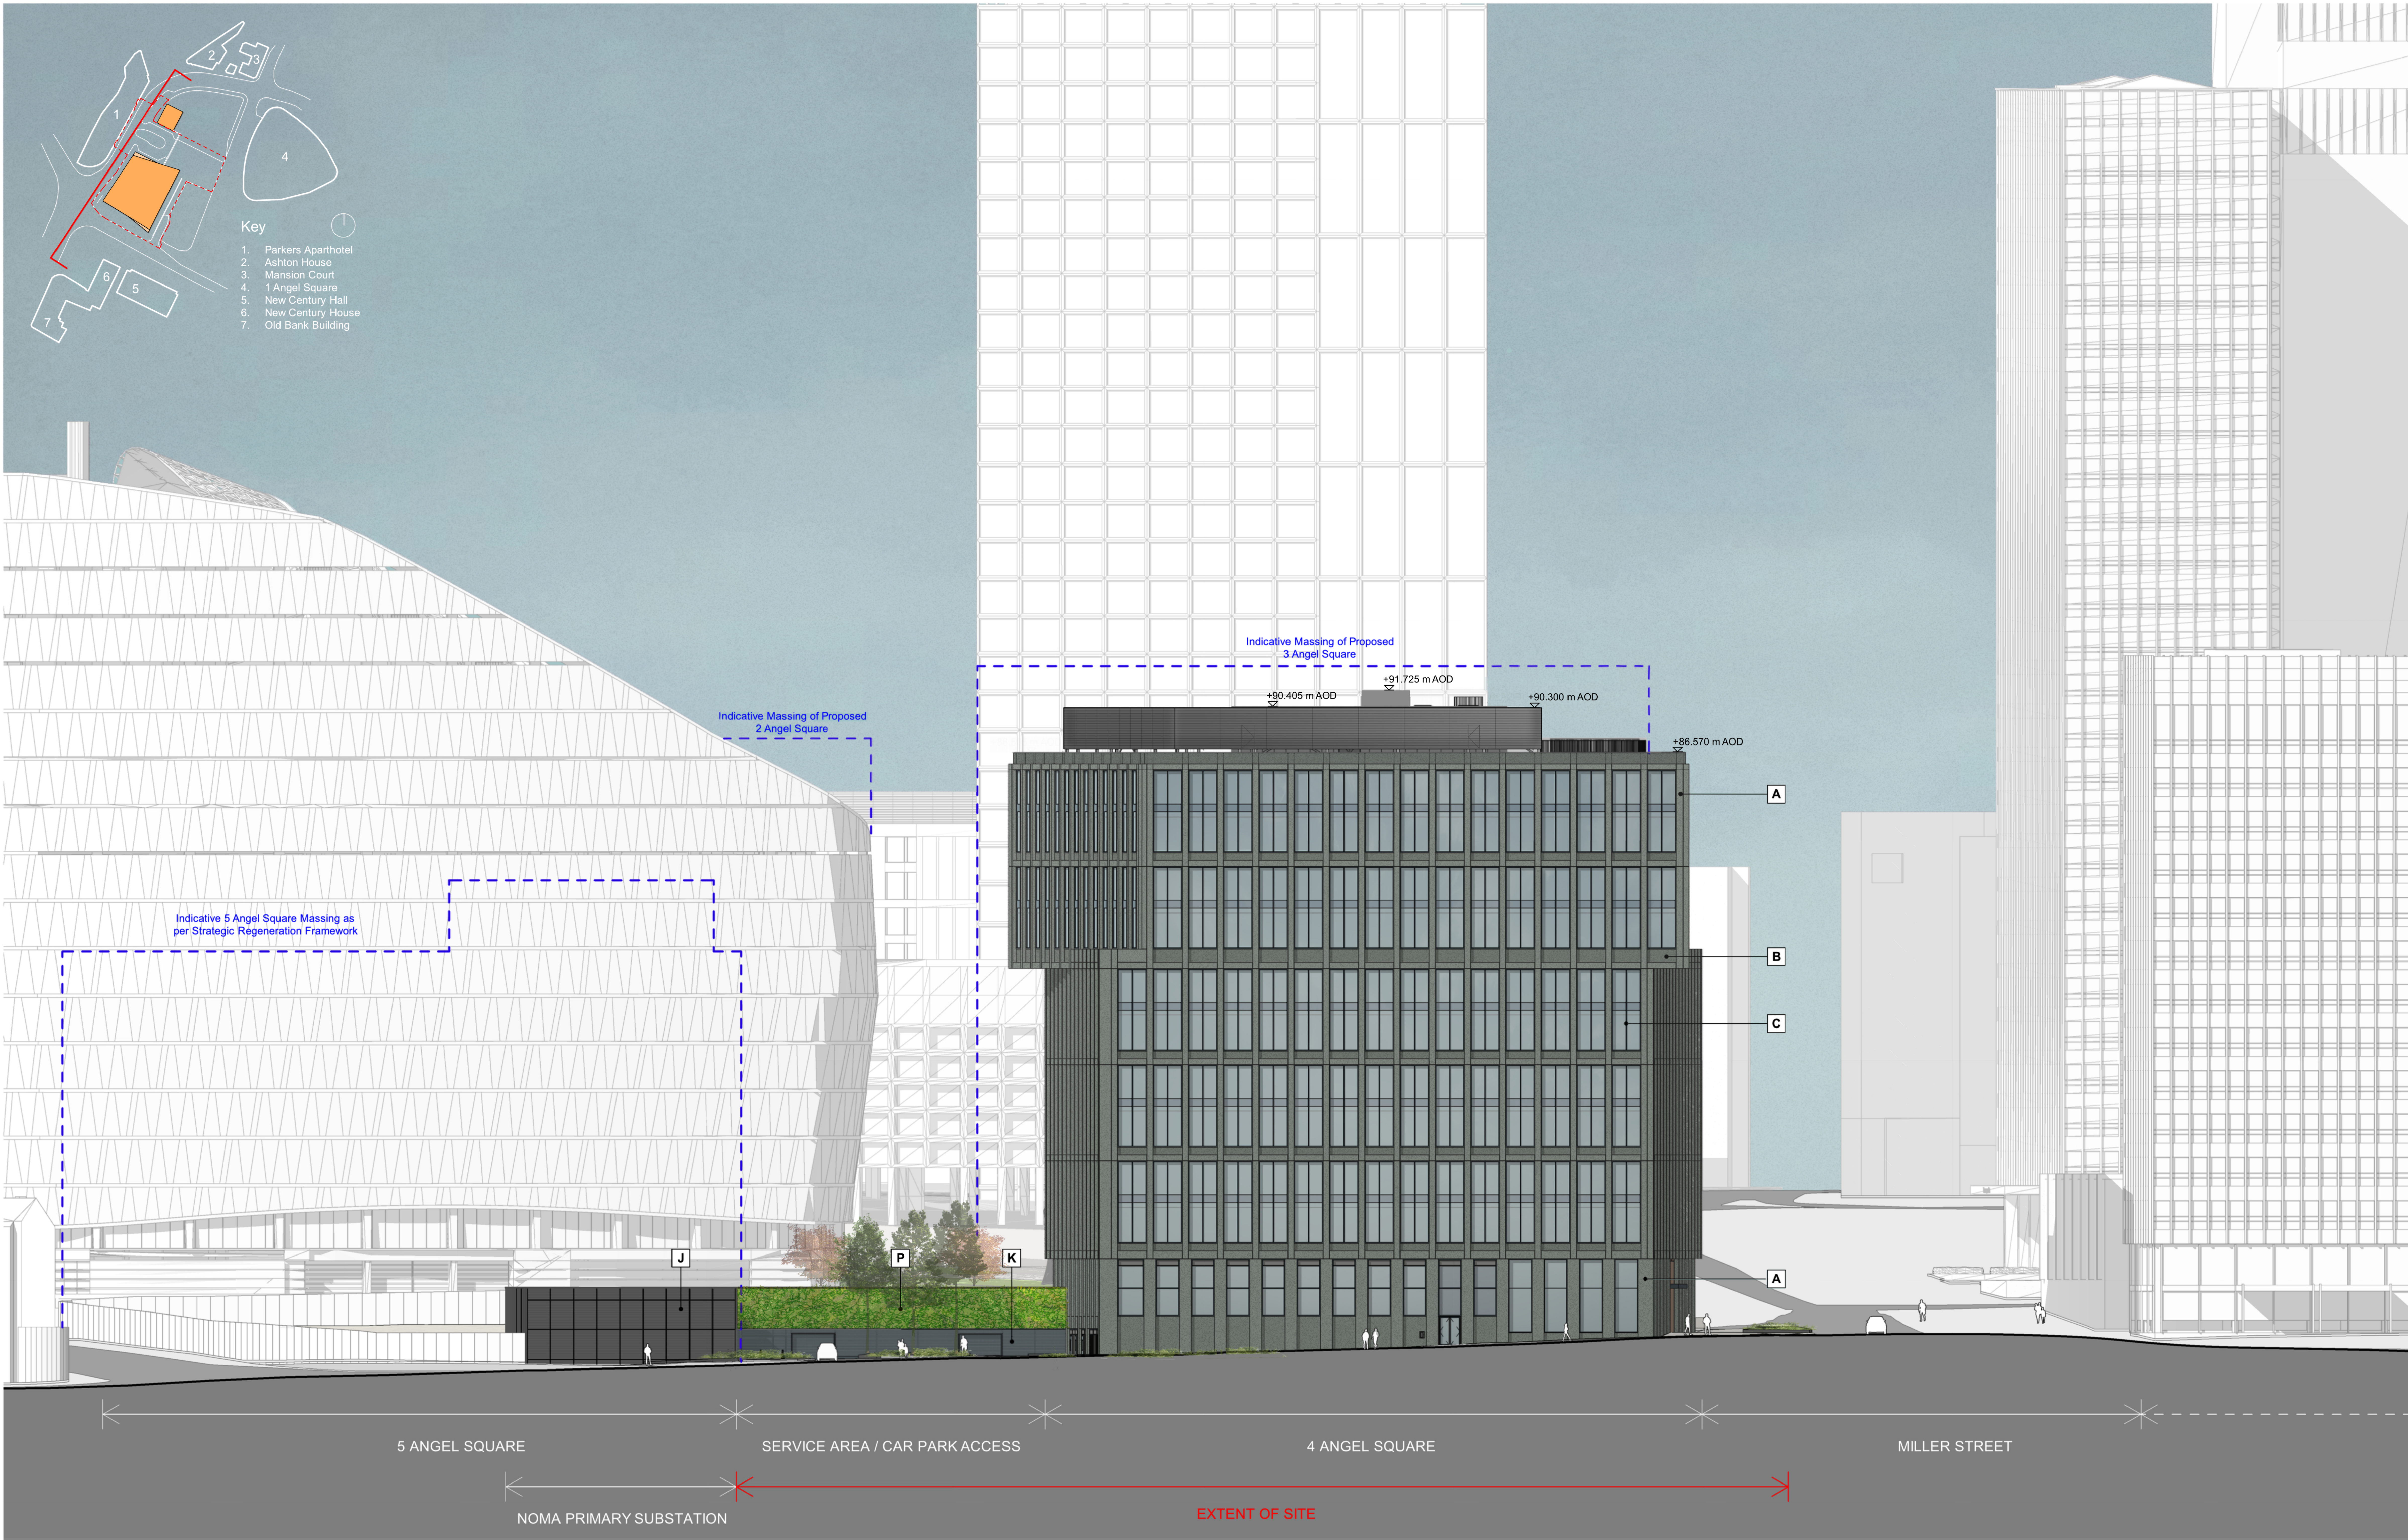

This drawing is copyright
Do not scale off dimensions.
All dimensions to be checked on
site by contractor.
Contractor to report any
dimensional discrepancies,
errors or omissions prior to
commencing on site.

Local Drawing No. 10257-SHP-Z0-EW-EL-A-B5D3-G000-001

A Reconstructed Stone Precast Concrete Cladding Grey / Green Colour. Polished Finish.	E Metal Ceiling Bulkhead Trim Dark Grey PPC Finish to Match C.	J Aluminium Demountable Louvre System Dark Grey PPC Finish (RAL 7021)	N Aluminium Framed Door System Dark Grey PPC Finish to Match C with Privacy Frit to Clear Glazed Unit.
B Reconstructed Stone Precast Concrete Cladding Grey / Green Colour. Deep Acid Etched Finish.	F Metal Horizontal Louvre Plant Screen Dark Grey PPC Finish.	K Aluminium Louvered Cladding System with Integrated Doors / Shutter Dark Grey PPC finish to Match C.	P Living Green Wall System
C Aluminium Window System Dark Grey Frames with Clear Double Glazed Units.	G Aluminium Framed Curtain Wall System Glass to Glass Joints (No Face Caps) with Clear Glazed Units.	L Anodised Aluminium Rainscreen Cladding Bronze Finish	Q Facing Brick External Wall Dark Grey Colour to Match Primary Substation.
D Back Painted Opaque Glazing (Glass to Glass Joints to Office Level Glazing)	H Aluminium Framed Curtain Wall System Glass to Glass Joints (No Face Caps) with Shadow Box Units.	M Anodised Aluminium Entrance Canopy Black Finish.	R Glazed Revolving Entrance Doors

Rev	Date	Description
00	24/04/2019	Planning Application Submission
01	23/09/2020	NMA Drawing Submission
02	28/03/2022	NMA Drawing Submission



Project Title
NOMA - 4 Angel Square
Miller Street, Manchester

Status
PLANNING

Drawing Title
**Masterplan Elevation - West - Corporation Street
4 & 5 Angel Square (Primary Substation)**

Job No 10257	Scale 1:500 @ A3
BSI Drawing Code 10257-SHP-Z0-EW-EL-A-B5D3-G000-001	Revision 02



Manchester
+44 (0)161 835 2345

London
+44 (0)20 7549 4000