


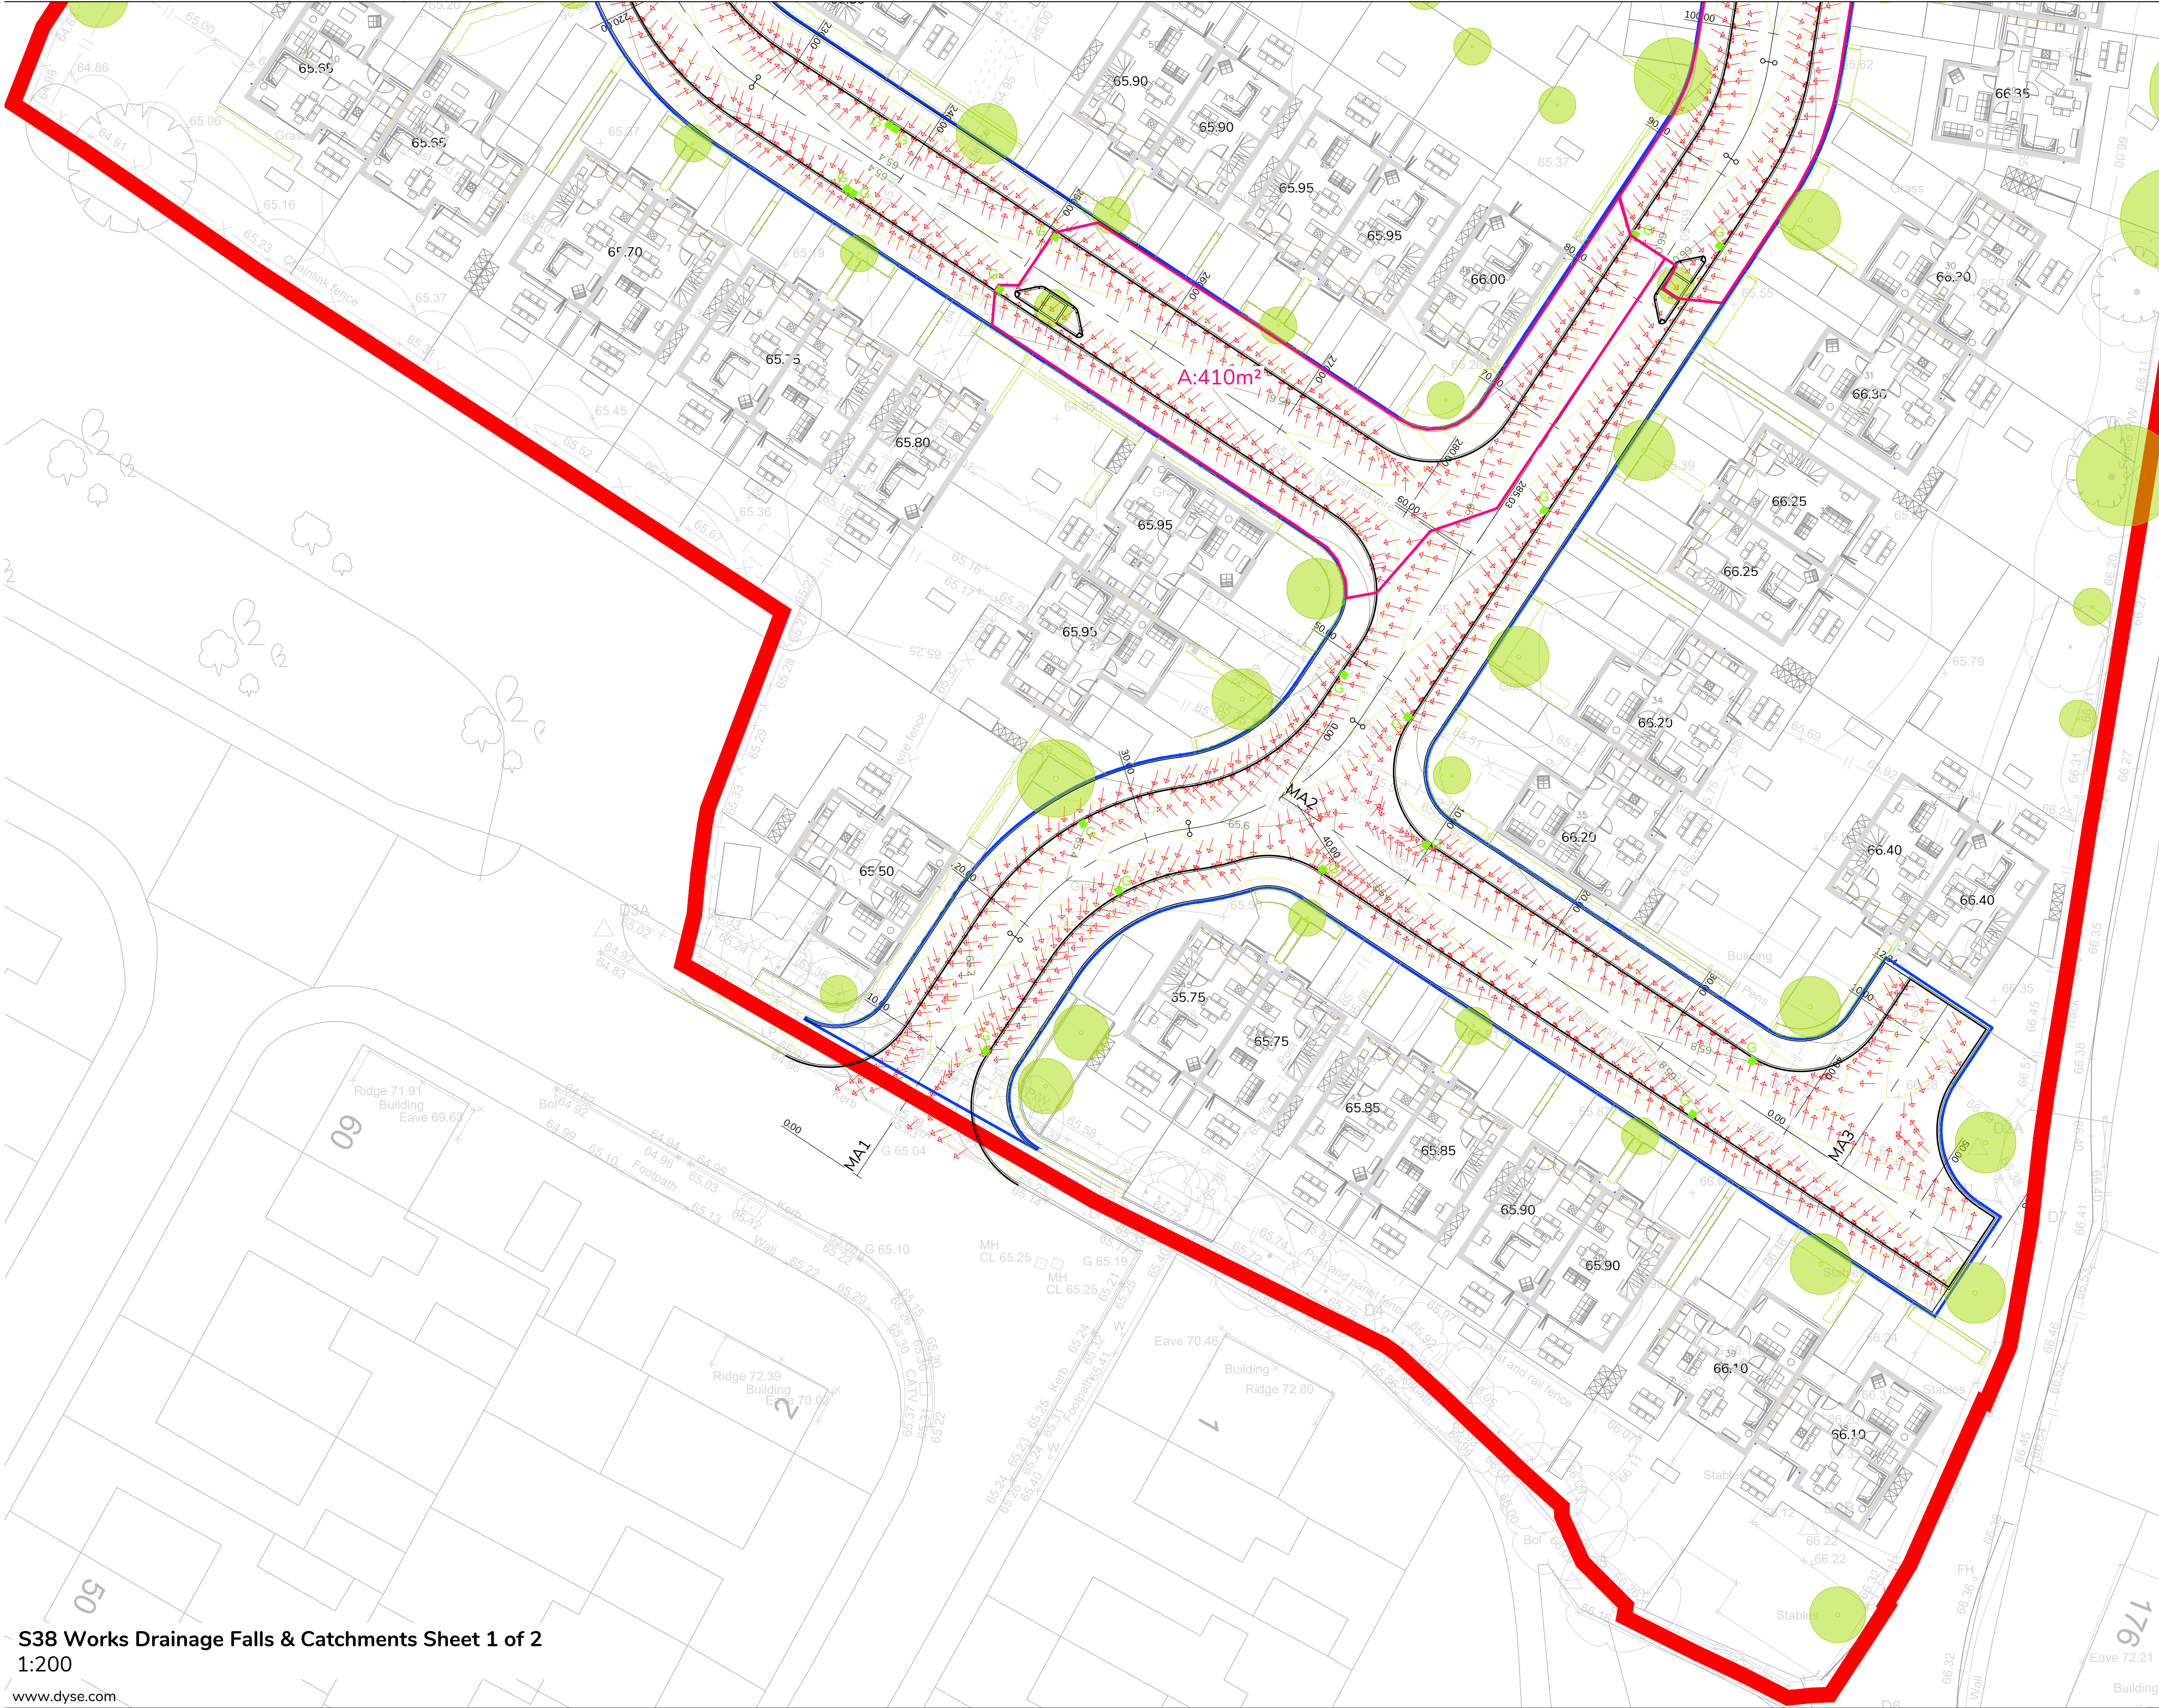

Residual Risks

These drawings should be read in conjunction with the designer's risk assessment (DRA) which communicates significant residual design risks that have been identified and suggests mitigating actions.

General Notes

1. All dimensions are in metres unless stated otherwise.
2. This drawing shall be read in conjunction with all other relevant engineering details, drawings and specifications.
3. Any discrepancies should be reported to the engineer immediately so that clarification can be sought prior to the commencement of work.
4. All work is to be carried out in accordance with the specification for highways works and local authority guidance.
5. Underground services may be present in the area. Contractor is to confirm the precise line and depth of any services prior to the commencement of any excavation works

Legend

- Site Boundary
- S38 Adoption Boundary
- Proposed Major Contour 250mm Intervals
- Proposed Minor Contours 50mm Intervals
- Proposed Fall Direction
- Biofilter Catchment Area

P01 28.03.22 First Issue ARJ BDK JDY JDY

Status:
Preliminary

Client:
Towerhouse Systems

Project:
Cringle Road
Levenshulme

Drawing:
S38 Works
Proposed Drainage Falls & Catchments
Sheet 1 of 2

Drawing Number:	LM20066-DYSE-XX-ZZ-DR-C-1118	Revision:	P01
Engineered:	ARJ	Checked:	JY
Drawn:	ARJ	Approved:	JY

