



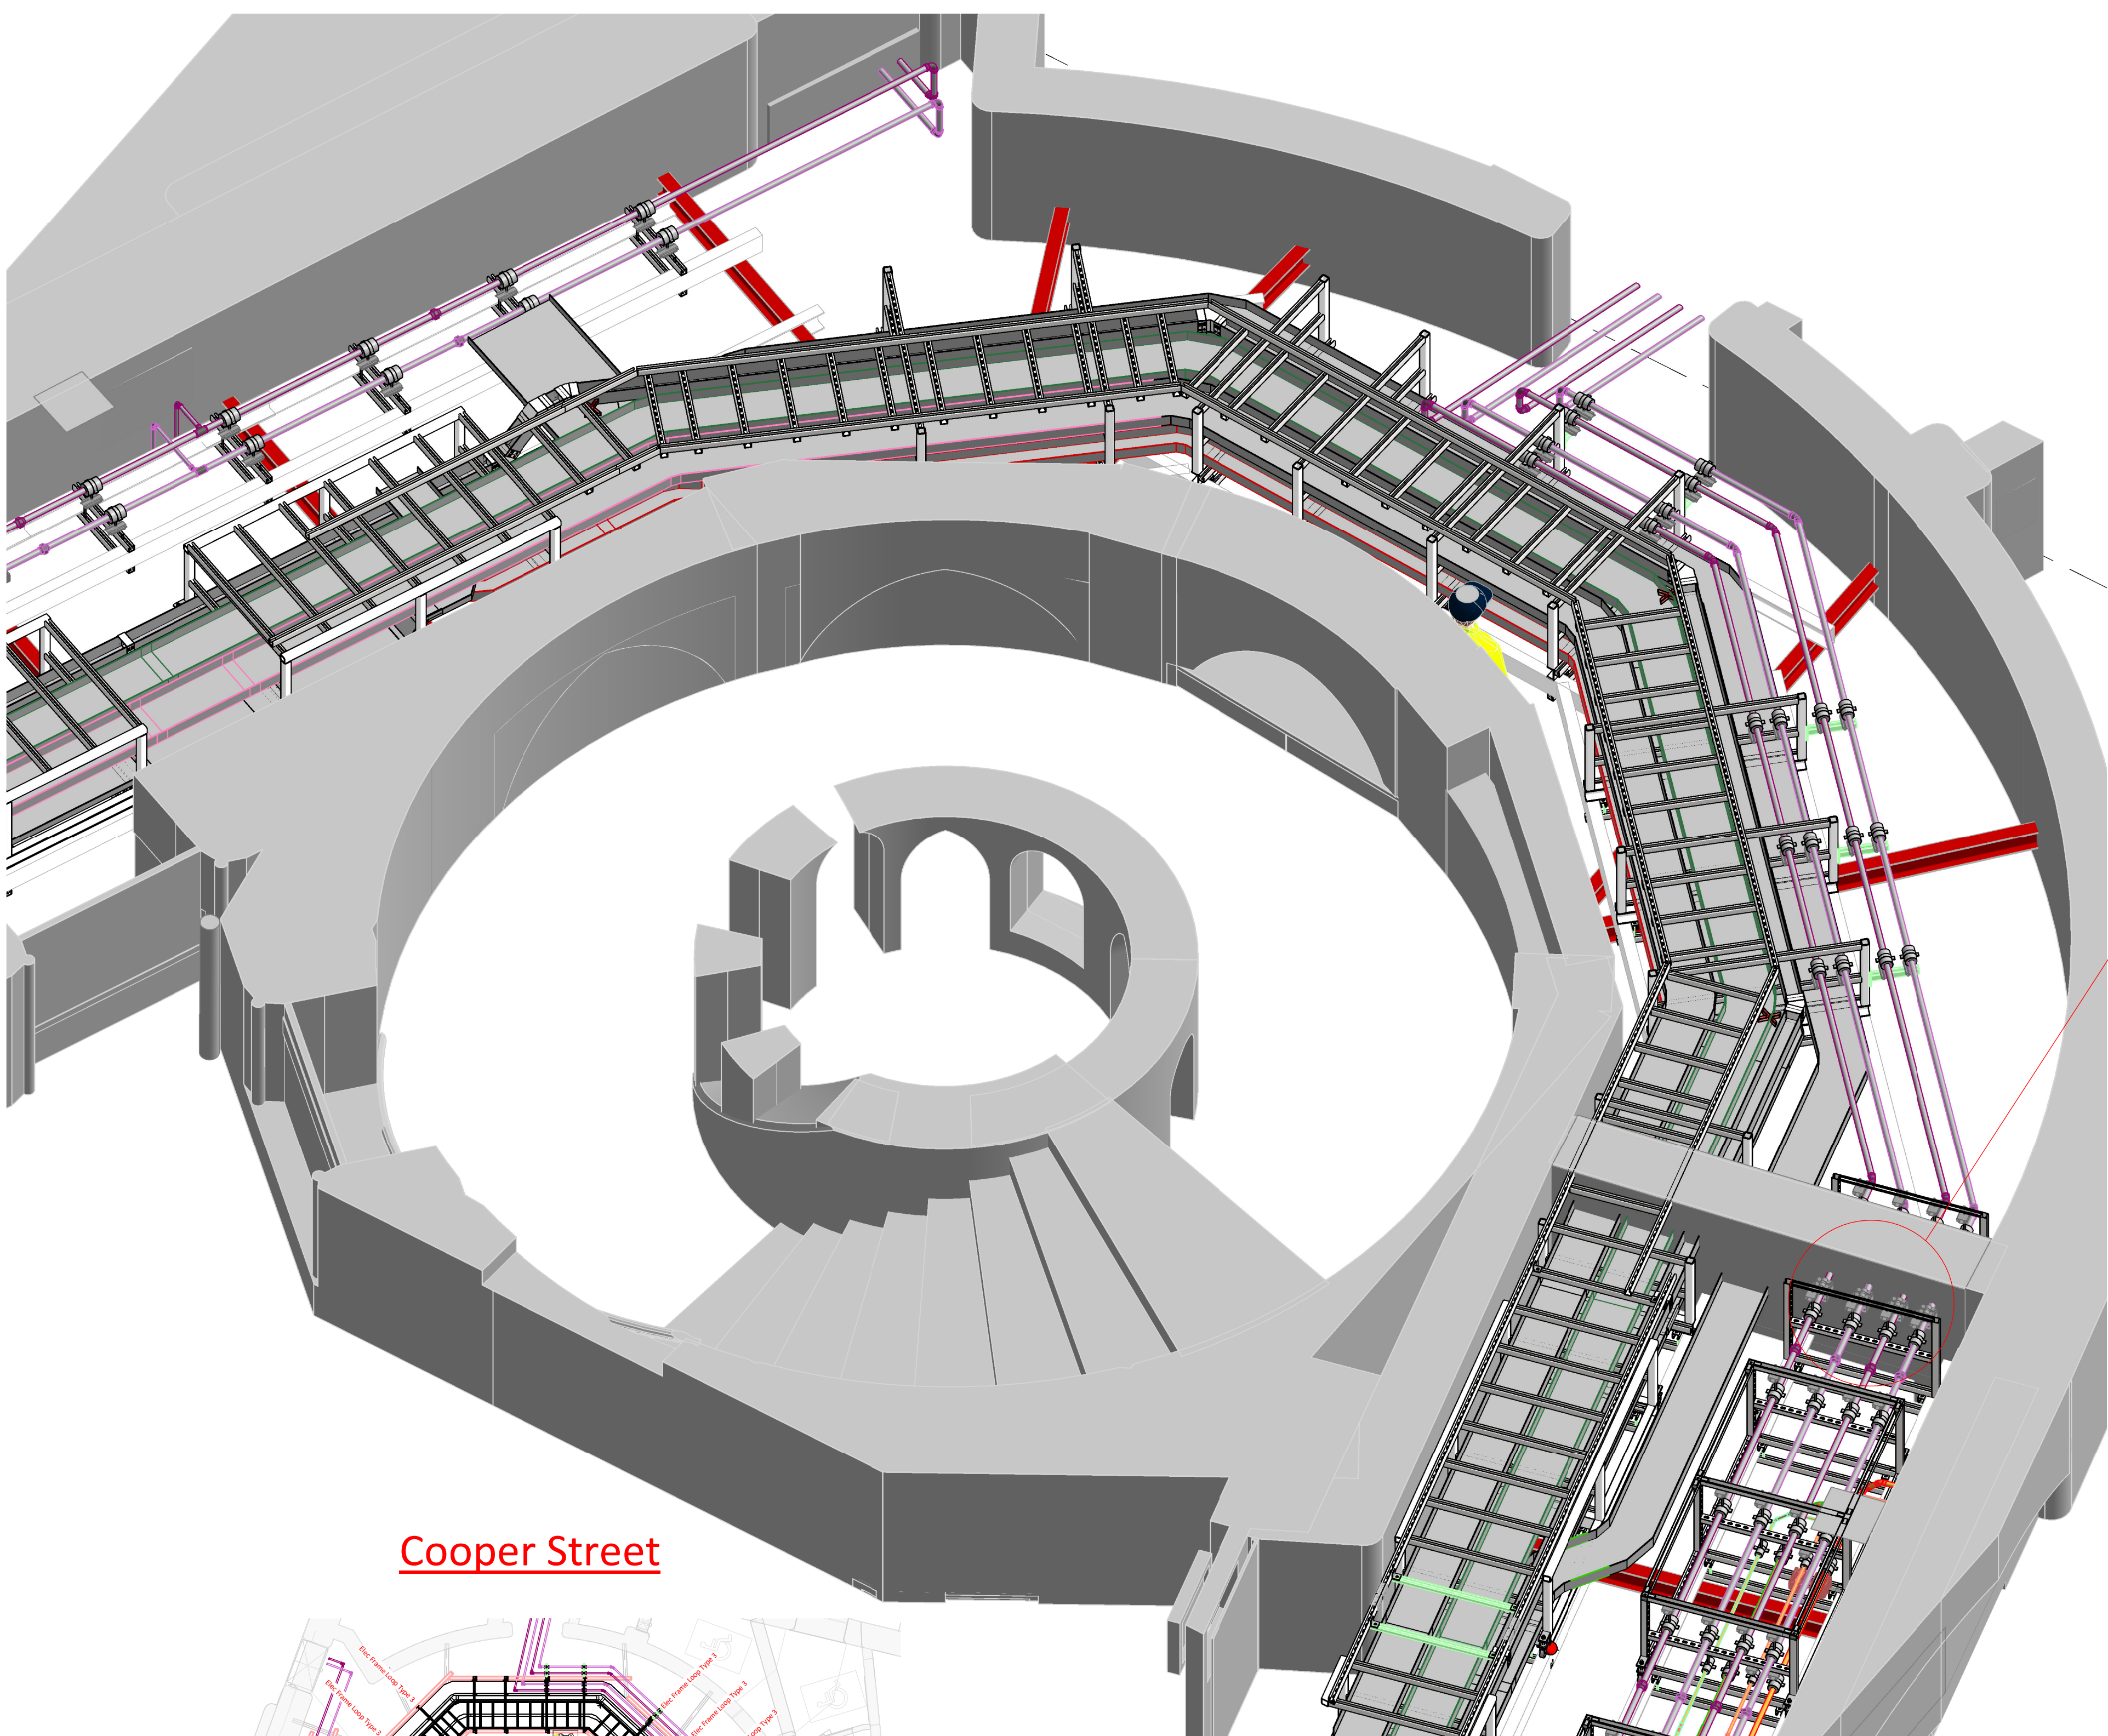

Cooper Street


Cooper Street

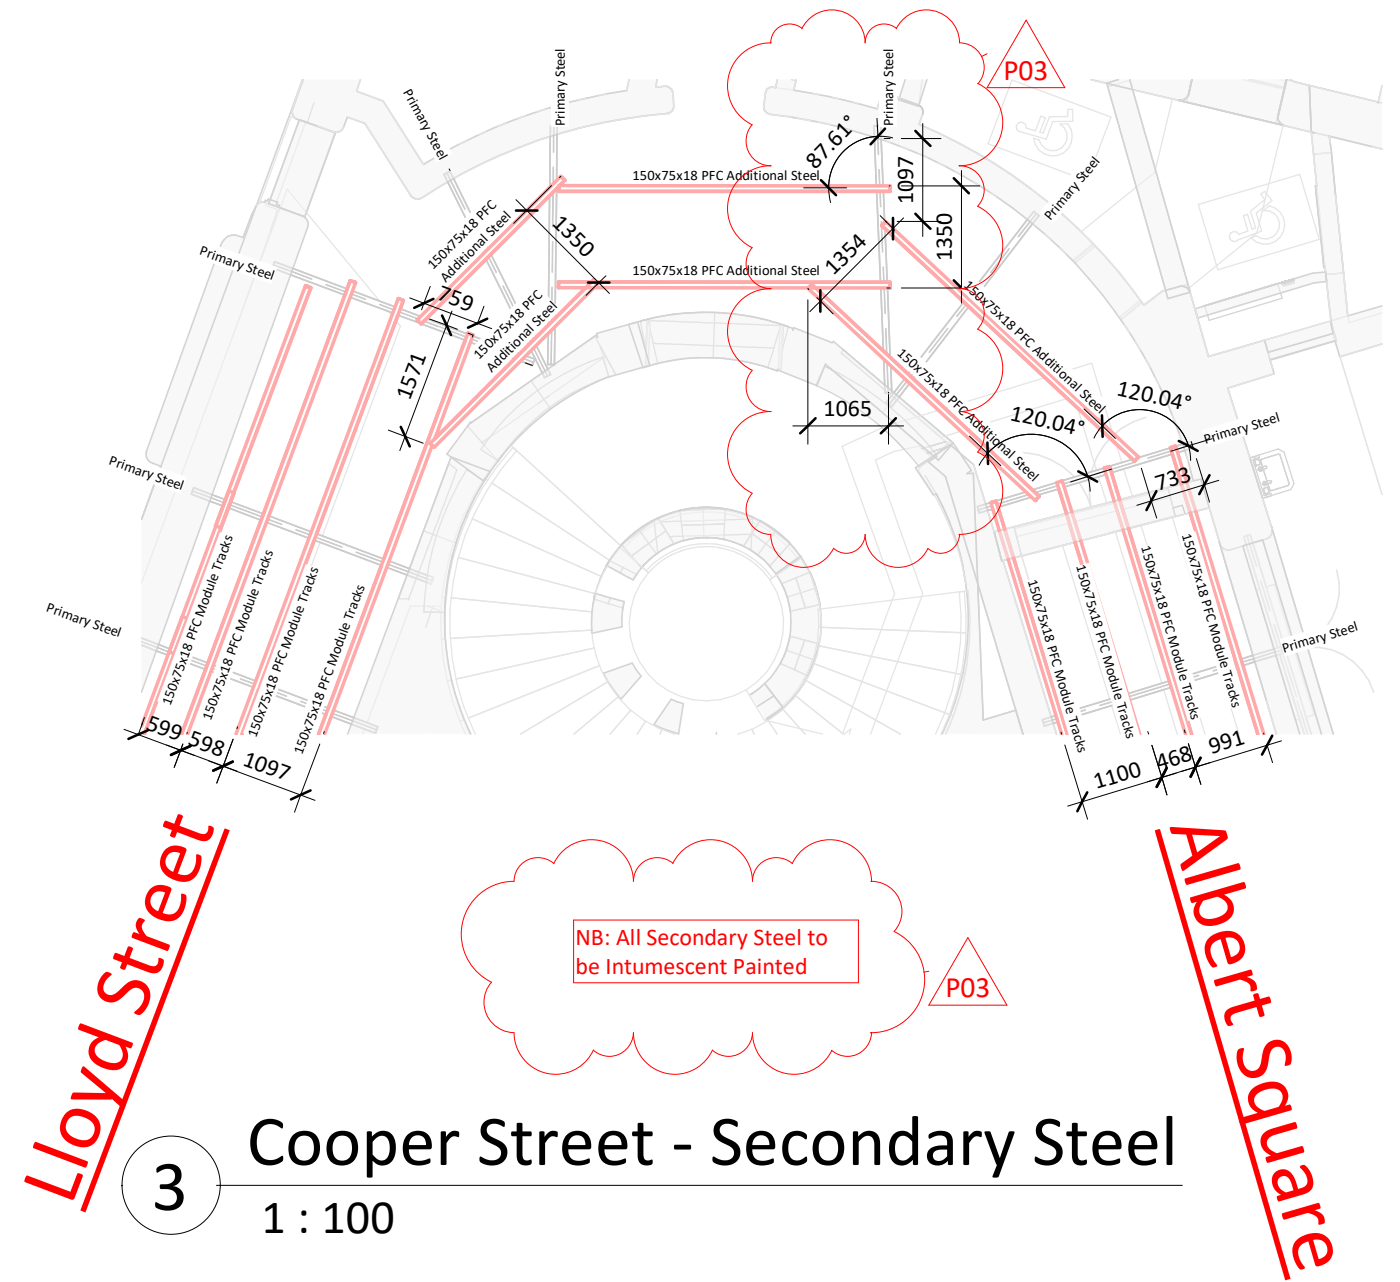

Lloyd Street

Albert Square

3 Cooper Street - Secondary Steel
1 : 100

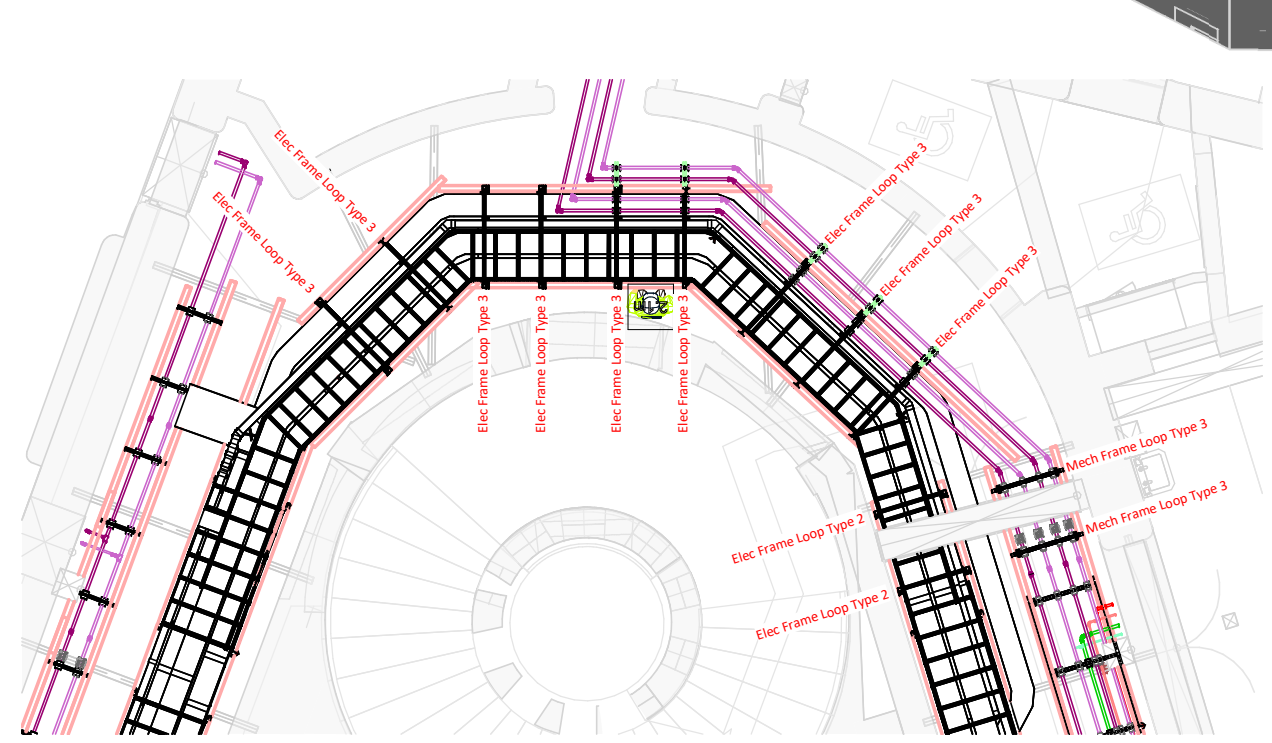

Lloyd Street

Albert Square

2 Cooper Street - Off Module
1 : 100

- Frame Loop Types
- Electrical Frame Loop Type 1 - OTH-NGB-TH-DWG-X-0704
 - Electrical Frame Loop Type 2 - OTH-NGB-TH-DWG-X-0705
 - Electrical Frame Loop Type 3 - OTH-NGB-TH-DWG-X-0716
 - Electrical Frame Loop Type 6 - OTH-NGB-TH-DWG-X-07#H
 - Electrical Frame Loop Type 7 - OTH-NGB-TH-DWG-X-07#H
 - Mechanical Frame Loop Type 1 - OTH-NGB-TH-DWG-X-0708
 - Mechanical Frame Loop Type 2 - OTH-NGB-TH-DWG-X-0709
 - Mechanical Frame Loop Type 3 - OTH-NGB-TH-DWG-X-0710
 - Mechanical Frame Loop Type 4 - OTH-NGB-TH-DWG-X-0711
 - Mechanical Frame Loop Type 5 - OTH-NGB-TH-DWG-X-0712
 - M&E Frame Loop Type 1 - OTH-NGB-TH-DWG-X-0713
 - M&E Frame Loop Type 2 - OTH-NGB-TH-DWG-X-0714
 - M&E Frame Loop Type 3 - OTH-NGB-TH-DWG-X-0715



SAFETY, HEALTH & ENVIRONMENTAL INFORMATION


For details of site wide and general risks to be read in conjunction with these notes, refer to the following documents:
Refer to site safety files. All operatives to sign up to all job specific risk assessments and method statements.
In addition to the hazards/risks normally associated with the types of work detailed on this drawing, note the following:

Construction and Manufacture

Maintenance, Cleaning and operation

Decommissioning and Demolition

It is assumed that all works associated with this drawing will be carried out by competent operatives working, where appropriate, to an approved method statement.

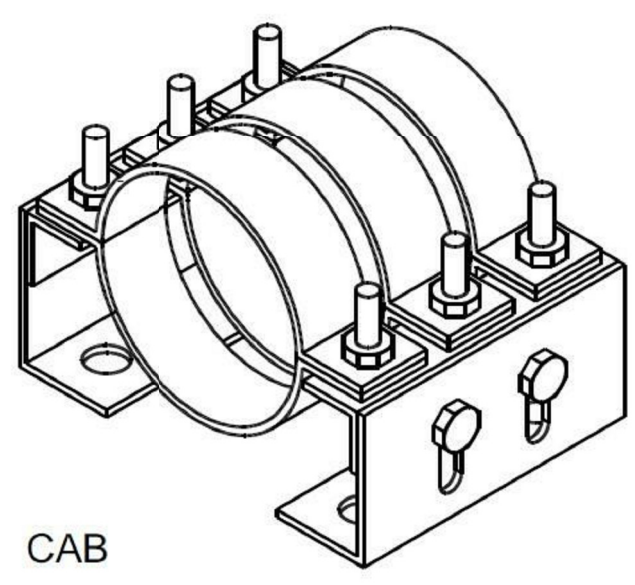

CAB
4 x CAB1(SS)-25

Rev	Description	Date
P03	Secondary Steel Omitted, Note Added	01/09/21
P02	Additional Dimensions Added	31/08/21
P01	Issued for Review & Comment	19/04/21



6th Floor, 5 Exchange Quay, Salford, M5 3EF.
Tel: 0161 872 0171

Client: Manchester City Council

Contract: Our Town Hall Design Manager: ARUP

Checked By: P Hardman

Title: Off Module - Cooper Street Drawn By: M Wooding

Issue Date: 02/09/21

Status: S3 - For Review & Comment Scale: As indicated Sheet Size: A1 Rev: P03

