


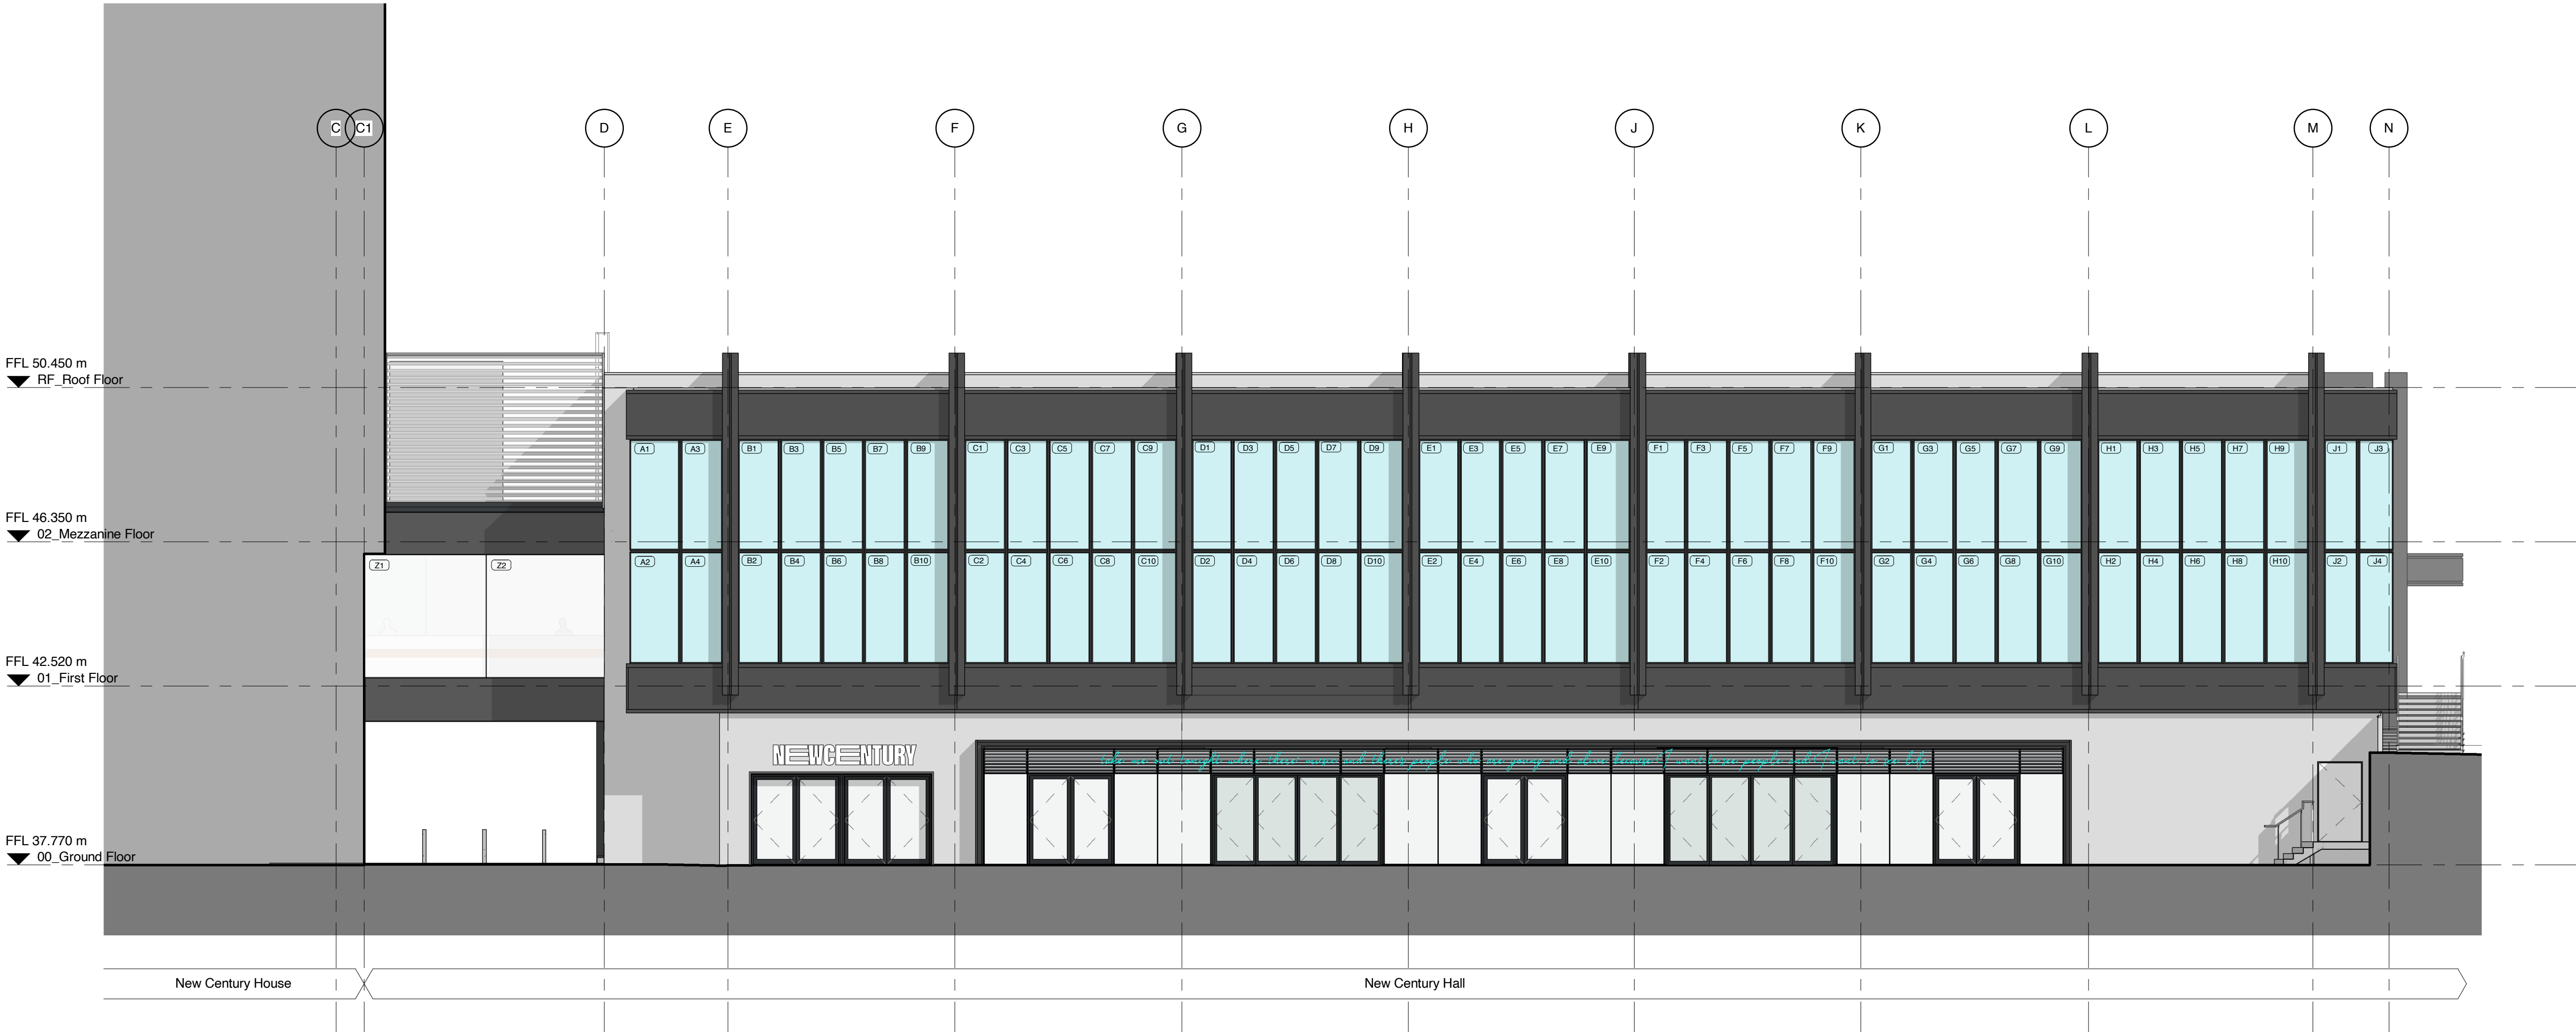

1
20225

GA South Elevation

- Mayes Street

1 : 100