



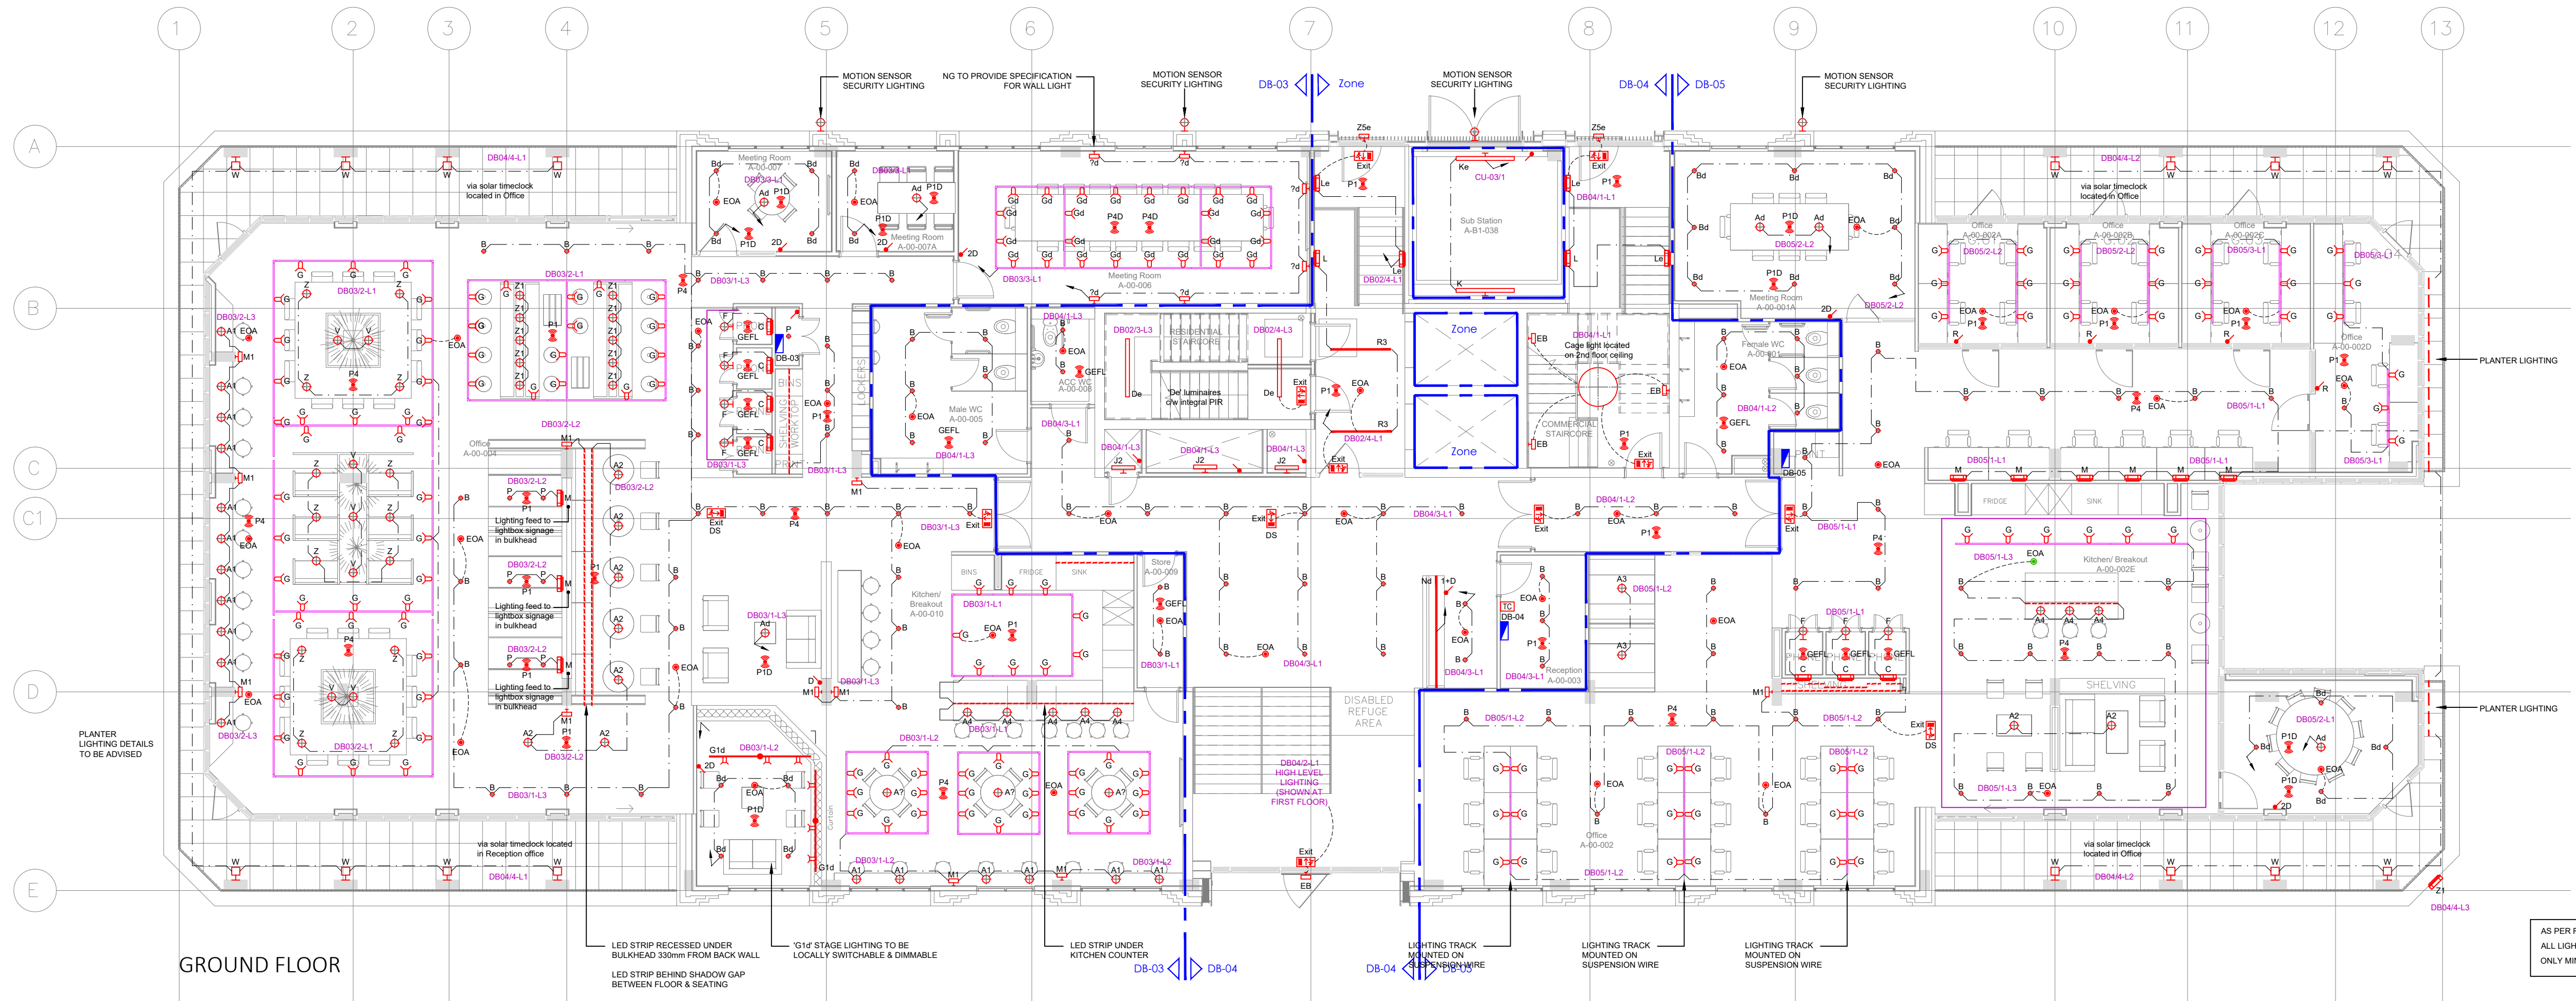

GROUND FLOOR

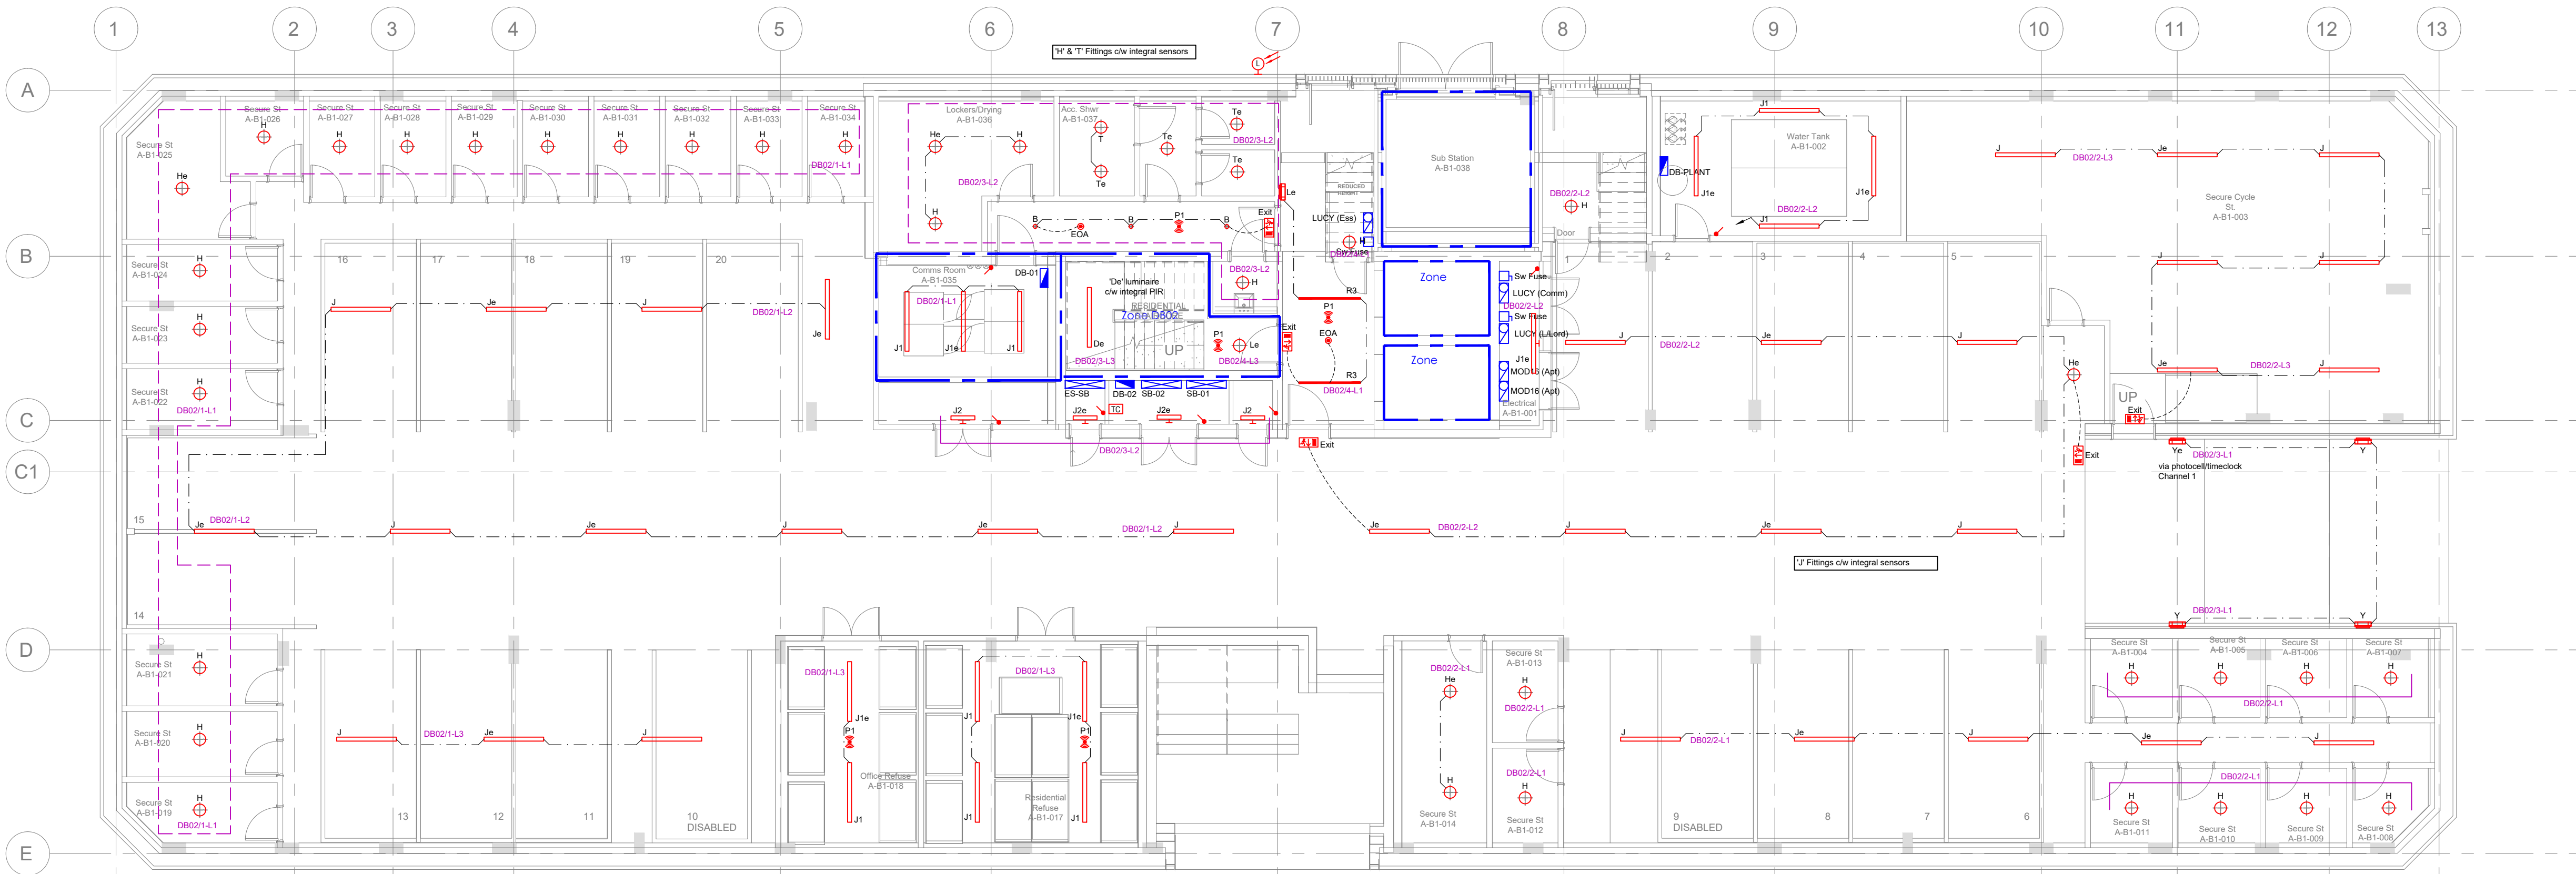

BASEMENT

CONSTRUCTION

C4	21-03-22	Updated external planter lighting & motion activated ext.ltg	CJB
C3	08-07-21	Updated external lighting - 25e types	CJB
C2	15-06-21	Updated to client comments (rec'd 24-05-21) including emails	CJB
C1	17-05-21	Architects Gnd floor base updated (P13 - rec'd 11-05-21)	CJB
P10	14-04-21	Heating updated to client mark ups - Issued for construction	CJB
P9	-	Architects bases updated (rec'd 31-03-21) client mark ups inc.	CJB
P8	08-01-21	Electrical distribution reviewed, circuiting updated	CJB
P7	13-10-20	Circuit references shown	CJB
P6	16-07-20	Architects bases updated (rec'd 30-06 & 15-07-20)	CJB
P5	30-01-20	Updated to N6 interiors revised mark ups	CJB
P4	-	Architects bases updated (rec'd 23-01-20)	CJB
P3	-	Client (Colony) comments (10-01-20) incorporated	CJB
P2	-	Architects base updated (rec'd 12-11-19)	CJB
P1	-	Architects base updated (rec'd 30-09-19)	CJB
P0	-	Architects base updated (rec'd 24-06-19)	CJB
Rev	Date	Detail	Chk
Client			



West Lancs House - Wynefields - Poulton Business Park
Poulton-Le-Flyde - Lancashire - FY6 8JX
t: 01253 884 501
e: admin@westlancgroup.co.uk w: www.westlancgroup.co.uk

Project	BENGAL STREET MANCHESTER				
Drawing	Basement & Ground Floors Lighting & Em.Lightning Installation				
Scale	Date	Design	CAD	Checked	
1:100 @ A1	Mar '22	CJB	IR	CJB	
Drawing No.	153 - E - 63- 01			Rev	C4
Base Dwg xref.					