



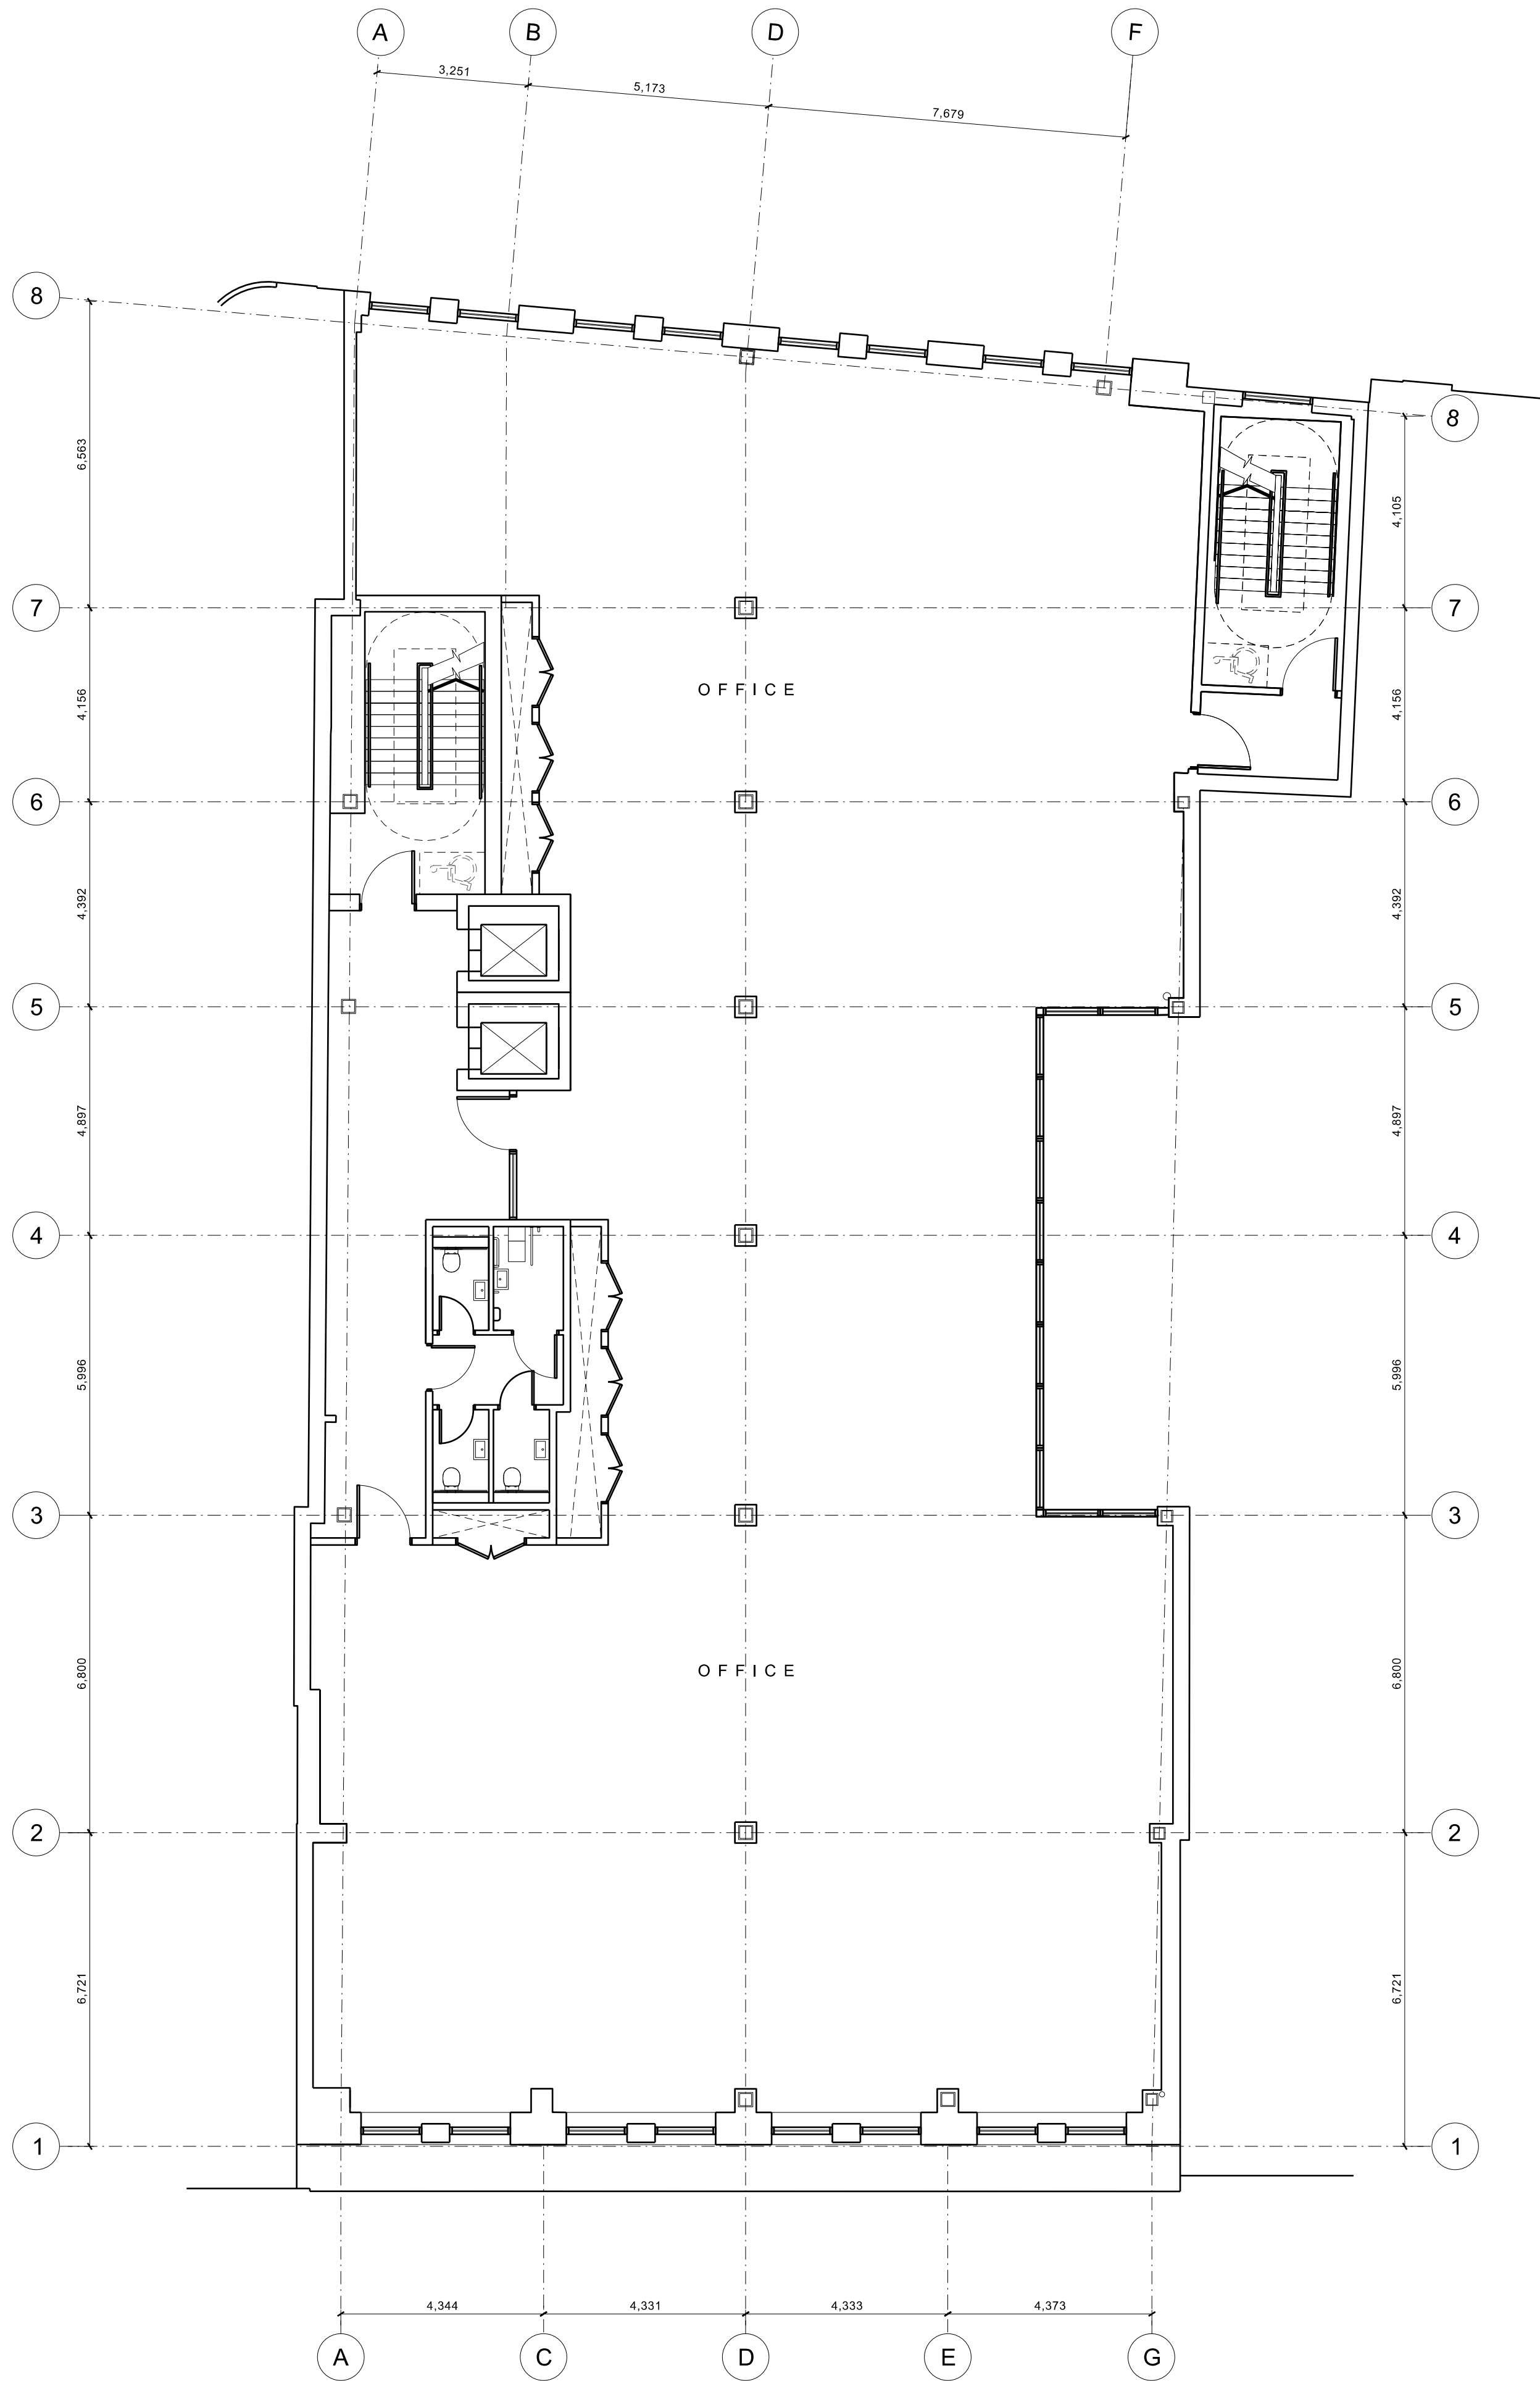

LEVEL 05

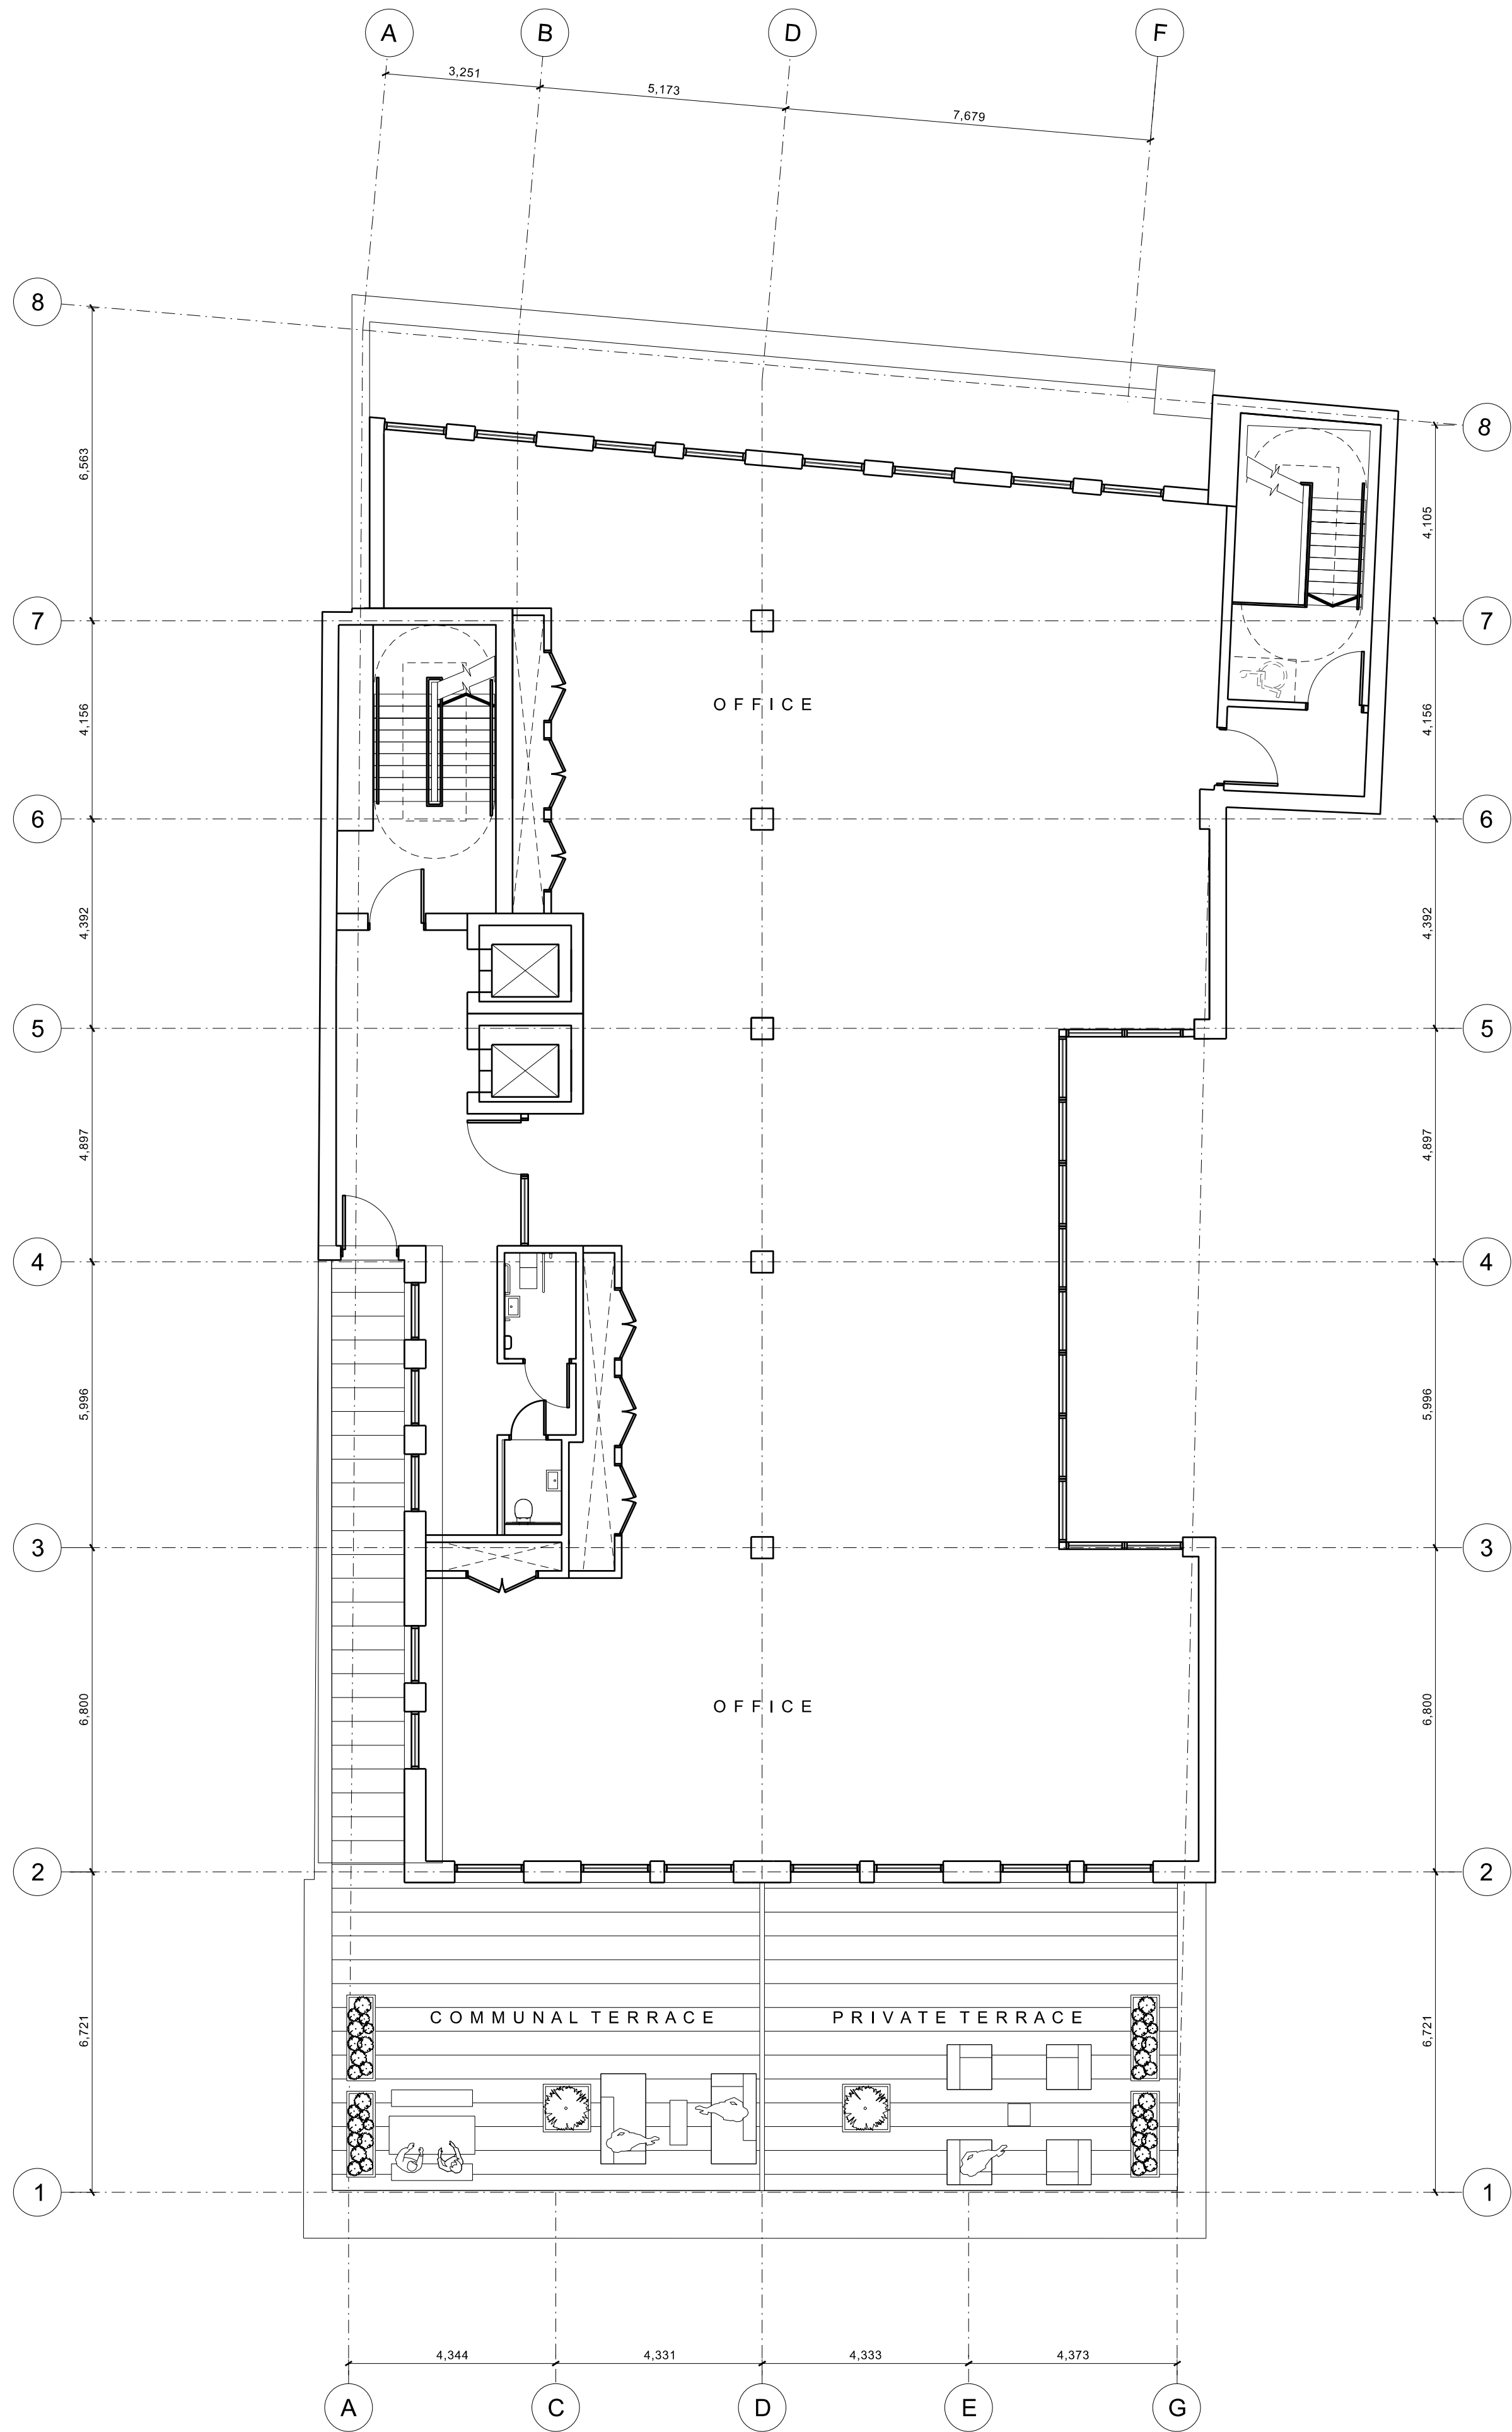

LEVEL 06

REV: DATE: DETAILS:



4th Floor  
The Hive  
47 Lever Street  
Manchester  
M1 1FN  
+44 (0)161 228 0211

5plus architects

PROJECT: 7-9 Piccadilly  
Manchester

TITLE: Level 05 & 06  
Proposed GA Plan

SCALE: 1:100@ A1 ORIGIN DATE: 03/06/2021 DRAWN: EMcA CHECKED: -

STATUS: Planning

PROJECT: 05936 DRAWING NO: B1\_02\_2205 REV: 0

Architecture | Masterplanning | Interiors | Graphics | Branding