



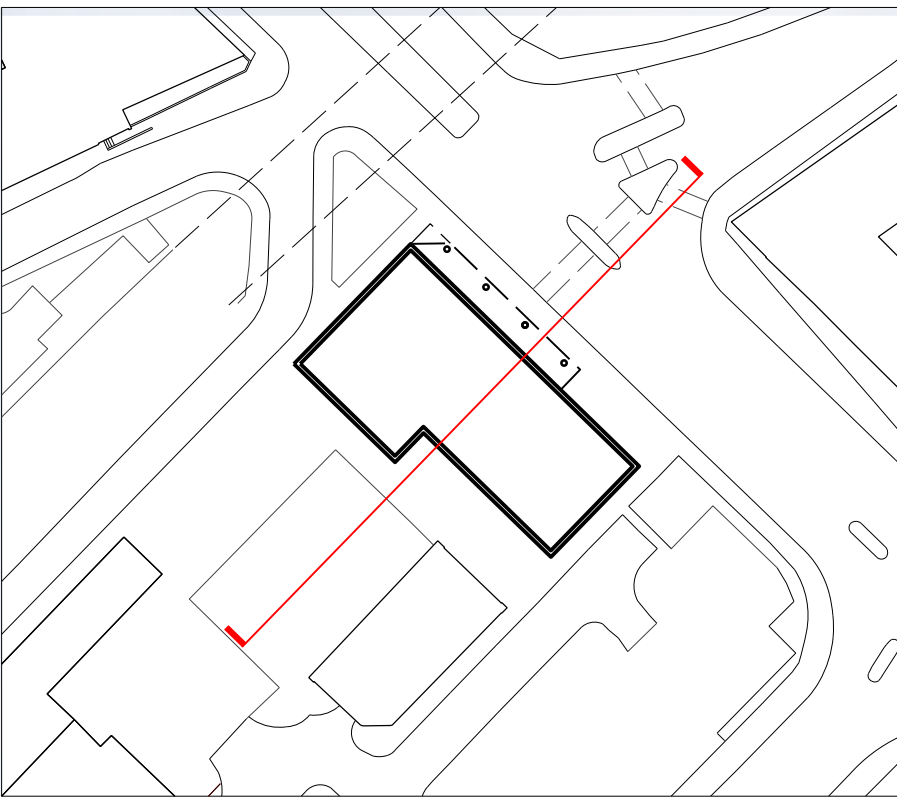

SECTION KEY - SCALE 1:1000@A1

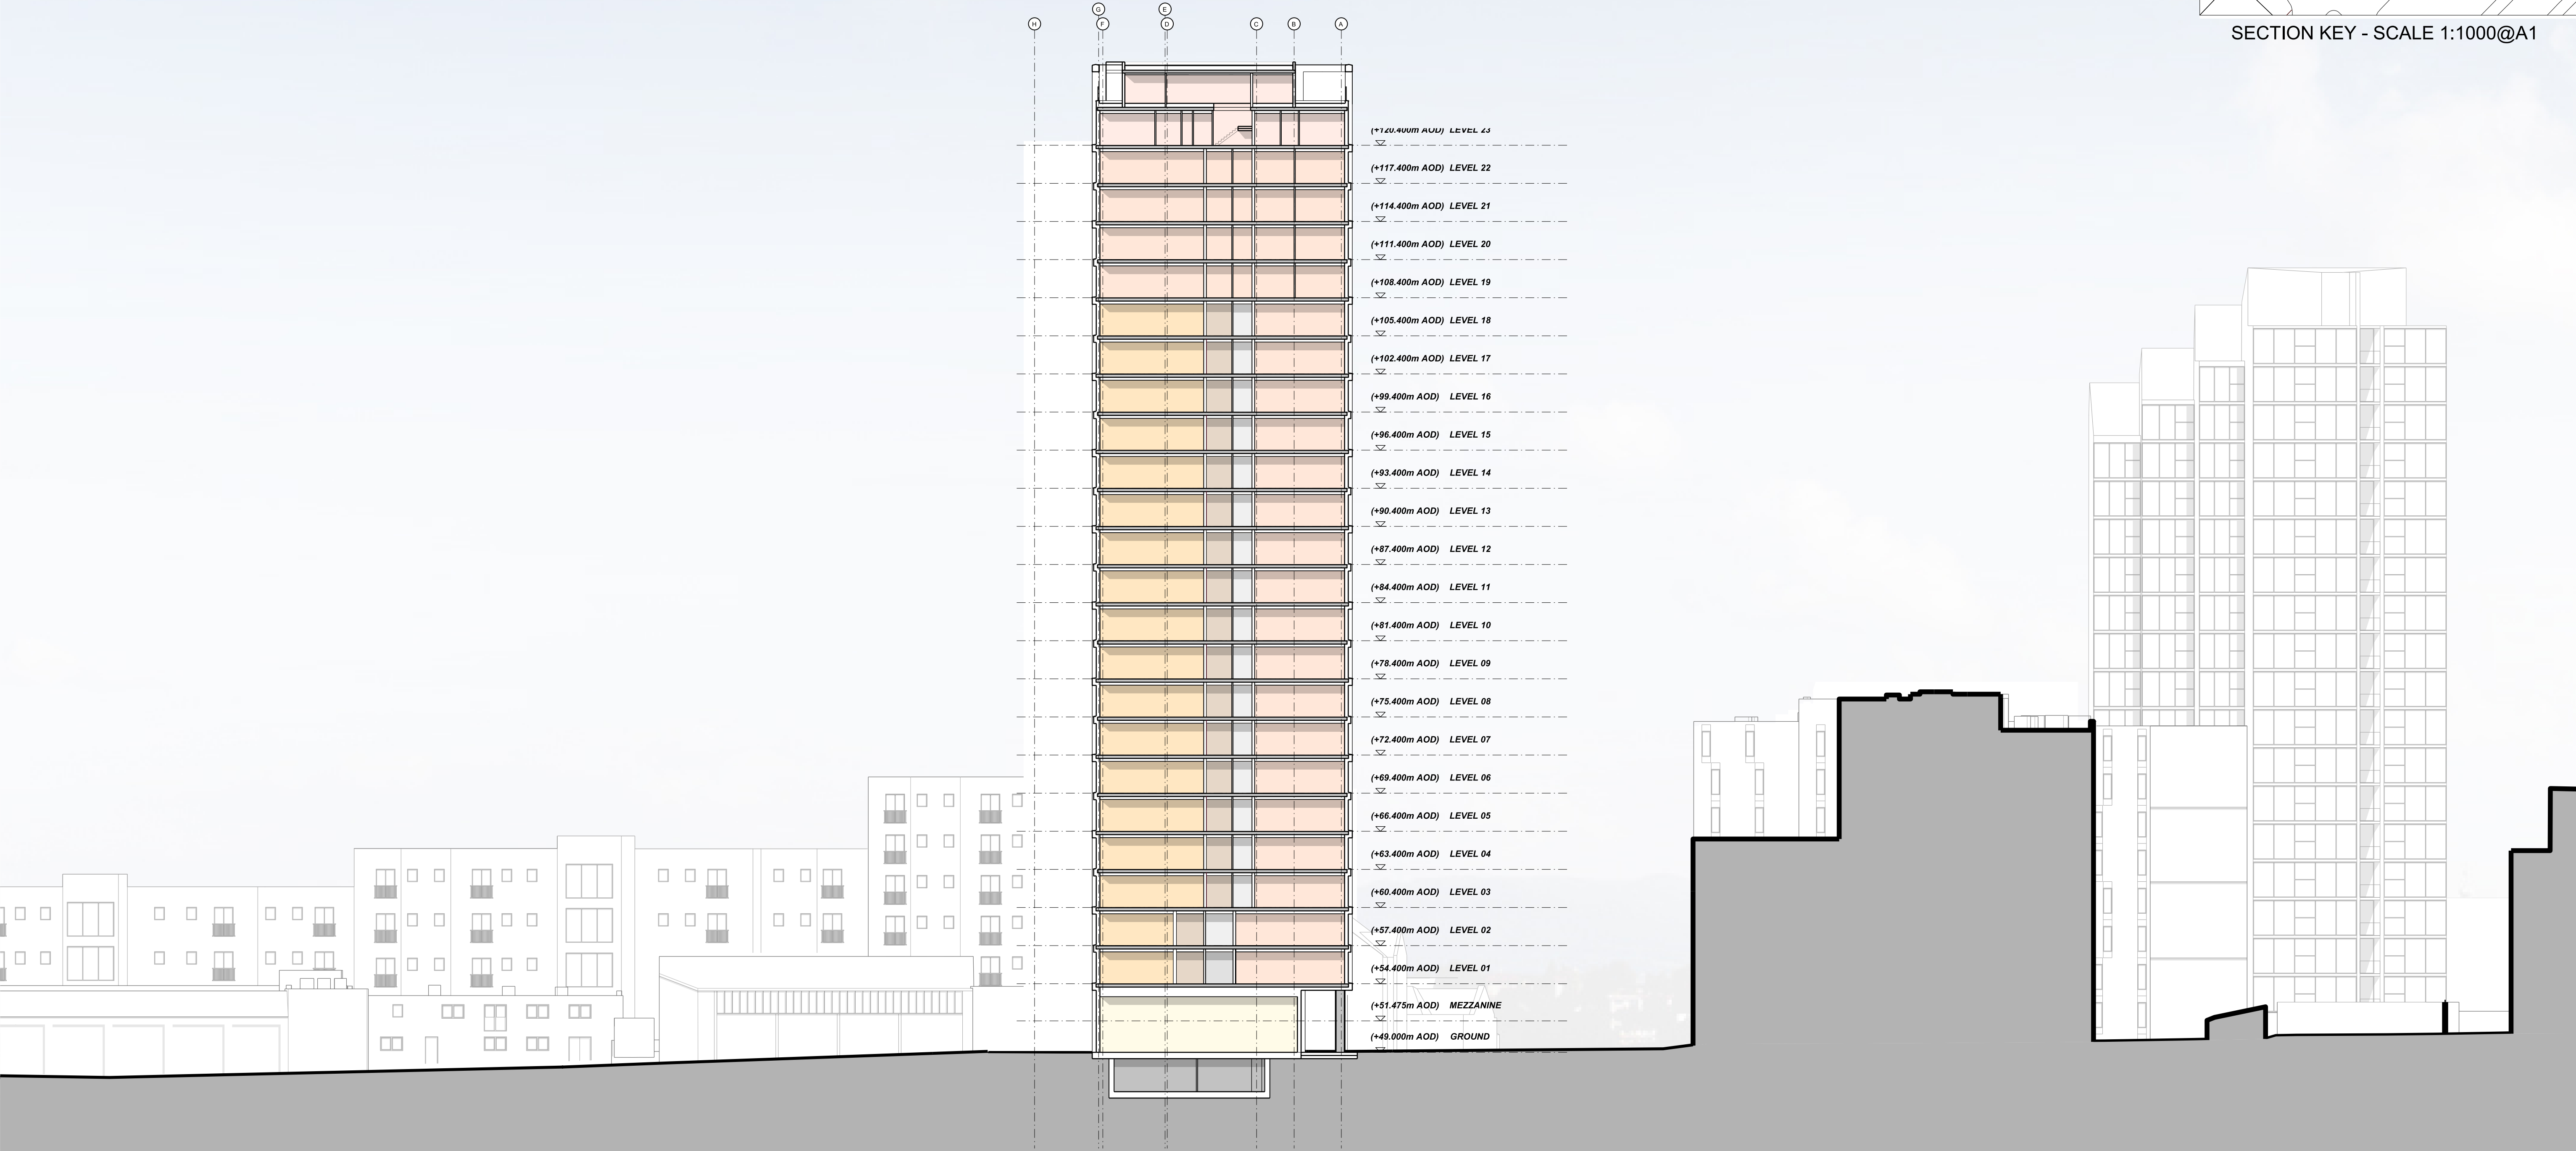

This drawing is copyright
Do not scale off dimensions.
All dimensions to be checked on site by contractor.
Contractor to report any dimensional discrepancies,
errors or omissions prior to commencing on site.

NOTE:

NORTH

Rev	Date	Description
00	18-02-2020	Planning Issue
01	14-05-2021	Section 73 Application Issue
02	26-08-2021	Section 73 Application Issue - minor facade and layout amendments
03	28-01-2022	Updates to S73 Application

Project Title
VICTORIA HOUSE

Status
FOR PLANNING

Drawing Title
Section BB

Job No 10122	Scale 1:250 @ A1	Date FEB 2020
-----------------	---------------------	------------------

Drawing No 10122-A-B5D9-G200-S-BB-003	Revision 03
--	----------------

simpsonhaugh

MANCHESTER
Riverside, 4 Commercial St
Manchester M15 4RQ
+44 (0)161 835 2345
www.simpsonhaugh.com

LONDON
5-8 Roberts Place
London EC1R 9BB
+44 (0)20 7549 4000
mail@simpsonhaugh.com