


10/03/2022 16:10:18

A7

LEVEL 06 PLAN

1 : 200

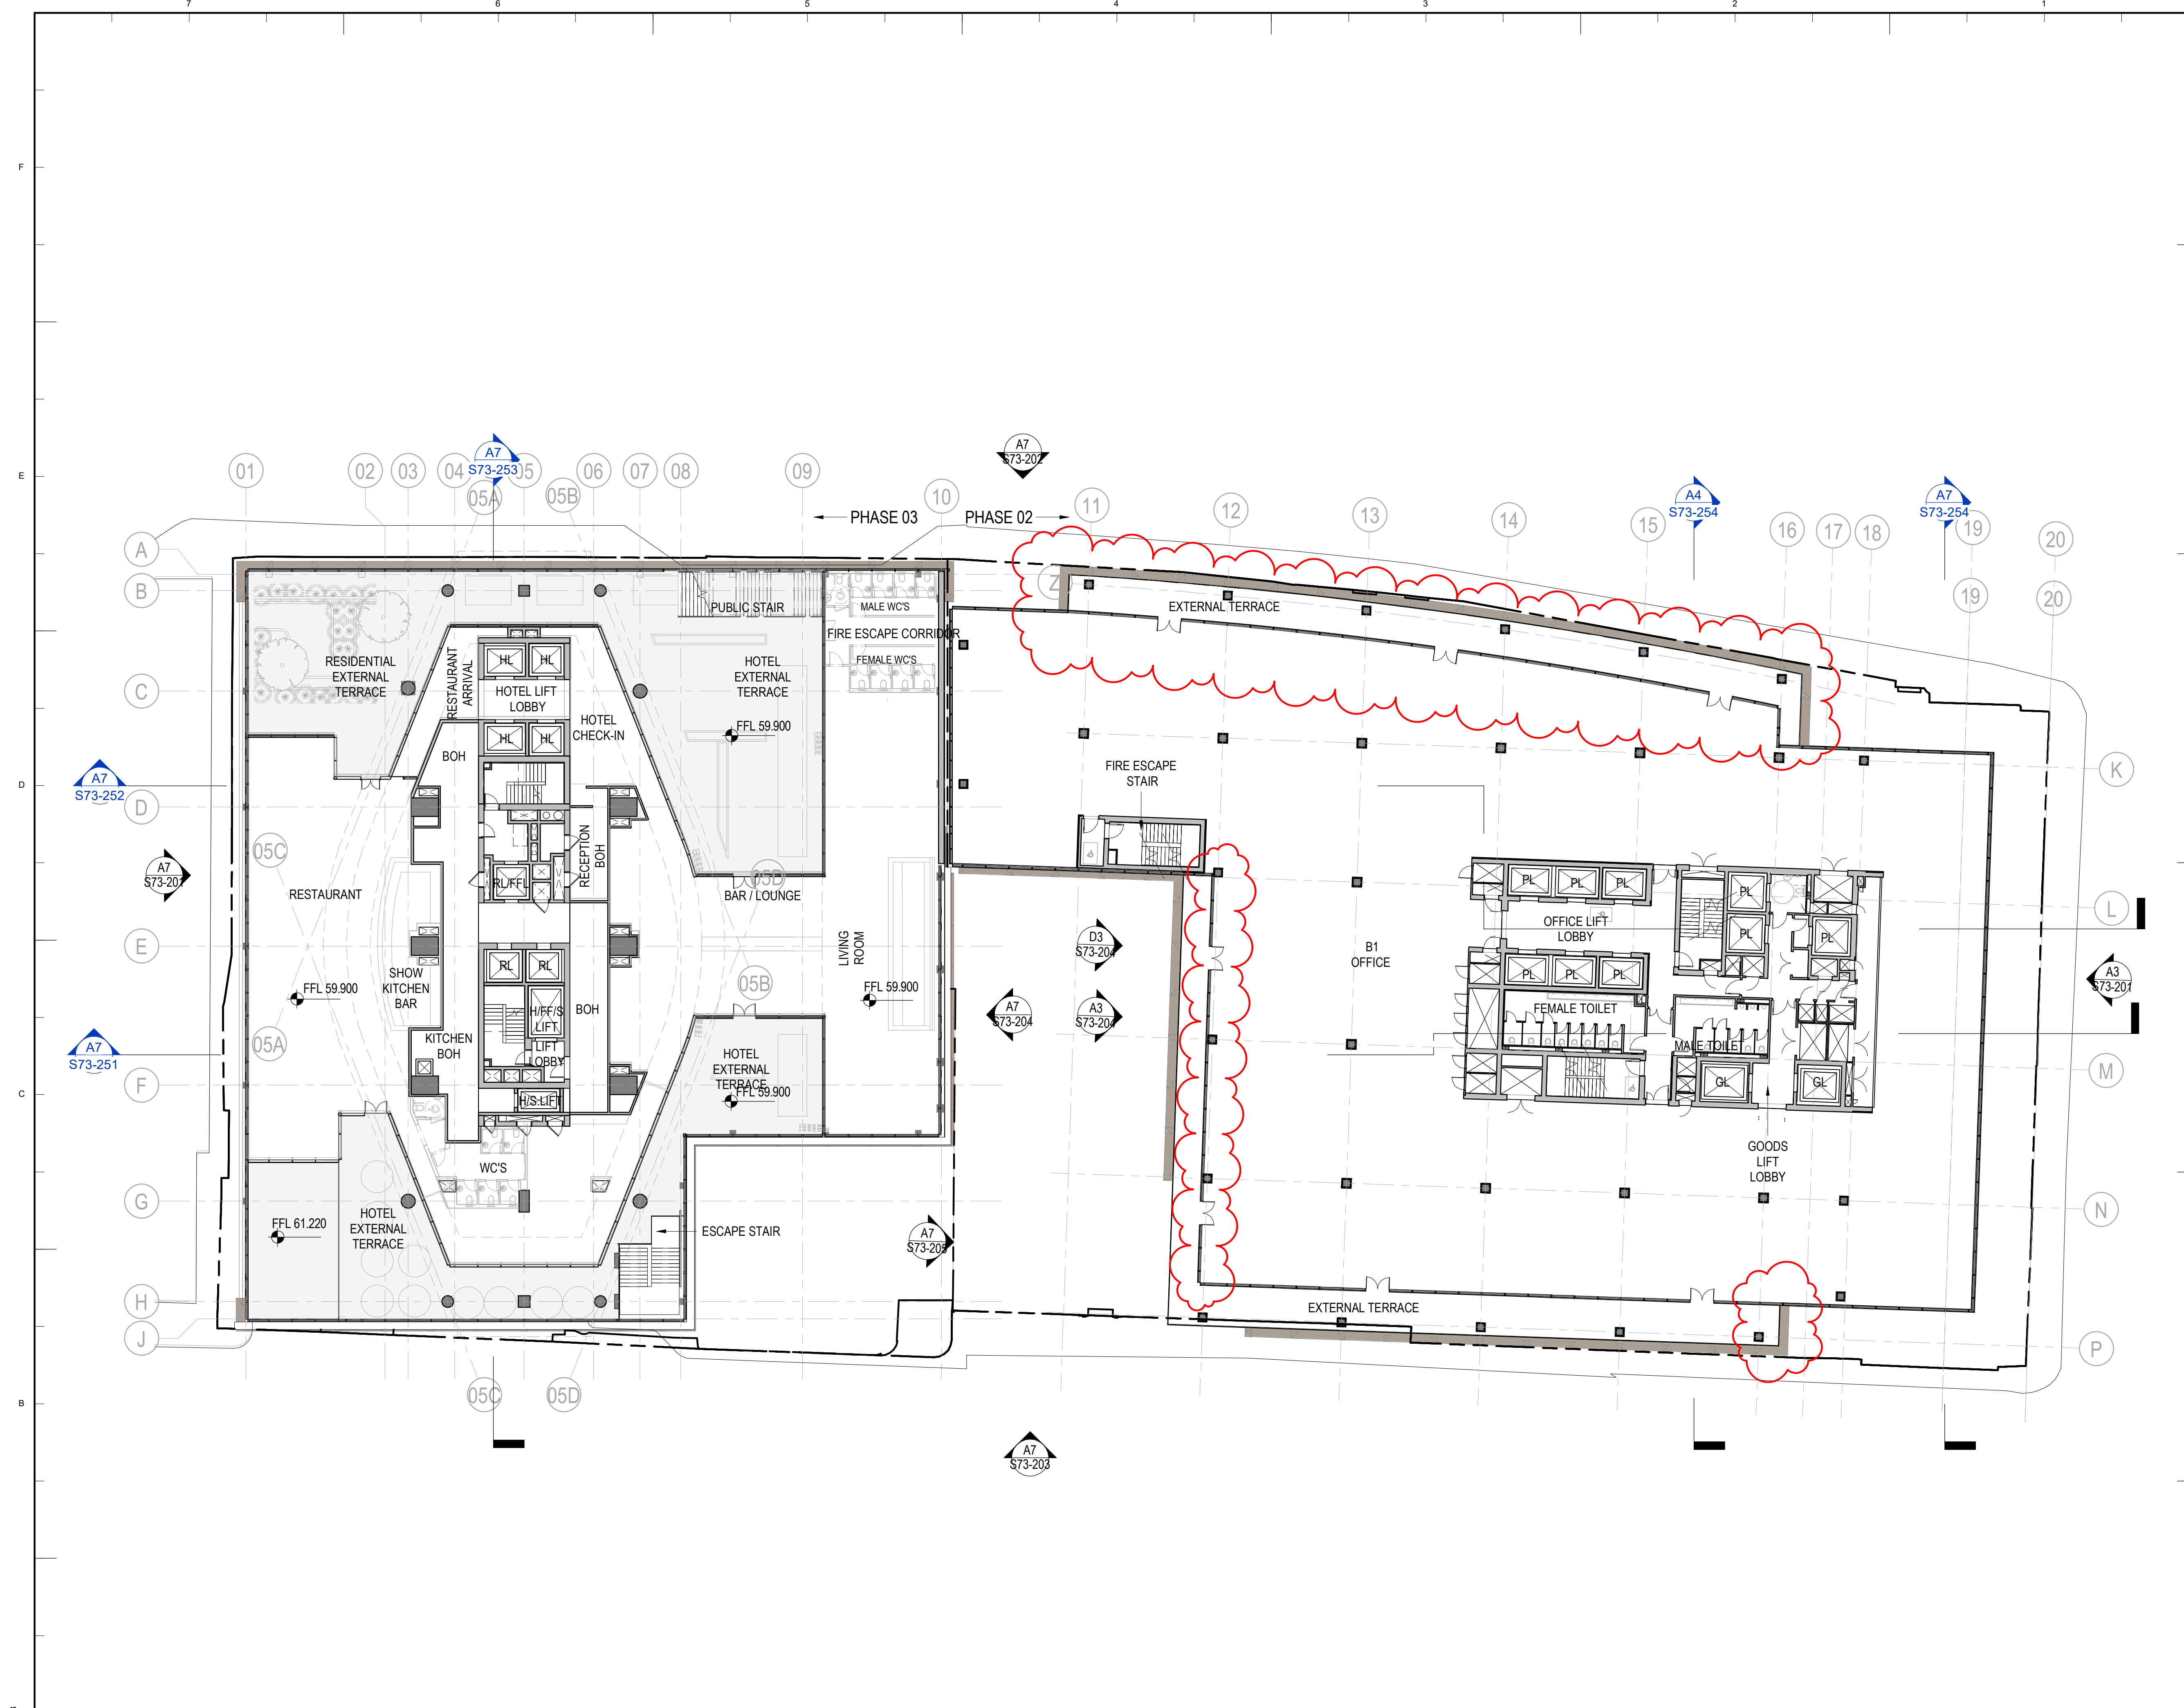

Key Plan

General Notes

P04	04/03/22	S96A Planning Update
P03	06/09/21	S73 Submission
P02	20/08/21	S73 Submission DRAFT
P01	15/11/19	S73 Submission
NO:	DATE:	ISSUE:

Status

FOR INFORMATION

Interior Designer	Synagogue Consultant	Design Consultant
ROWLER JAMES BRINDLEY	FDG	hodder+partners
Civil Engineer	GCurtins	
Services Engineer	HOARE LEA (H)	
Fire Engineer	DESIGN FIRE	
Client	ST!M	Landscape Designer
		p-10
Architect	SOM	Project Manager
	Skidmore, Owings & Merrill, Inc. The Broadgate Tower, 20 Primrose Street London EC2A 2EW, UK Tel: +44 (0)20 7798 1000 Fax: +44 (0)20 7798 1100	zerum

Project Name

ST. MICHAELS DEVELOPMENT,
MANCHESTER

Drawing Title

LEVEL 06 GA PLAN

Project No	Drawing No	Revision
0601	S73-109	P04
Scale @ A0	As indicated	

© COPYRIGHT SKIDMORE, OWINGS & MERRILL (EUROPE) LLP. 2021