


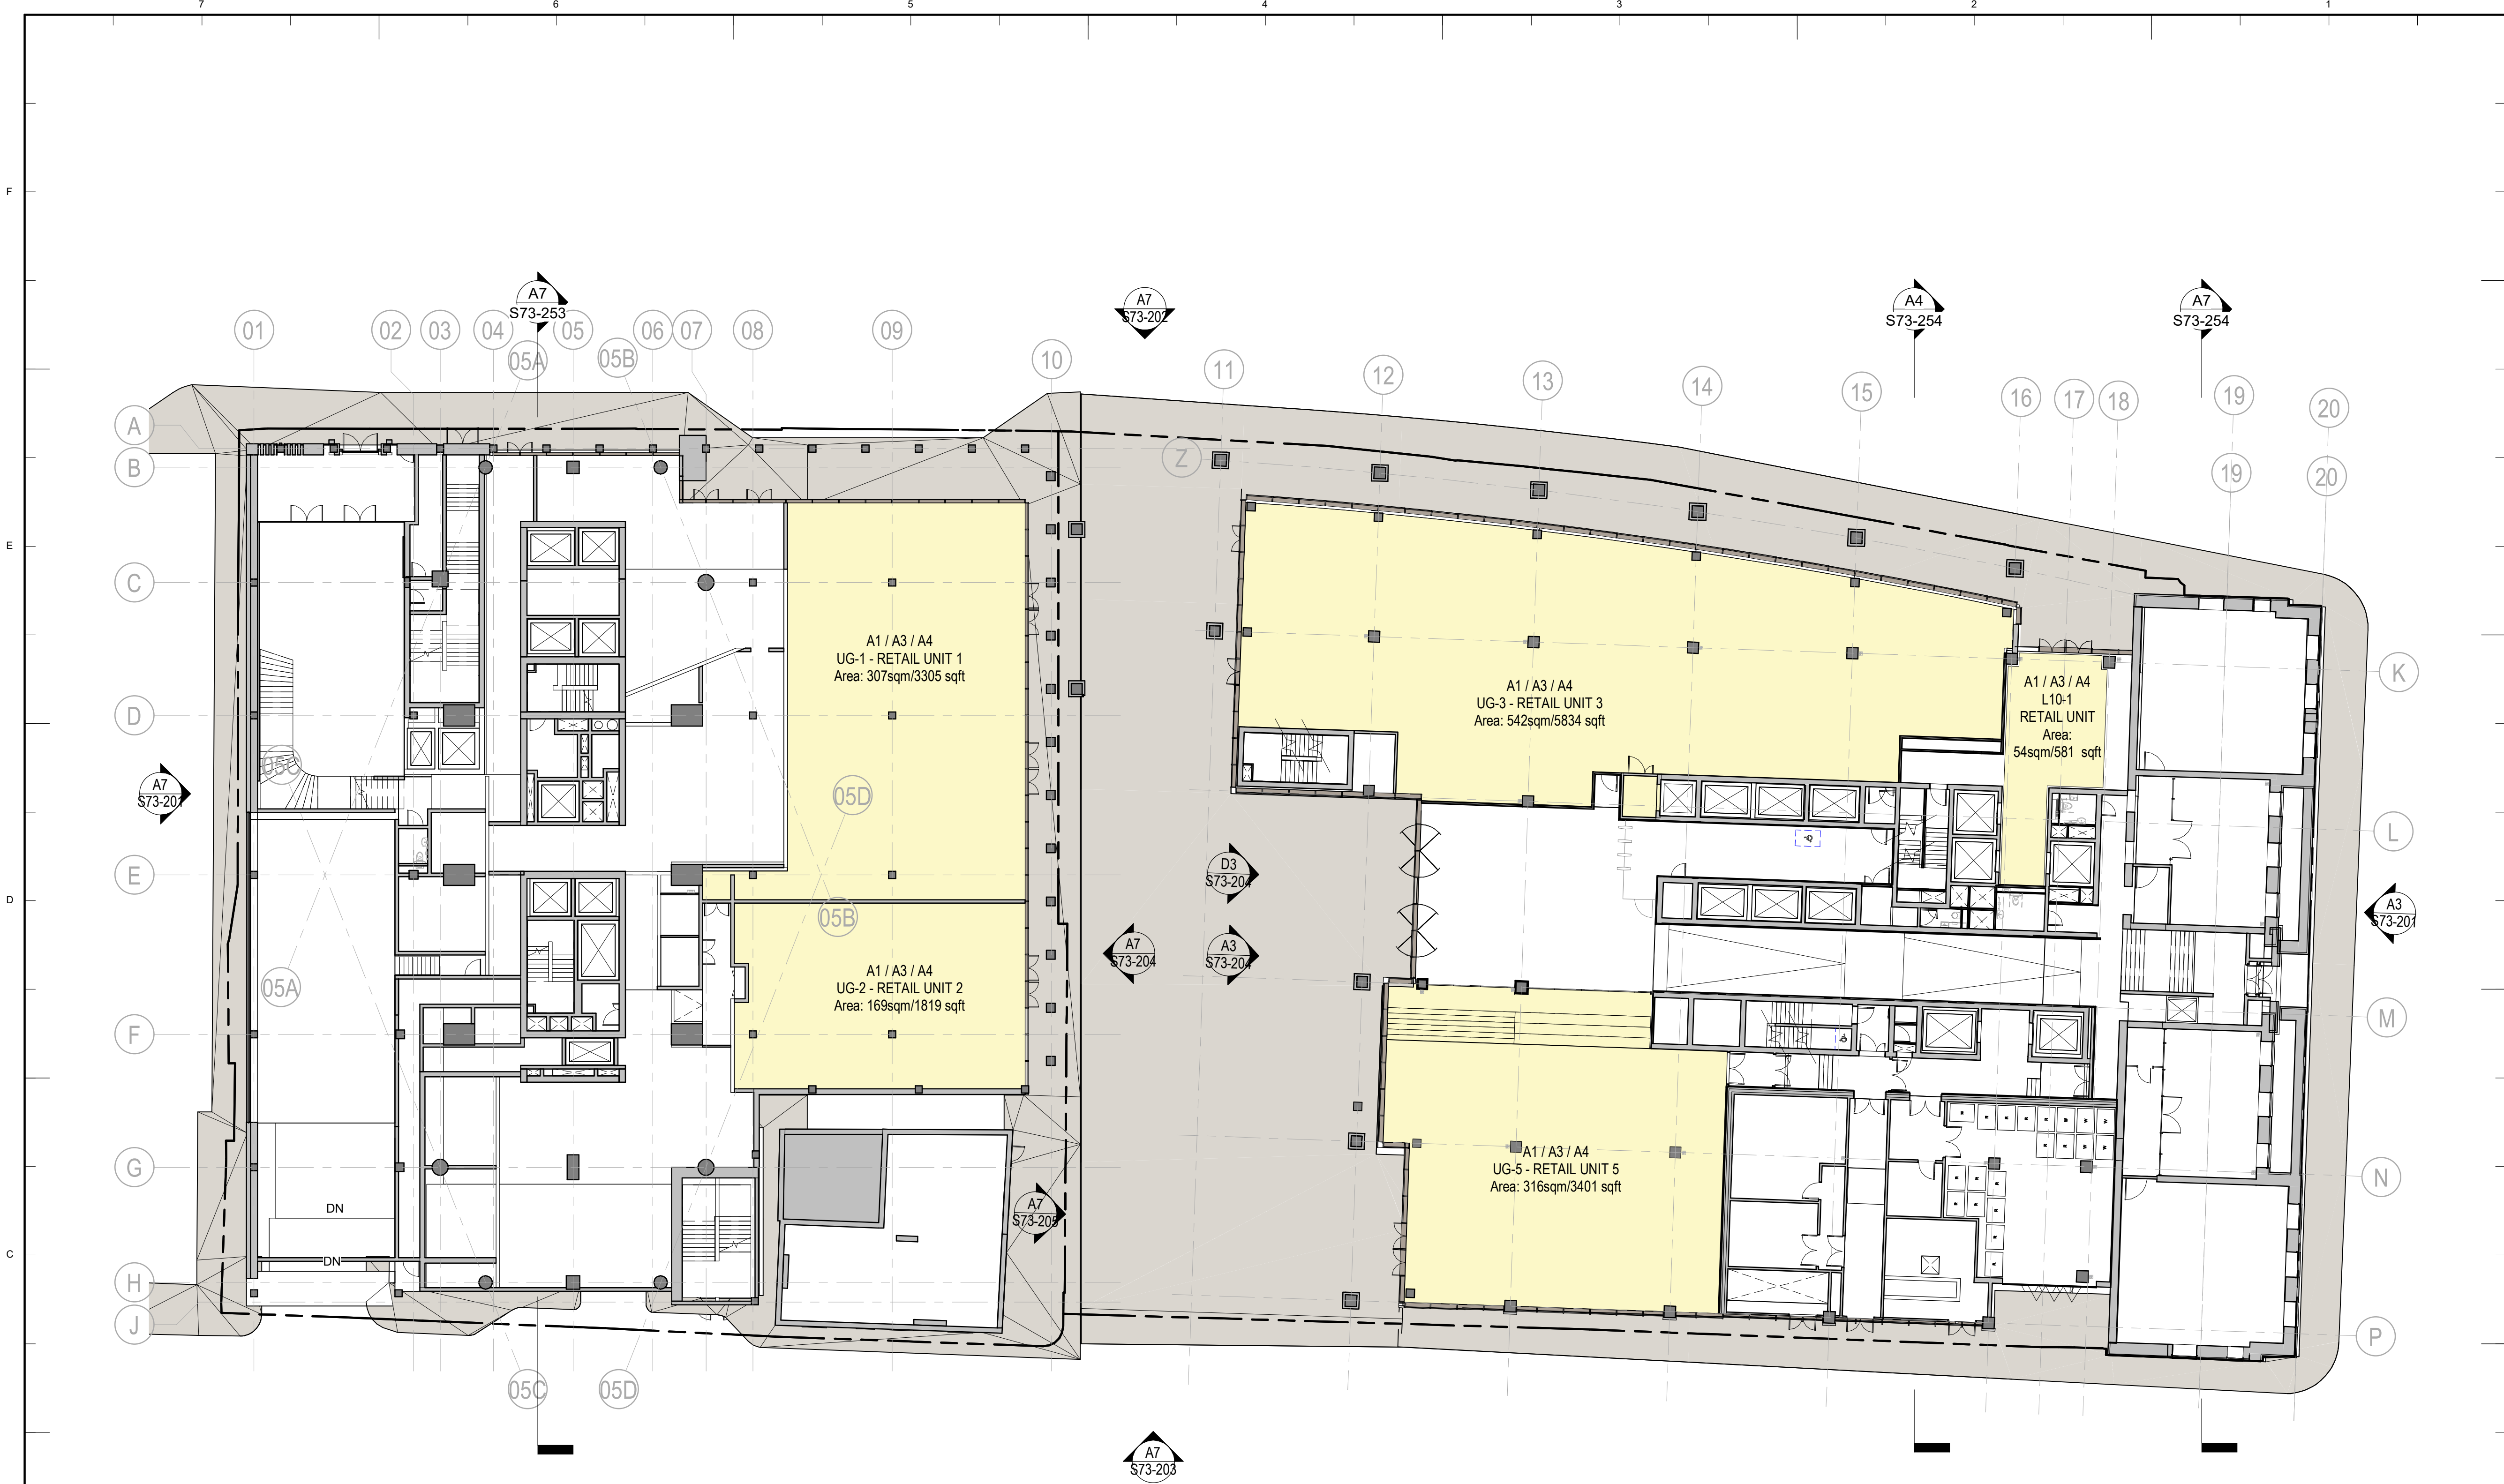

1 RETAIL PLAN - GROUND FLOOR
1 : 200

Unit Name	Unit Level	Unit Area (sqm)	Unit Area (sqft)	Use Class
UG-1	0UG	307sqm	3305 sqft	A1/A3/A4
UG-2	0UG	169sqm	1819 sqft	A1/A3/A4
UG-3	0UG	542sqm	5834 sqft	A1/A3/A4
UG-5	0UG	316sqm	3401 sqft	A1/A3/A4
L10-1 (Entrance Lobby)	0UG	54sqm	581 sqft	A1/A3/A4
L10-1	L10	922sqm	9924 sqft	A1/A3/A4
L10-1 (Exterior Area - Grey)	L10	704sqm	7577 sqft	A1/A3/A4

RETAIL AREA SCHEDULE

Key Plan

General Notes

P01	18/03/22	S96A - Retail Update
NO:	DATE:	ISSUE:

FOR INFORMATION

Interior Designer
BOWLER JAMES BRINDLEY

Synagogue Consultant
FDG
fortharless design group

Design Consultant
hodder+partners

Civil Engineer
Curtins

Services Engineer
HOARE LEA (H)

Fire Engineer
DESIGN FIRE CONSULTANTS

Client
S!M

Landscape Designer
p-1e

Project Manager
zerum

Architect
SOM
Skidmore, Owings & Merrill, Inc.
The Broadgate Tower, 20 Primrose Street
London EC2A 2EW, UK
Tel: +44 (0)20 7798 1000 Fax: +44 (0)20 7798 1100

Project Name
ST. MICHAELS DEVELOPMENT,
MANCHESTER

Drawing Title
Retail Unit Plan - Level 0UG

Project No	Drawing No	Revision
0601	S73-500	P01
Scale @ A0	1 : 200	

© COPYRIGHT SKIDMORE, OWINGS & MERRILL (EUROPE) LLP. 2021