



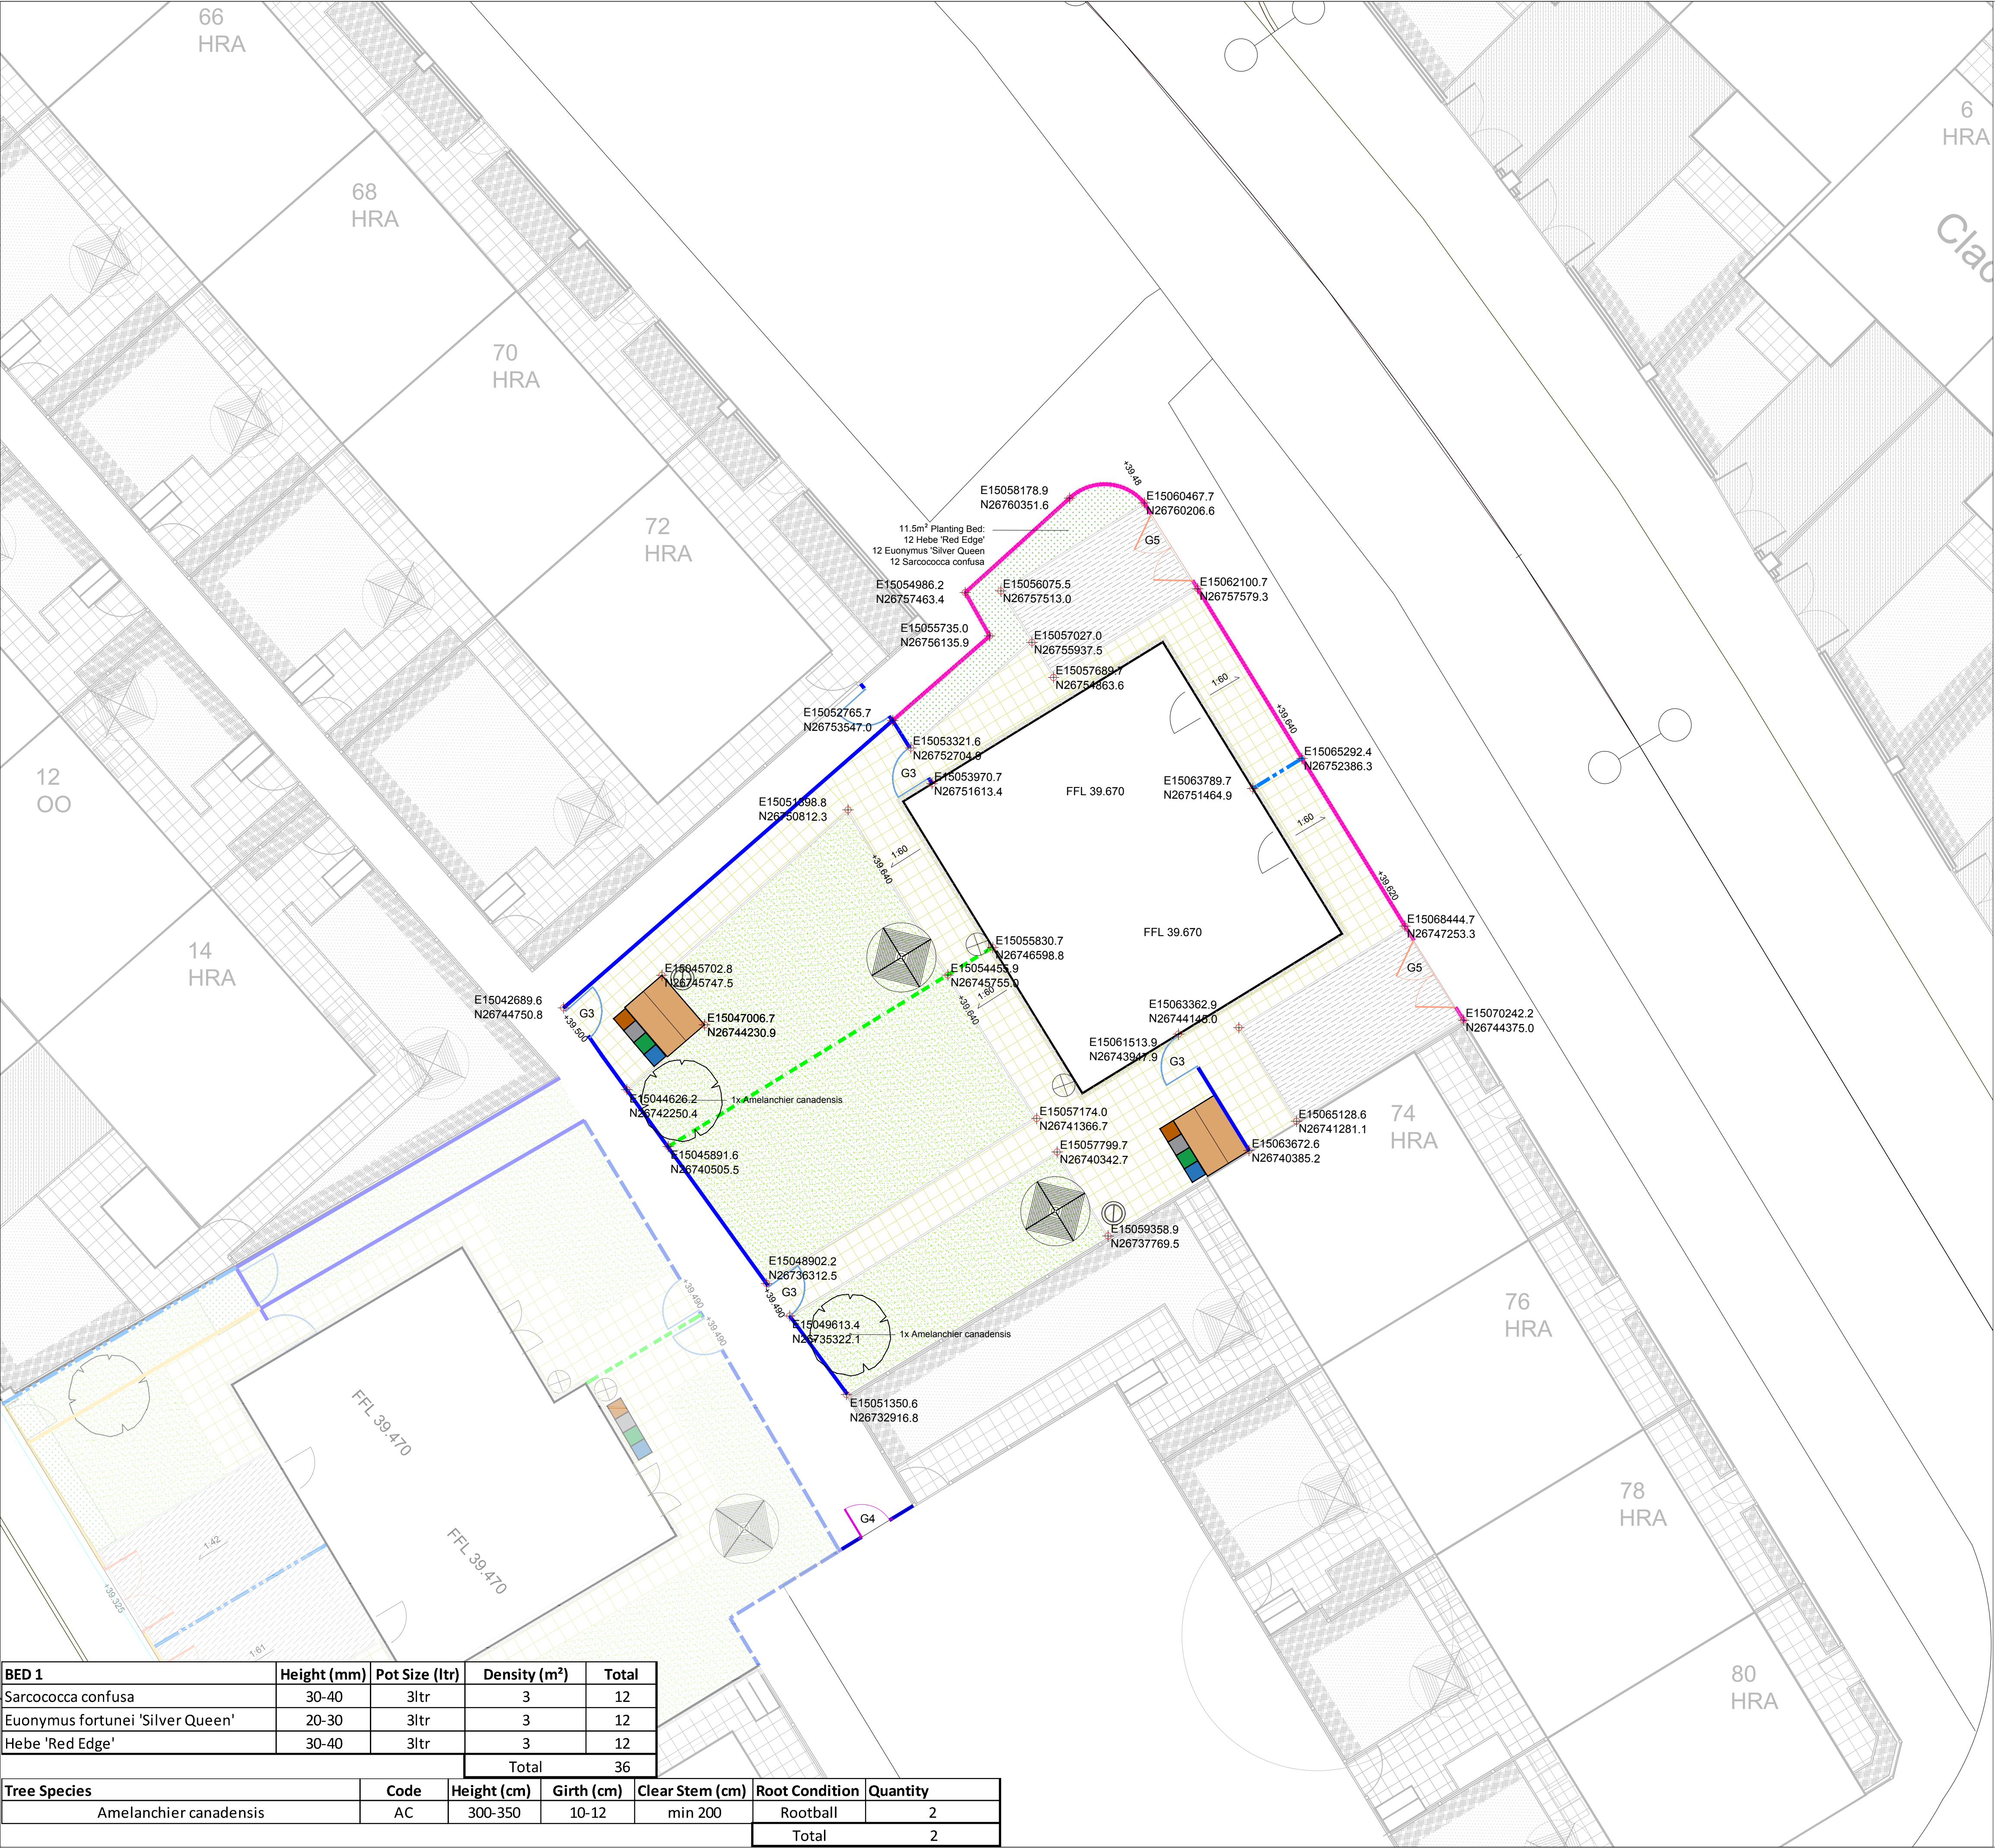

- Seeded Lawn
Germinal seed mix - Family Lawn Seed
see Q30 for details
- Planting Beds
450mm deep soil beds
See Q31 and Planting spec for details
- Concrete Paving Slab
400x400x50mm
As Per Q25
- 150mm Wide Gravel Strip Around Properties
- Front Boundary
Metal Railing and Conservation Kerb 1m High
- Front Property Divide
Timber Fence 1m
- Rear Property Divide
Timber Fence 1.8m
- Rear Boundary
Timber Fence with Trellis 1.8m
- G4 - 1250mm Pedestrian Security Gate
Single Leaf Metal 1.8m High
- G3 - Pedestrian Gate
Single Leaf Timber 1.8m High
- G5 - Vehicular Gate
Wide Double Leaf Metal 1.0m High
- PCC Pin Kerb
150x50x915mm kerb
- Rotary Washing Line
- Cycle/tool shed
- Compost Bin
- Water Butt
- Wheellie Bins

Do not scale from this drawing.
All dimensions should be checked on site.
Refer to architects for further information.

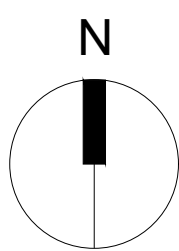

BED 1	Height (mm)	Pot Size (ltr)	Density (m²)	Total
Sarcococca confusa	30-40	3ltr	3	12
Euonymus fortunei 'Silver Queen'	20-30	3ltr	3	12
Hebe 'Red Edge'	30-40	3ltr	3	12
Total			36	

Tree Species	Code	Height (cm)	Girth (cm)	Clear Stem (cm)	Root Condition	Quantity
Amelanchier canadensis	AC	300-350	10-12	min 200	Rootball	2
Total						2

00

20.08.20

Rev

Date

First Issue

Detail

LB

JPF

WGC

Made

Chk'd

App'd

☐ PLANNING

☐ DRAFT

☒ FOR COMMENT

☐ TENDER

☐ CONSTRUCTION

Client:

GallifordTry

Project:

Galliford Try Brunswick PFI

Title:

Phase AE

Design:

LB

Drawn:

LB

Chk'd:

JPF

App'd:

WGC

Sheet Size - A1

(594mm x 841mm)

Date:

20/08/2020

Scale:

1:100

GILLESPIES

GILLESPIES LLP

Westgate House

44 Hale Road

Hale

Cheshire

WA14 2EX

T: 0161 928 7715

F: 0161 927 7680

E: admin.manchester@gillespies.co.uk

File Location

R:\M4976 Brunswick PB Stage\DRAWINGS\LAYOUTS

No.

M4976-188

Rev:

00