


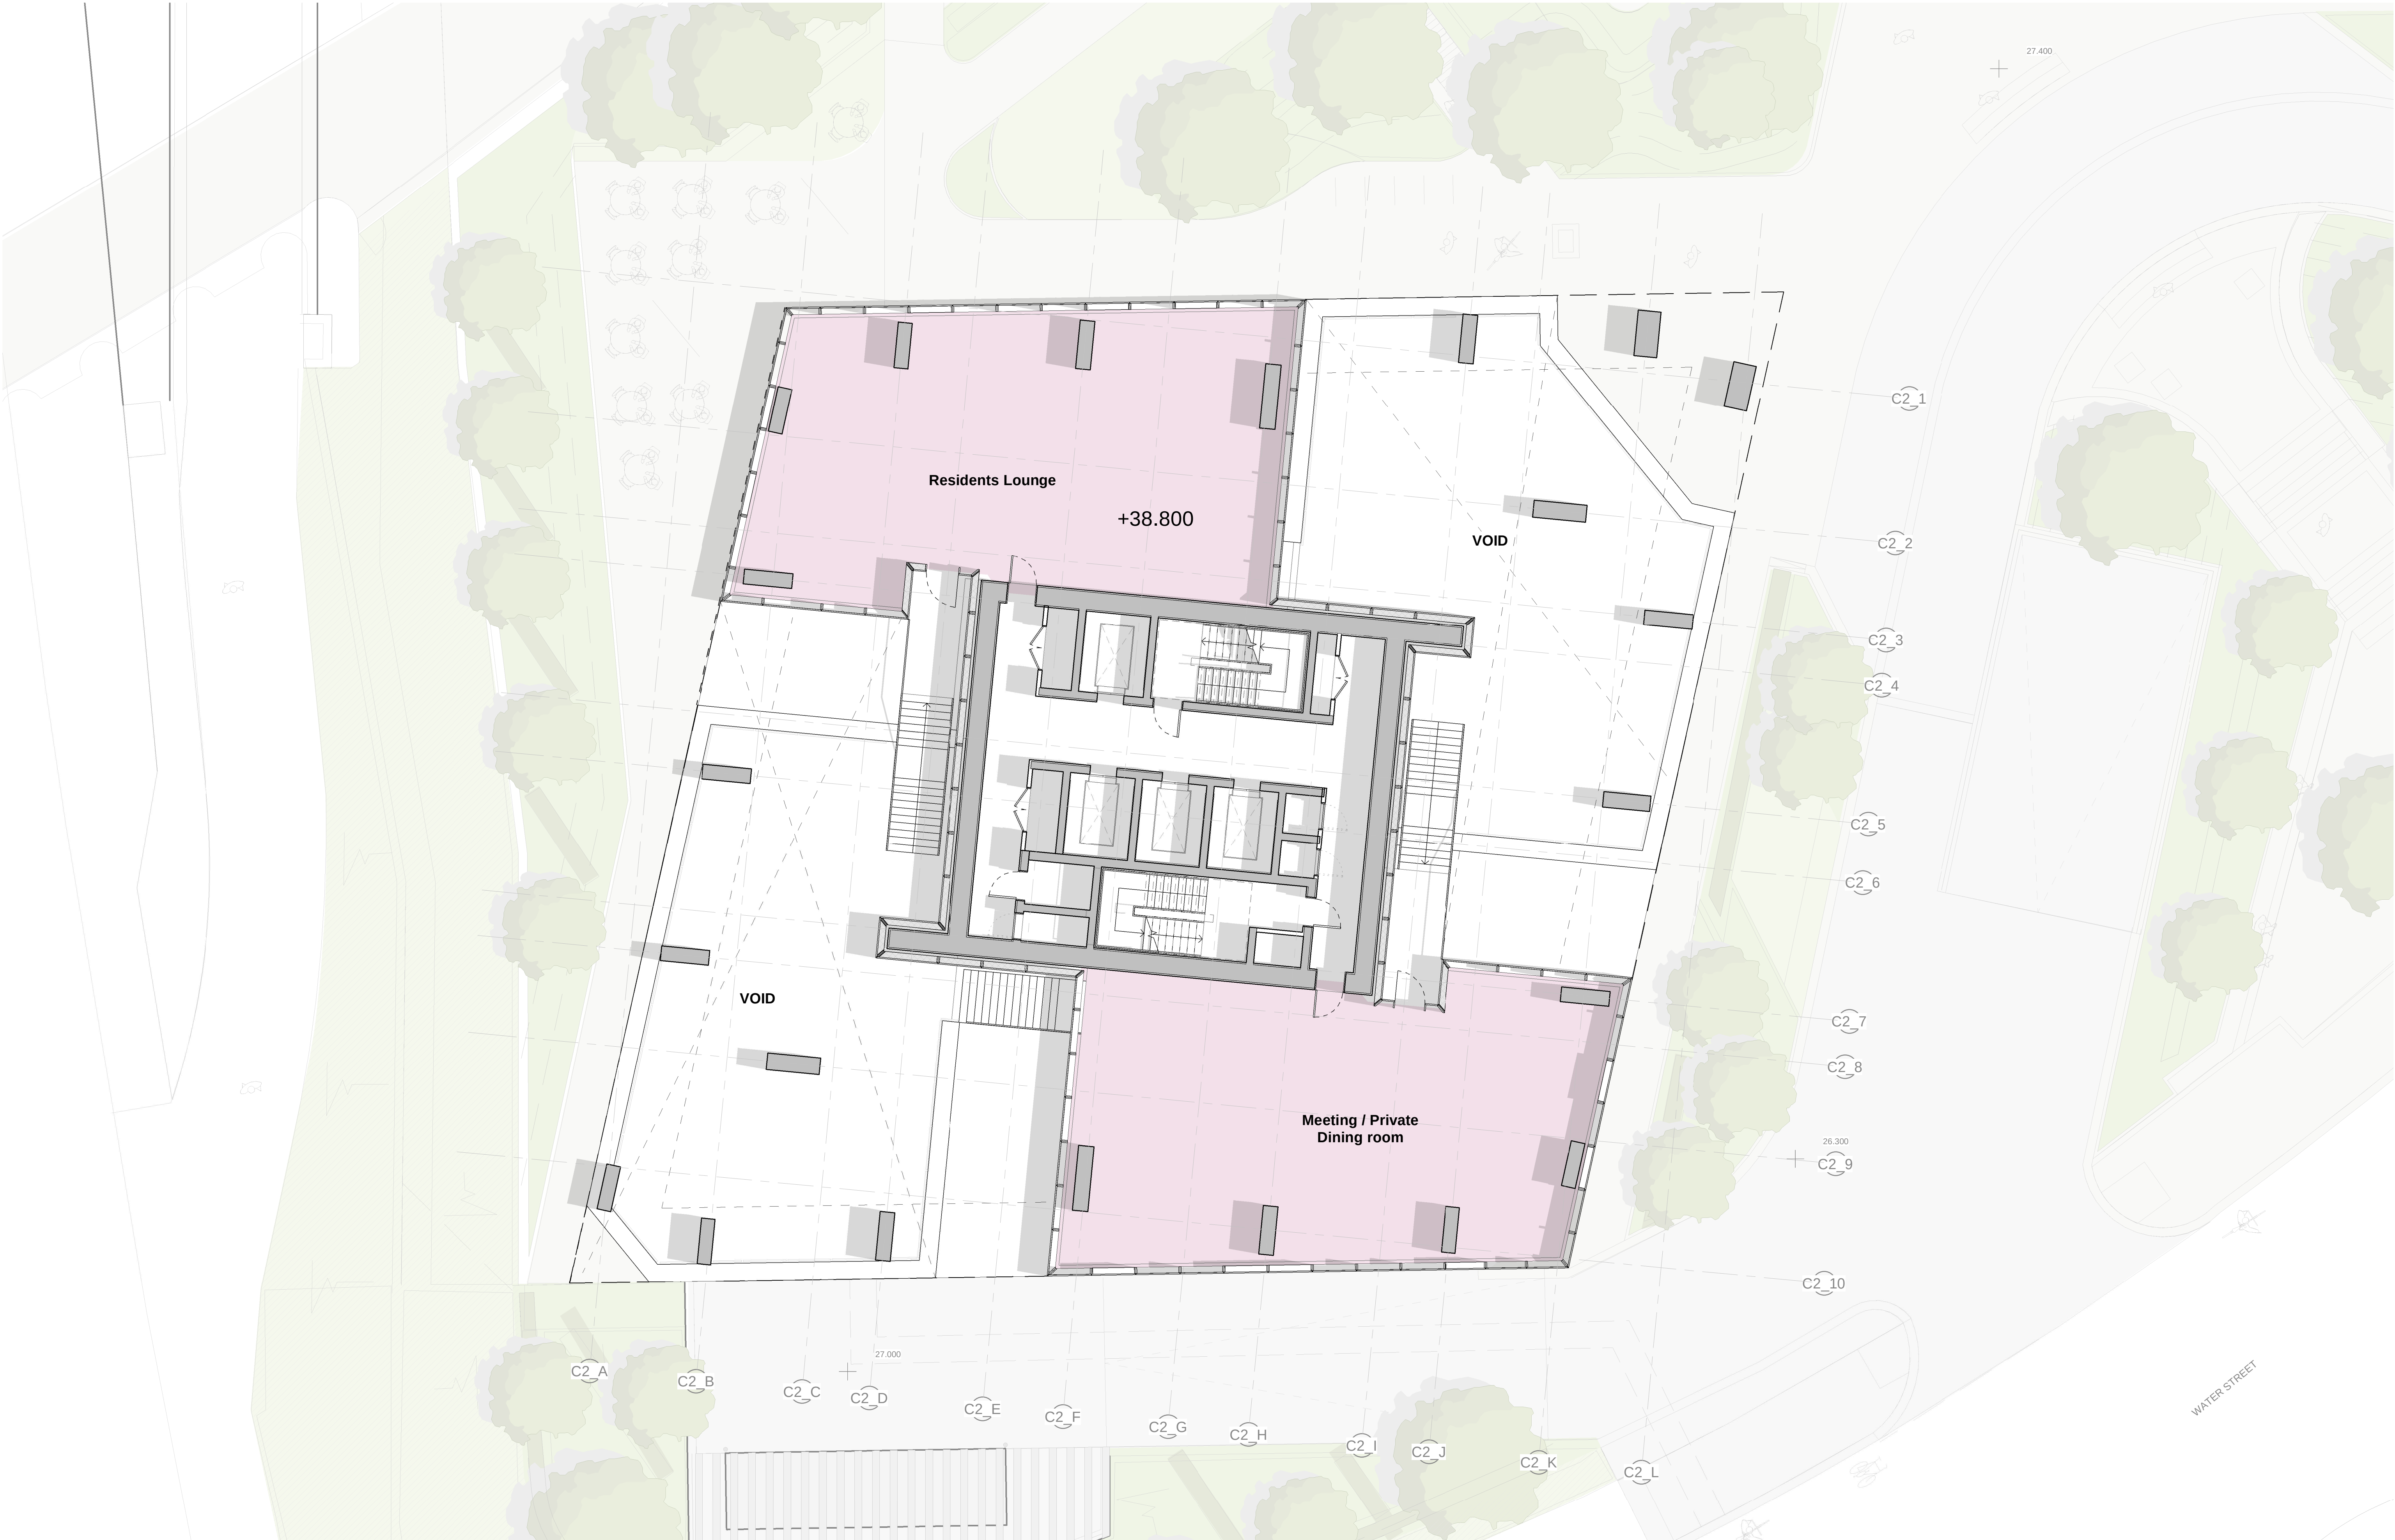

This drawing is copyright.
Do not scale off dimensions.

All dimensions to be checked on
site by contractor.

Contractor to report any dimensional
discrepancies, errors or omissions
prior to commencing on site.

	Residential FOH		Refuse
	Commercial		Amenity
	Staff		Terrace
	BOH		

C1

C2

D1

D2

NORTH

Rev	Date	Description
P01	2021-10-29	Planning Issue

Project Title
**Trinity Islands
Trinity Way
Manchester**

Status
Planning Issue

Drawing Title Site C Building 2 General Arrangement Level 03 Plan	
Project No 10364	Scale 1 : 100@ A1
Revision P01	

simpsonhaugh

Manchester
+44 (0)161 835 2345

London
+44 (0)20 7549 4000