
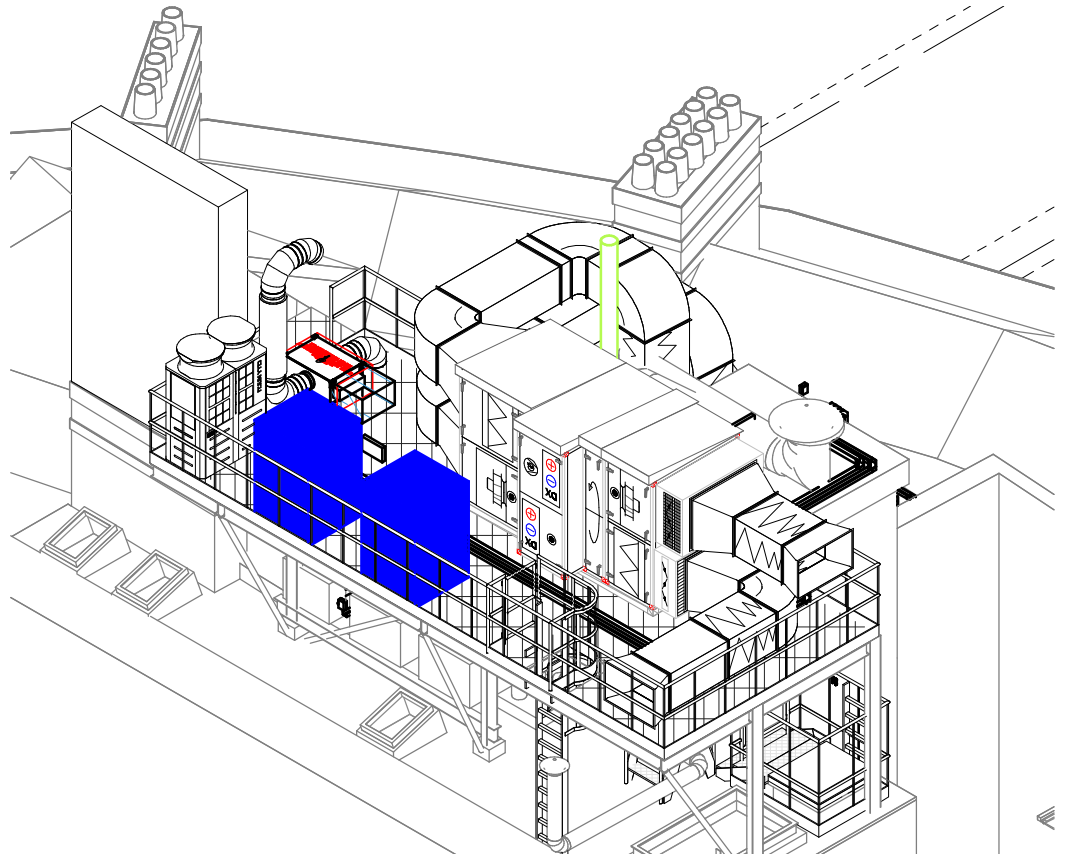
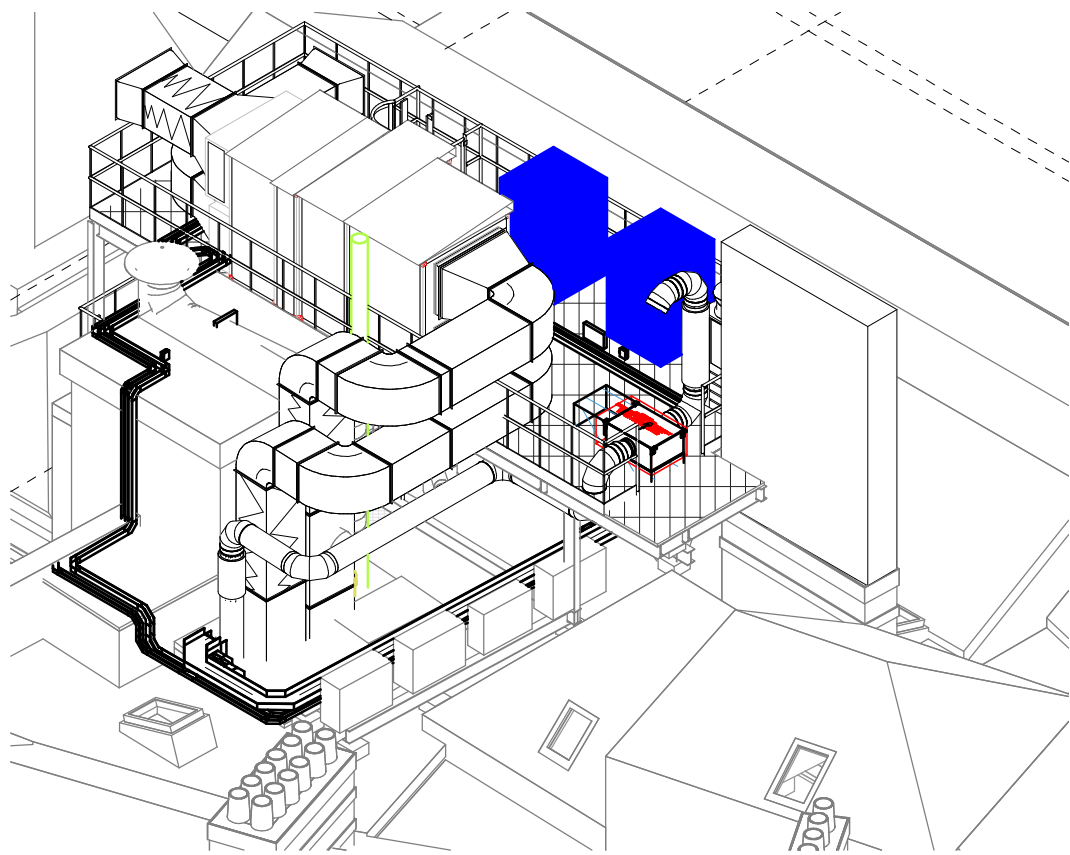


THIS DRAWING IS THE PROPERTY OF FG MECHANICAL SERVICES LTD. AND MAY ONLY BE USED WITH THEIR WRITTEN APPROVAL.
DO NOT SCALE FROM THIS DRAWING.
GENERAL NOTES:
THIS DRAWING TO BE READ IN CONJUNCTION WITH ALL OTHER RELEVANT DRAWINGS AND SPECIFICATIONS
ALL DIMENSIONS ARE IN MILLIMETRES UNLESS OTHERWISE STATED.
THE CONTRACTOR SHALL BE RESPONSIBLE FOR THE PRODUCTION OF FABRICATION AND INSTALLATION DRAWINGS, SHALL BE FAMILIAR WITH OTHER WORKS PACKAGES WHICH DIRECTLY INTERFACE WITH HIS PACKAGE AND COORDINATE WITH THE FABRICATION AND INSTALLATION DRAWINGS ACCORDINGLY.
THE CONTRACTOR SHALL BE RESPONSIBLE FOR THE DESIGN, SUPPLY AND INSTALLATION OF SUPPORTS, BRACKETING SYSTEMS, AND SECONDARY STEELWORK SUPPORTS REQUIRED FOR THIS WORKS PACKAGE, UNLESS OTHERWISE STATED.
SHOULD ANY DISCREPANCIES BE APPARENT IN THIS DRAWING, THE ENGINEER SHALL BE MADE AWARE OF THIS FOR FURTHER ACTION.

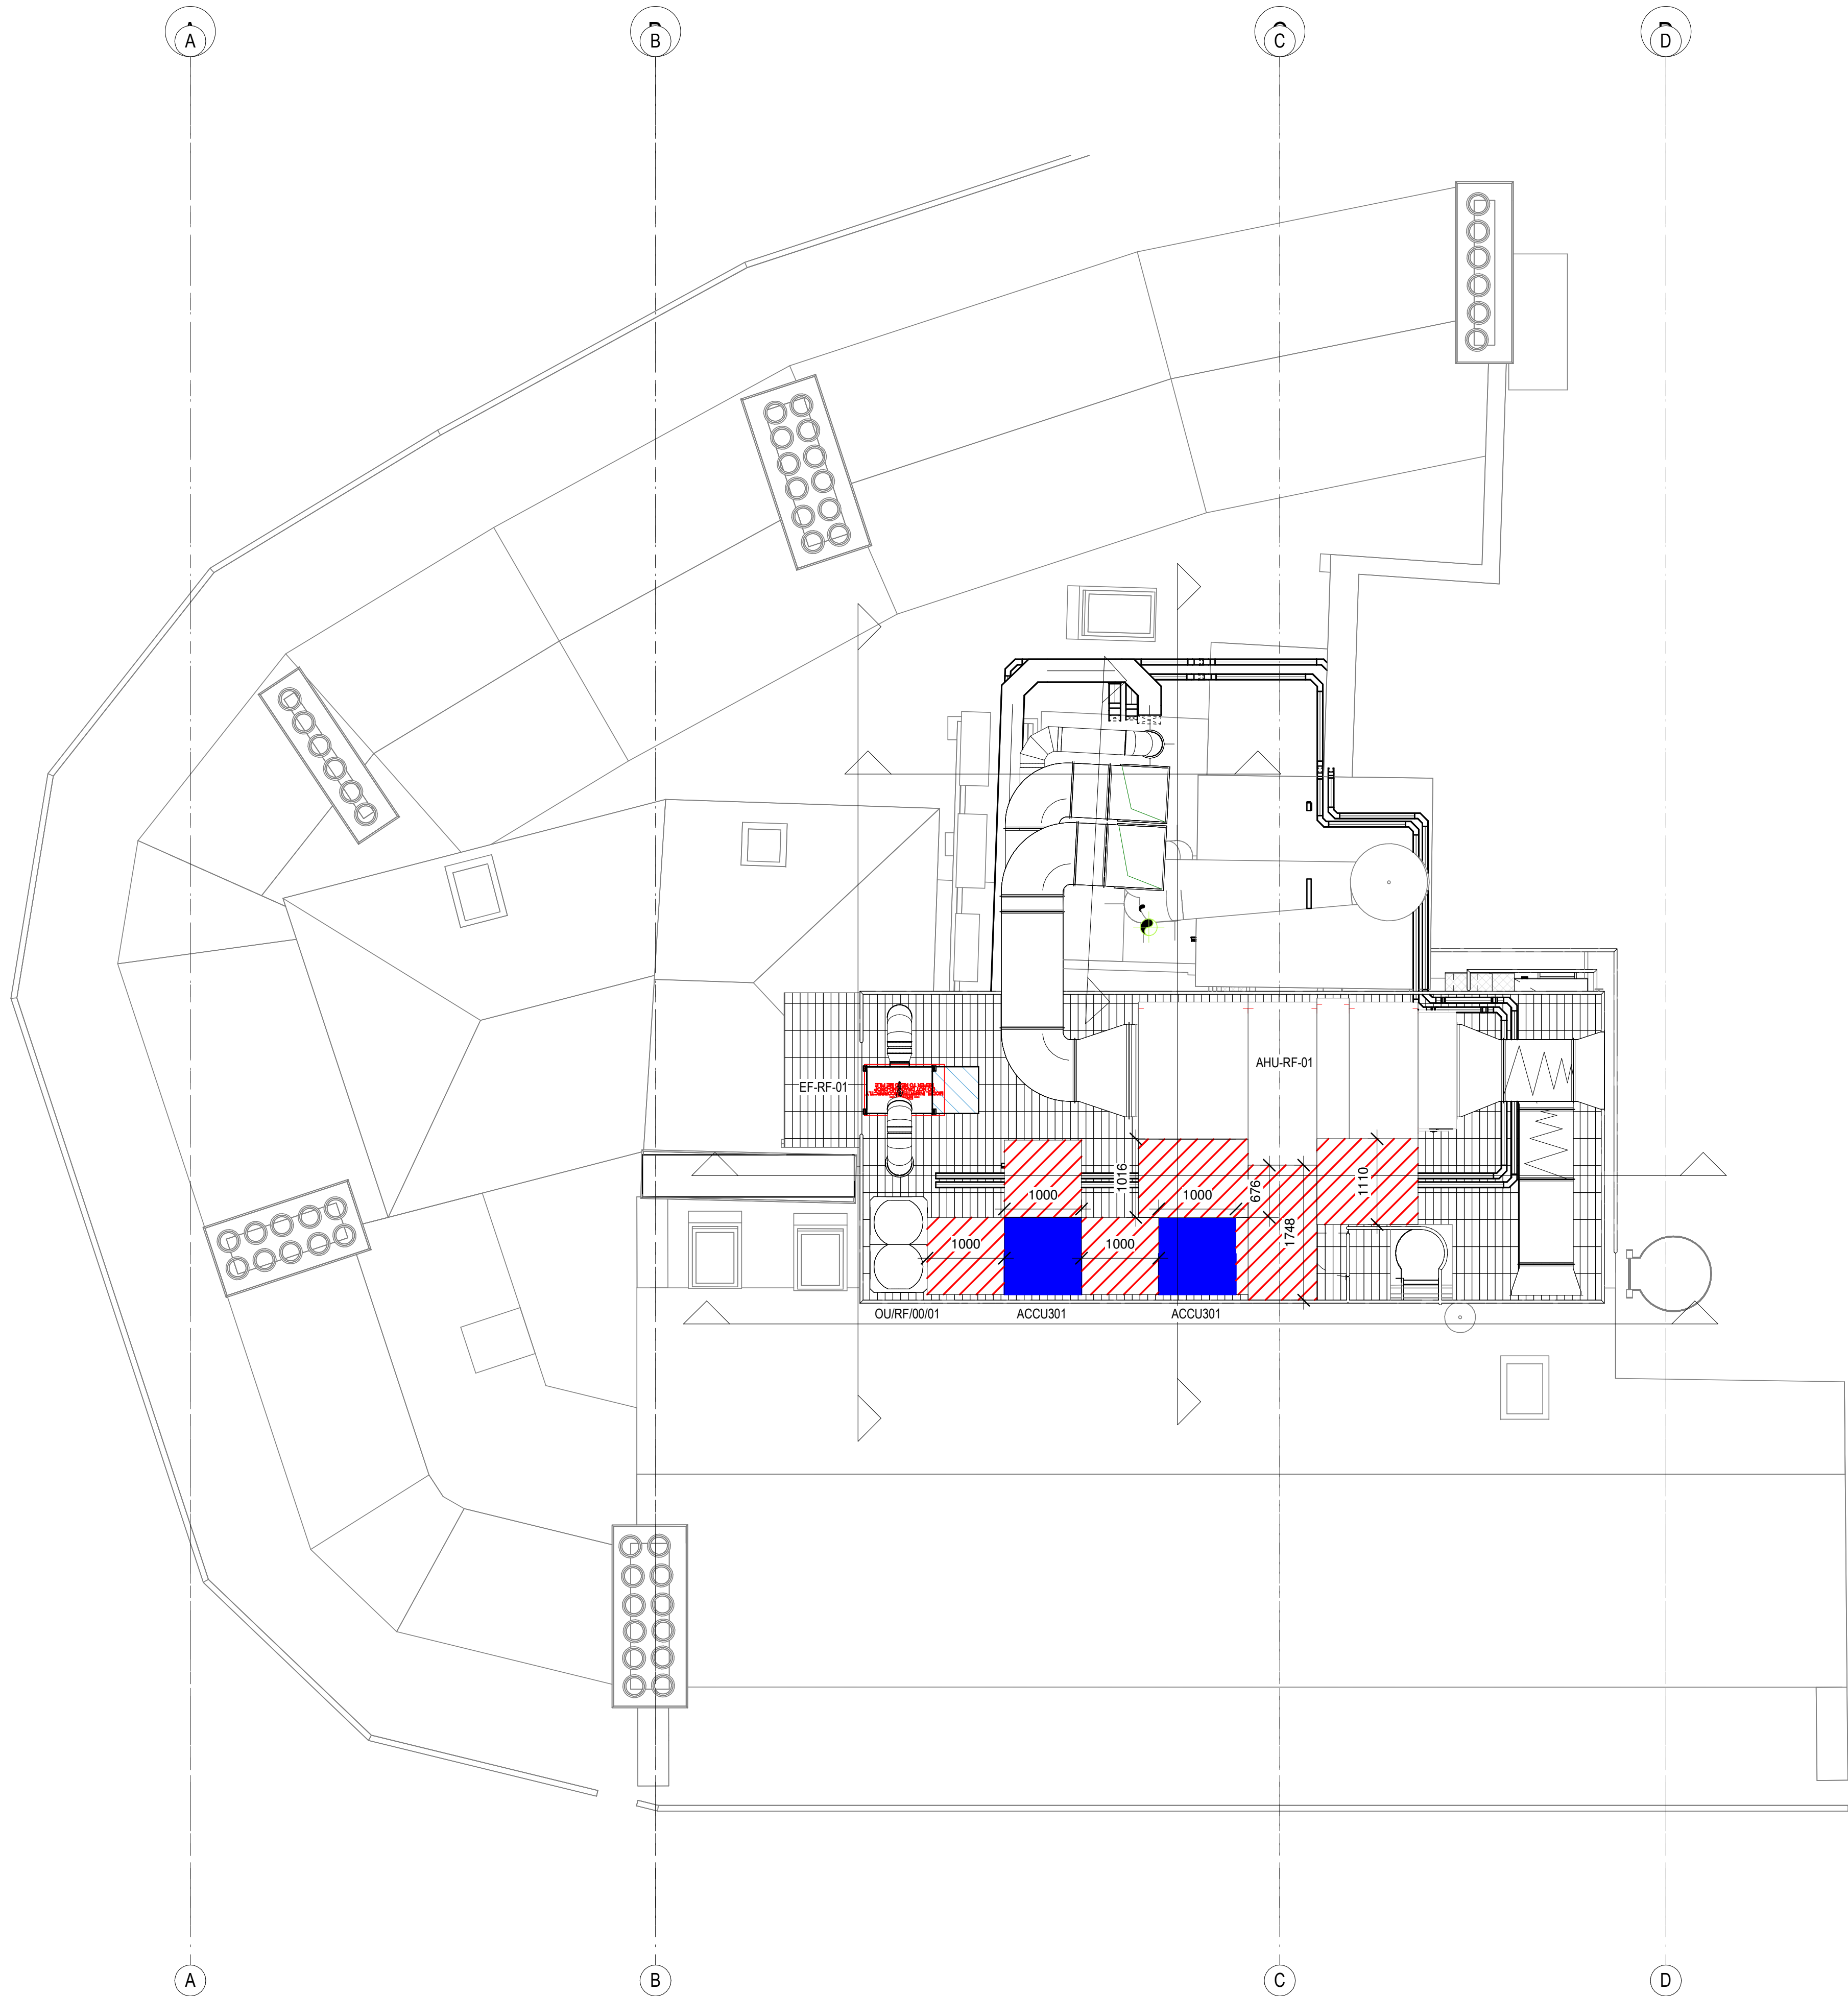

A	ACCESS HATCH REQUIREMENTS ADDED	23/06/21	CG	MMG
REV	DESCRIPTION	DATE	BY	CHKD
REVISION SCHEDULE				
STATUS				
ISSUED FOR APPROVAL				
PROJECT TITLE				
SPA @ KSTH, MANCHESTER				
DRAWING TITLE				
ROOF TOP PLANT DECK LAYOUT				
DRAWING NUMBER		REV	SIZE	SCALE
THG-FGM-BS-RF-DR-ME-500001		A	A1	1:50
DRAWN BY	DATE	CHECKED BY	DATE	
CG	14/06/21	MMG	14/06/21	