


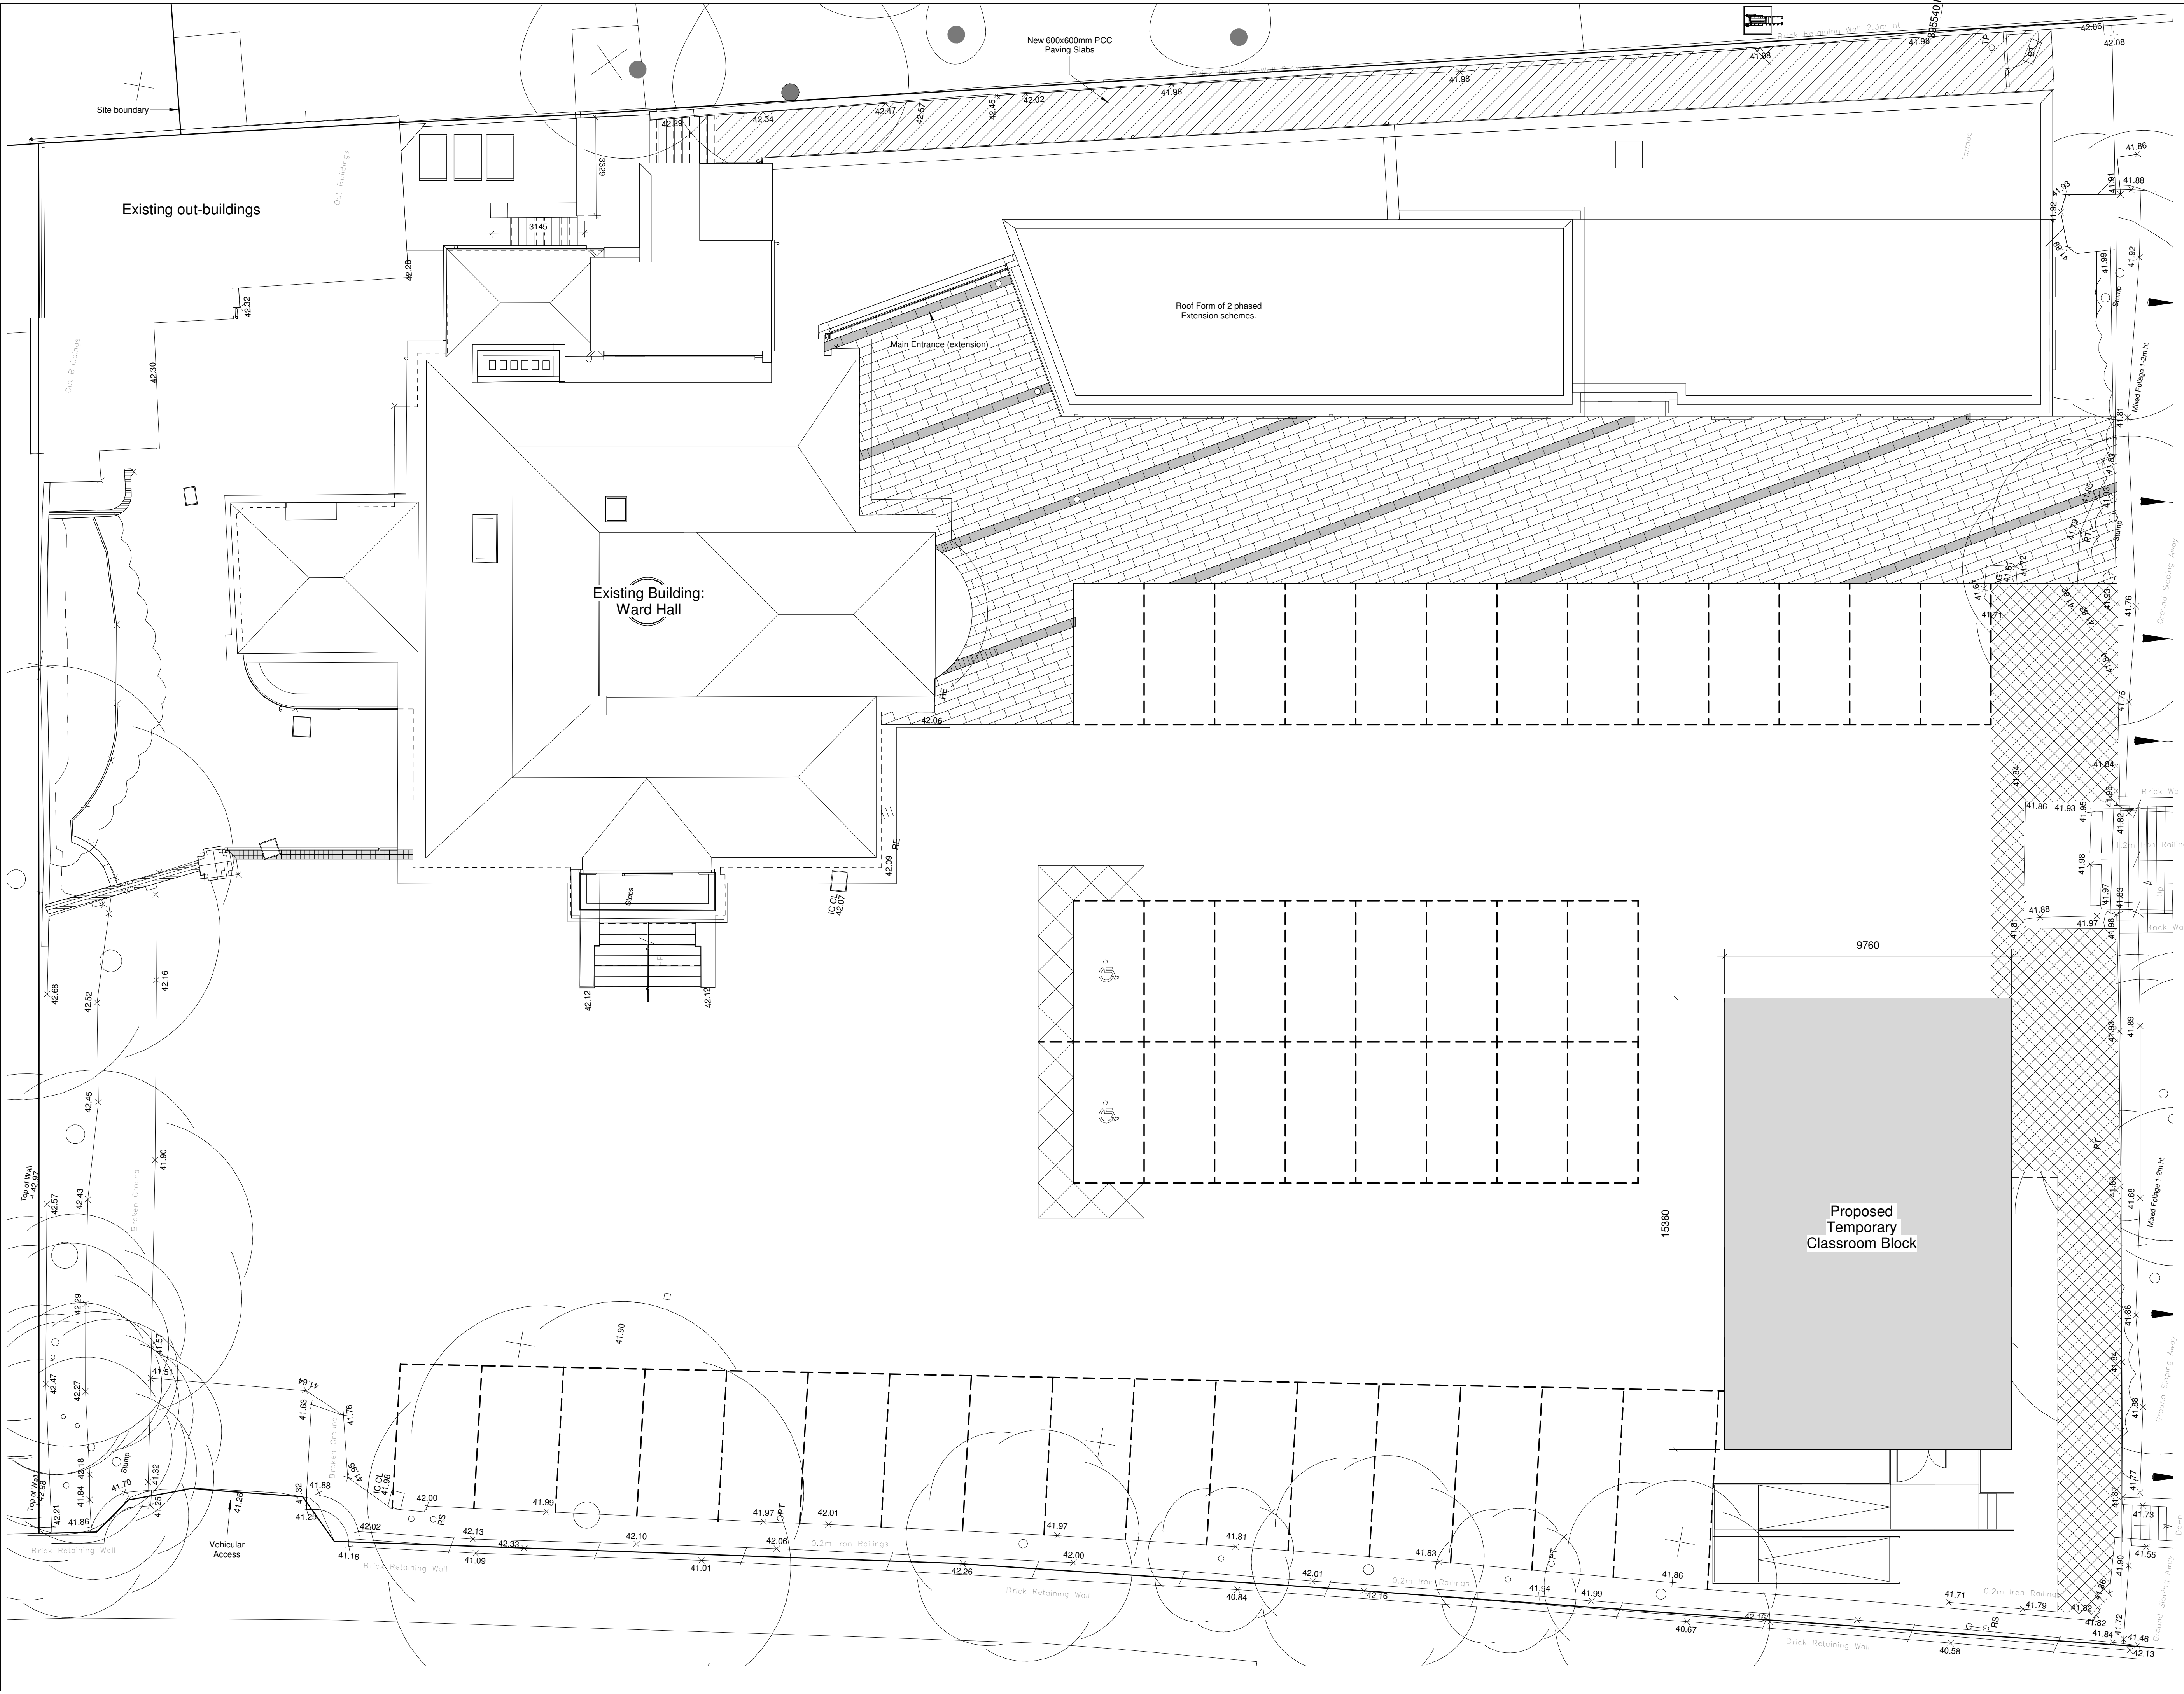

Notes

The Contractor is to check all dimensions and conditions on site before commencing. Do not scale from this drawing.

This drawing remains the copyright of POZZONI LLP.
Scale Bars TO BE USED ONLY AS GUIDANCE

1:100	mm	1000	2000	3000	4000	5000
1:200	mm	1000	2000	3000	4000	5000
1:500	m	10	20	30	40	50
1:1250	m	10	20	30	40	50

KEYPLAN

Rev	Description	By	Date
1	Xaverian College		
2	Ward Hall: Temporary Classrooms		
3	Proposed Site Plan (Temporary Classrooms)		
4	P3923 SK003		
5	02/10/22	1 : 100	@ A1
6	ATW	Author	Approver
7	Feasibility	Tender	Construction
8	Design	Contract	As Built

pozzoni

London House
115 Golden Lane
London
EC1Y 0TJ

Woodville House
2 Woodville Road
Altrincham
WA14 2FH

+44 202 787 0079
architects@pozzoni.co.uk

+44 161 928 7848
www.pozzoni.co.uk

This drawing was created using AutoCAD Revit
POZZONI BIM
models powered by
Contract as for details

Validated server\data/Staff/CSP/P3923 - Ward Hall Phase 2 - Central - Construction 2016.rvt
22/02/2022 14:13:41