


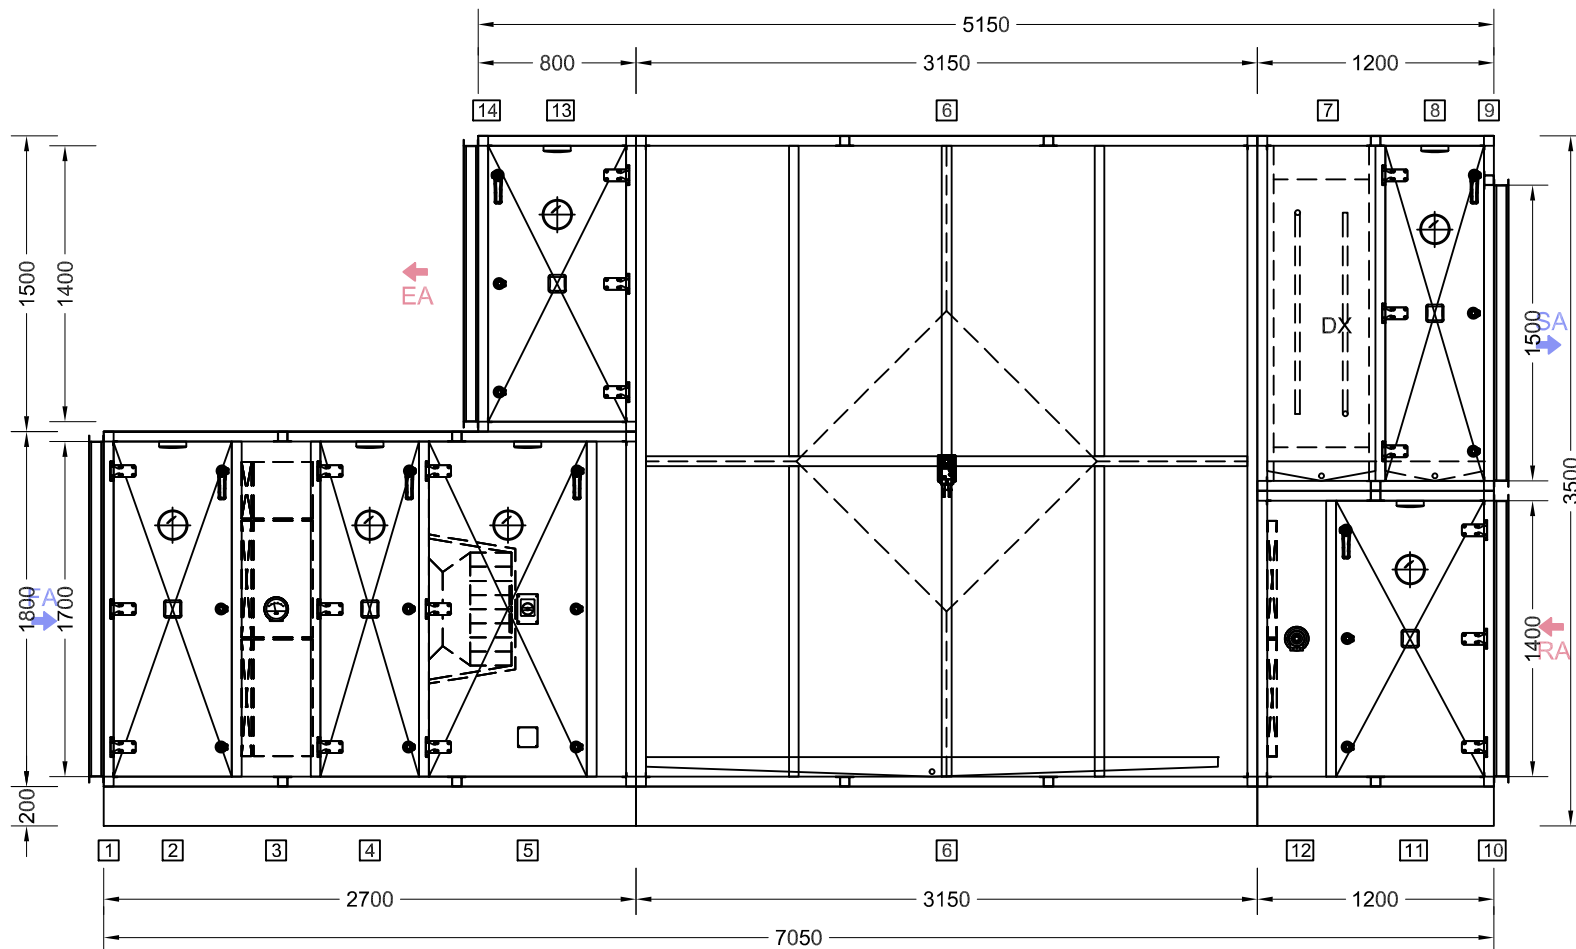

ELEVATION

Supply:

Size: Non-standard

Airflow: 10.14 m³/s

E.S.P.: 300 Pa

Coil Vel: 2.29 m/s

Exhaust:

Size: Non-standard

Airflow: 10.14 m³/s

E.S.P.: 300 Pa

Coil Vel: 2.29 m/s

Unit Wgt: 4163.33 kg

Section A:

S.No	Module	Length(mm)
1	Inlet Section	
2	Access Section	650
3	Panel and rigid filter	400
4	Access Section	550
5	Plenum Fan	1050

Section B:

S.No	Module	Length(mm)
6	Plate heat exchanger	3100

Section C:

S.No	Module	Length(mm)
7	DX Cooling coil	600
8	Access Section	550
9	Outlet Section	

Section D:

S.No	Module	Length(mm)
10	Inlet Section	
11	Access Section	800
12	Panel Filter	350

Section E:

S.No	Module	Length(mm)
13	Access Section	750
14	Outlet Section	

CUSTOMER COMMENTS / APPROVAL

UNIT LOCATION	INTERNAL / EXTERNAL
ACCESS HANDLING - IN DIRECTION OF SUPPLY AIR	LEFT HAND / RIGHT HAND
APPROVED BY	
DATE	

Customer	STONE ASSOCIATES	AHU No.	1	Not To Scale All Dimensions shown are in mm	Initial	Date
Project	PRINTWORKS AHU	Model	Non-standard			
Location	HRU-01	Air flow	10.14	m ³ /s		
		Quantity	1	Nos.		



UNIT B, NATIONAL COURT
FOX WAY, LEEDS, LS10 1PS
Ph: (+44) 0113 218 6100
Fax: (+44) 0113 218 6101

No.	Revision	Date