




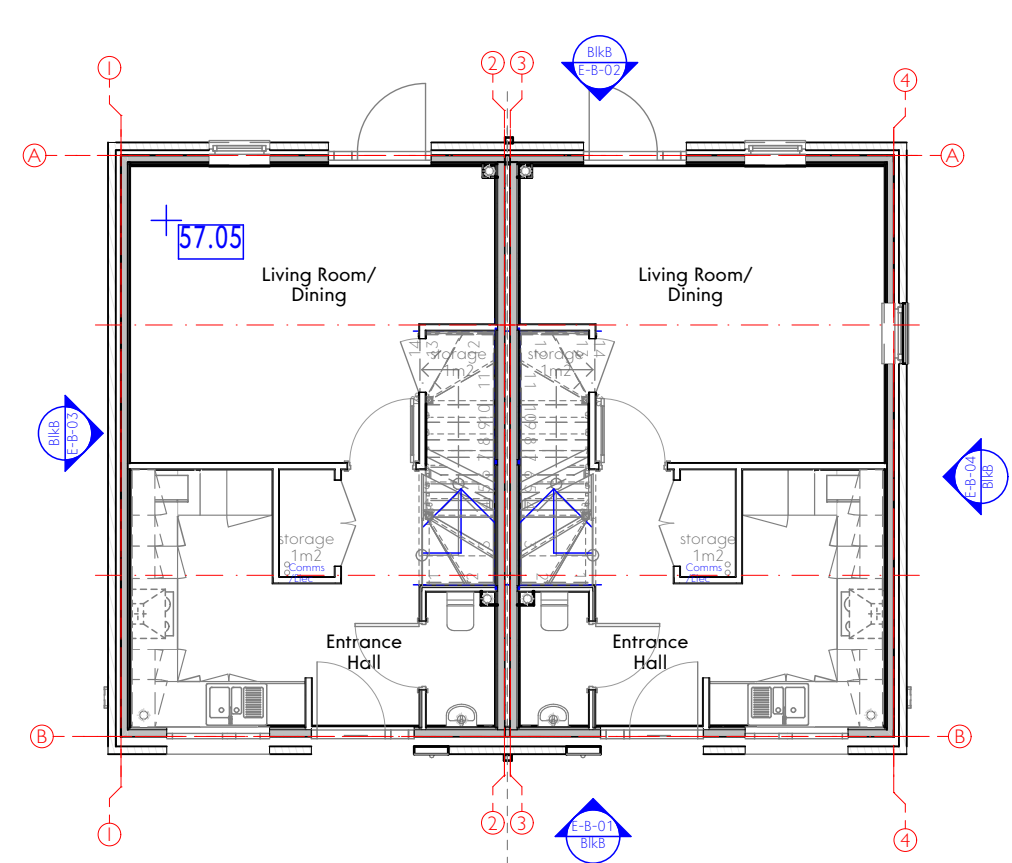

Block B-Ground Floor
2x 2b3p Dwellings

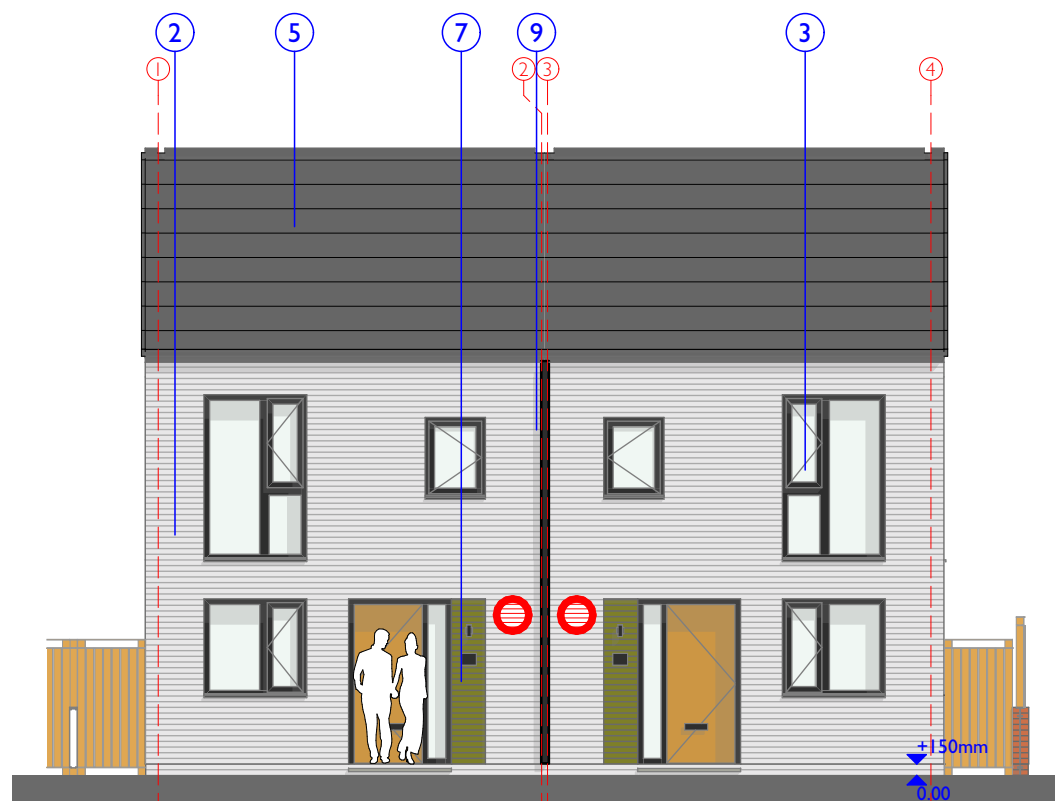


Block B- E01

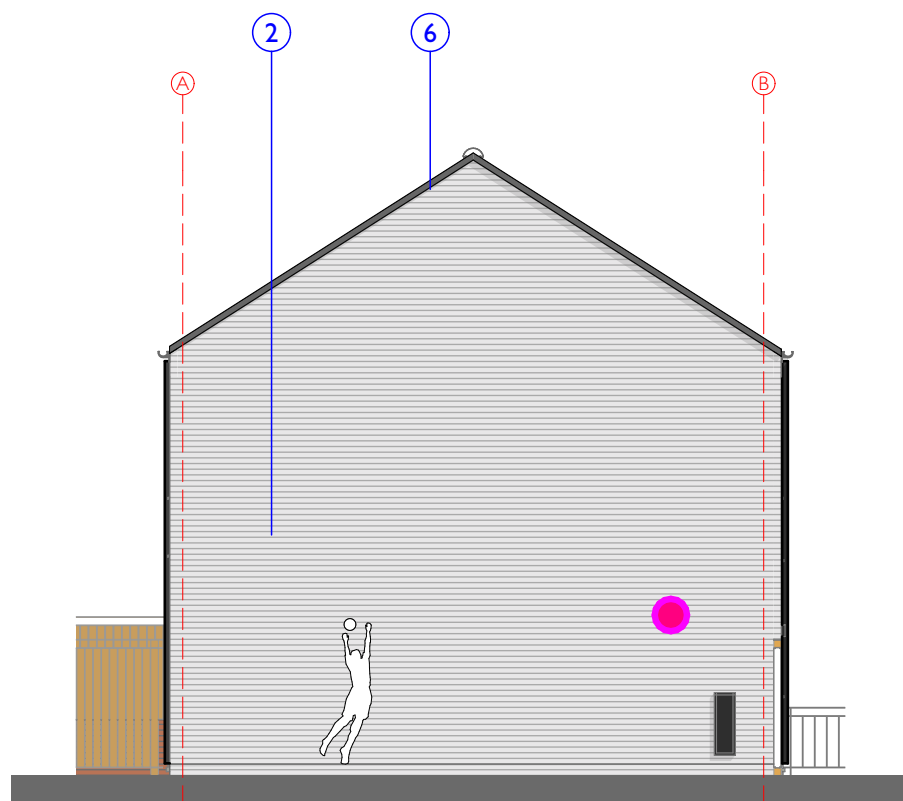


Block B- E03




Block B-Front View
2x 2b3p Double Storey Dwellings

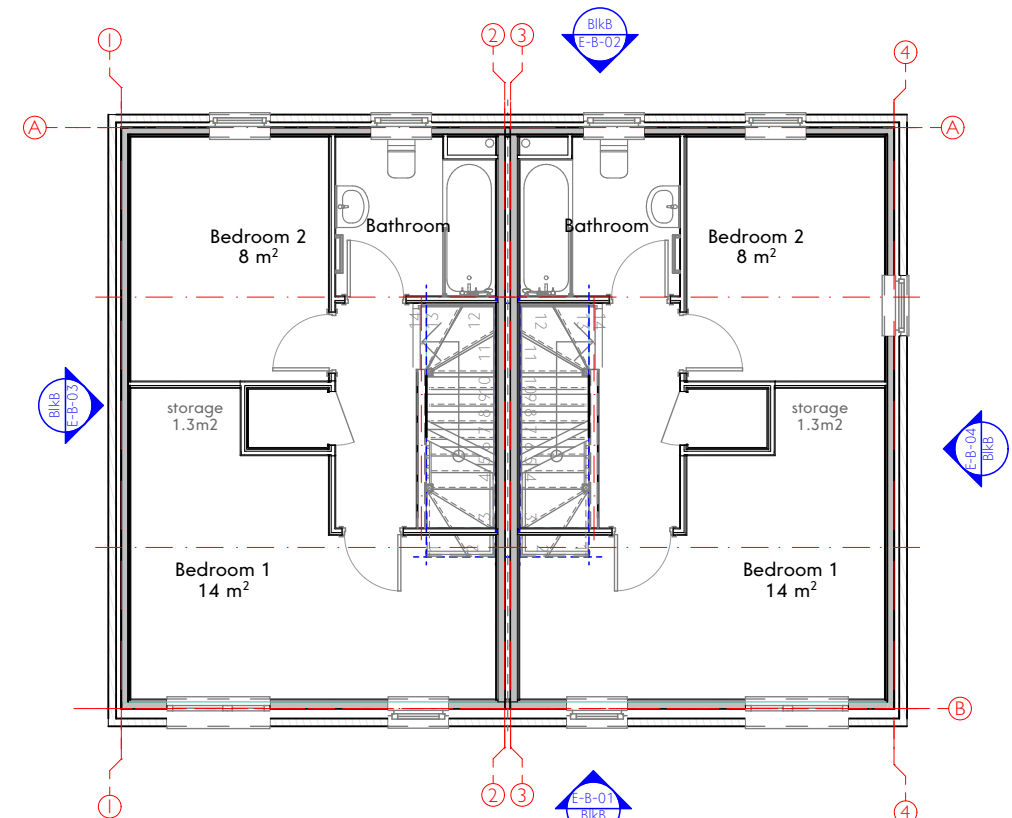

Block B-First Floor
2x 2b3p Dwellings

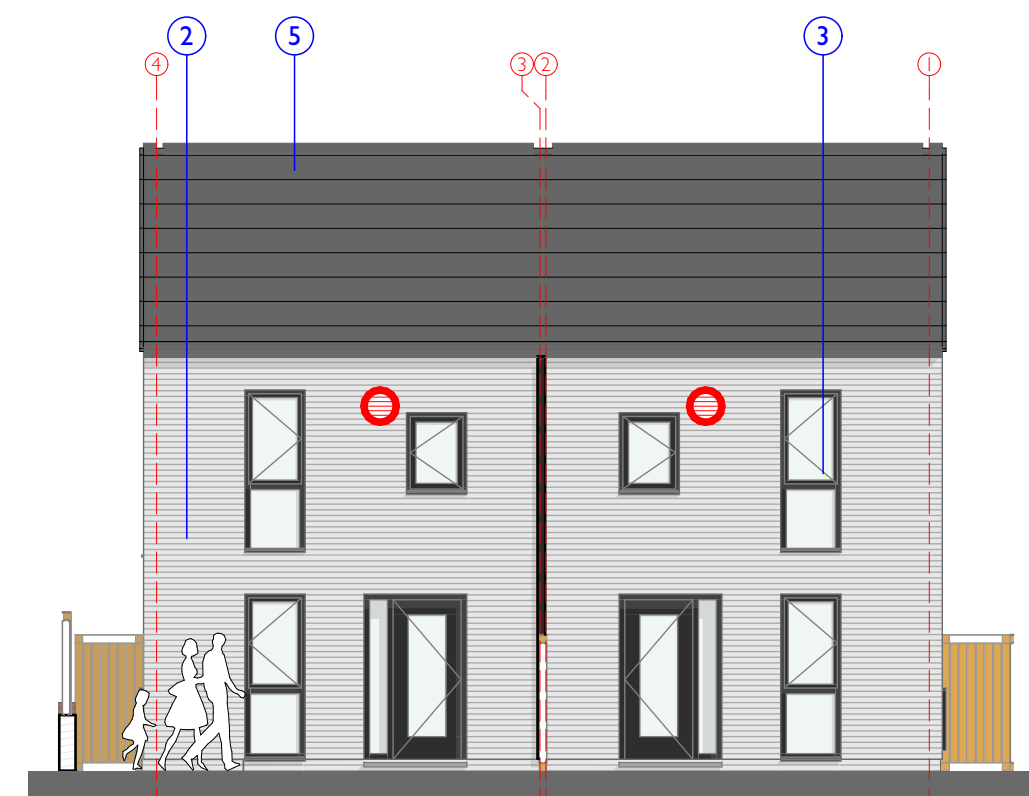

Block B- E02

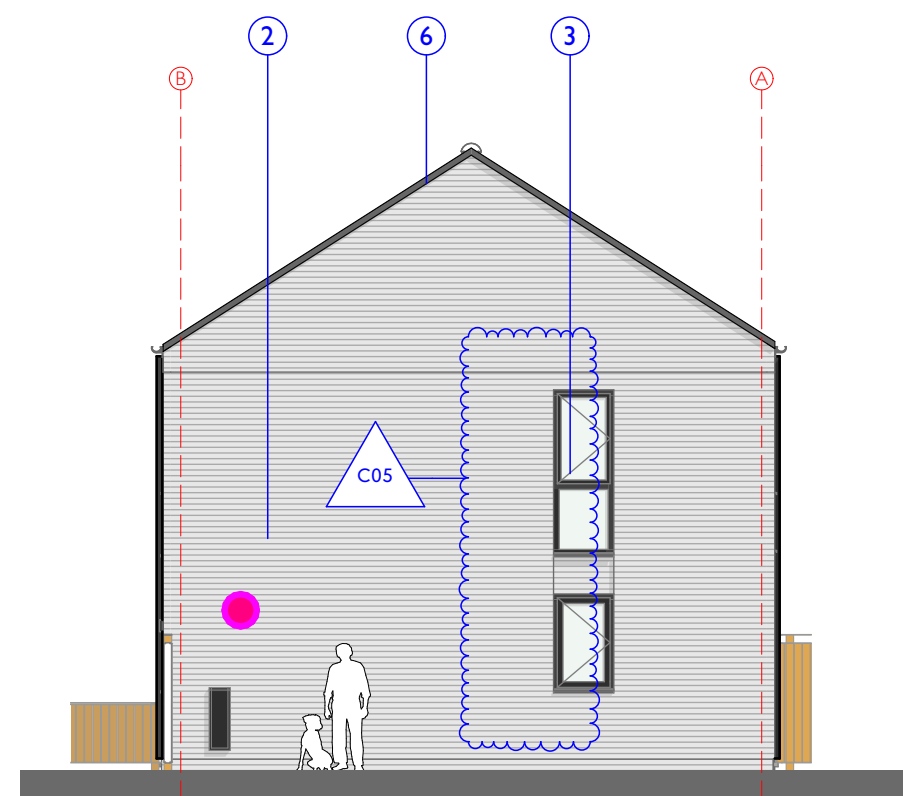



Block B- E04



Block B- Rear View
2x 2b3p Double Storey Dwellings

1. Light red multi-brick, sand coloured material mortar. Istock Katrina Multi
2. Light grey brick, sand coloured material mortar. Istock Ivanhoe Cream
3. High performance UPVC window units, double glazed, RAL 7016 (white internally).
4. Red slim edge concrete roof tiles. Wienerberger TLE Rustic.
5. Grey slim edge concrete roof tiles. Wienerberger TLE Dark Grey.
6. UPVC linear roof flashing, dark grey colour.
7. Feature Sawtooth glazed brick infill. Istock Umbra.
8. Setback brick panel reveal detail.
9. UPVC downpipes and gutters, with matching fascia, dark grey colour

Material Key:

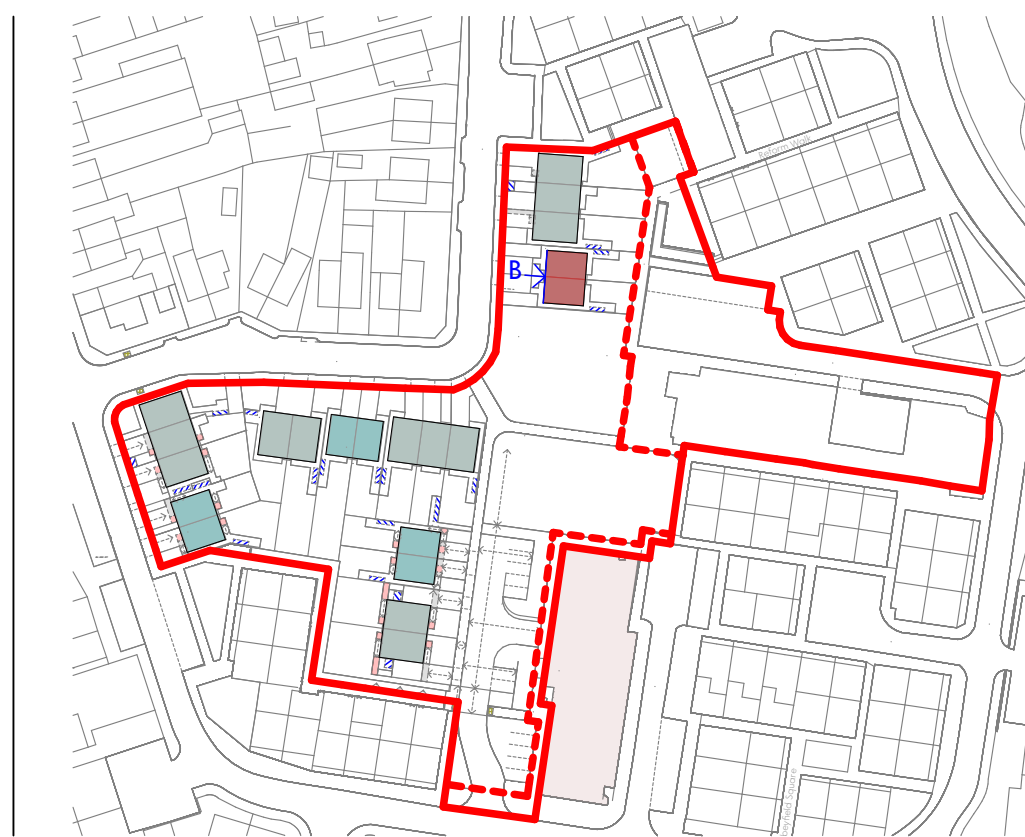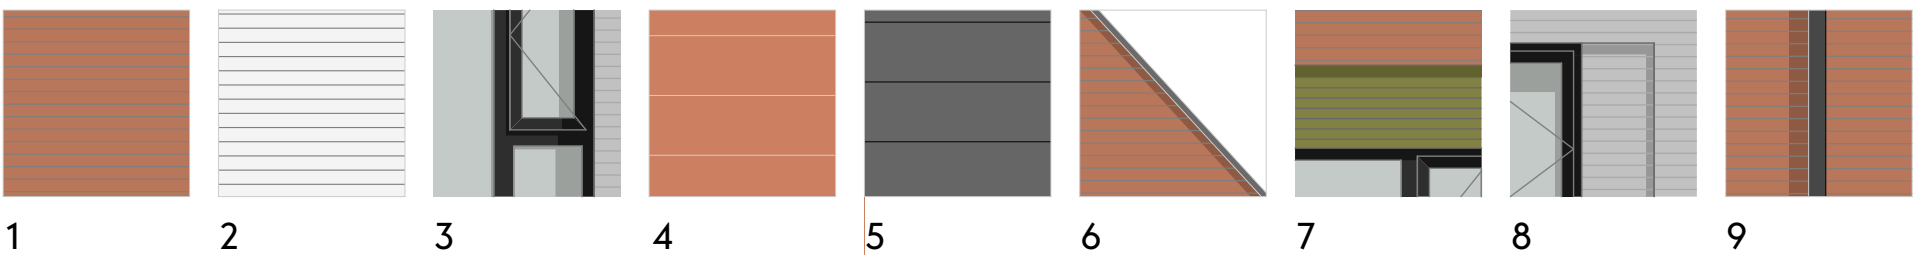

Key Plan F.Front Side

Boundary treatment indicative.
See drawing ref:(9)0003 / 0004
for wall, fence and gate types.

This drawing is the property of GWP Architects. Copyright is reserved by them and the drawing is issued on the condition that it is not copied, reproduced, altered, or designed by any person, without the express written consent of GWP Architects.

All drawings and specifications should be read in conjunction with the project health and safety plan and any specific contract should be presented to the Planning Coordinator.

All work to be carried out in accordance with current Building Regulations.

Contractors must verify all dimensions at the job before commencing any work or making shop drawings.

Written dimensions should be taken. Do not scale off drawing. Do not take digital dimensions from the drawing.

Any discrepancies to be reported to the Architect.

0 1m 5m

Scale = 1:100 @A1

● Kitchen Extract, Manrose 4 Inch Fixed Wall Grille.
Colour adjacent red brick = 'Terracotta'
Colour adjacent grey brick = 'Cotswold Stone'

○ WC / Bathroom Extract, Manrose 4 Inch Fixed Wall Grille.
Colour adjacent red brick = 'Terracotta'
Colour adjacent grey brick = 'Cotswold Stone'

C05 24.01.22	Set back omitted	CT	DT
C04 03.12.21	Extract locations and specs added	CT	DT
C03 10.08.21	Revised to Bathroom and WC to contractor comm	CT	DT
C02 09.07.21	Revised to contractor comments	CT	DT
Rev	Date	Comment	Dr Ch

GWP Ref	(299)1914
Job Title	Mayton Street
Client	one manchester

Architectural Drawings – Block B			
Name	1914-GWP-02-ZZ-DR-A-(00)-0011	Revision	C05
Scale	1:100@A1	First Issue	30.04.21
Drawn/Checked	DT / JW	First Issue	30.04.21
Drawing Status	A - Construction		

GWP

CHARTERED ARCHITECTS
INTERIOR DESIGNERS
SPACE PLANNERS
PROJECT MANAGERS
LANDSCAPE ARCHITECTS

Bracken House Leeds LS6 1PD UK
+44(0)113 2666044 (t) +44(0)113 2661859 (f)
architecture@gwp-arch.com | www.gwp-arch.com