


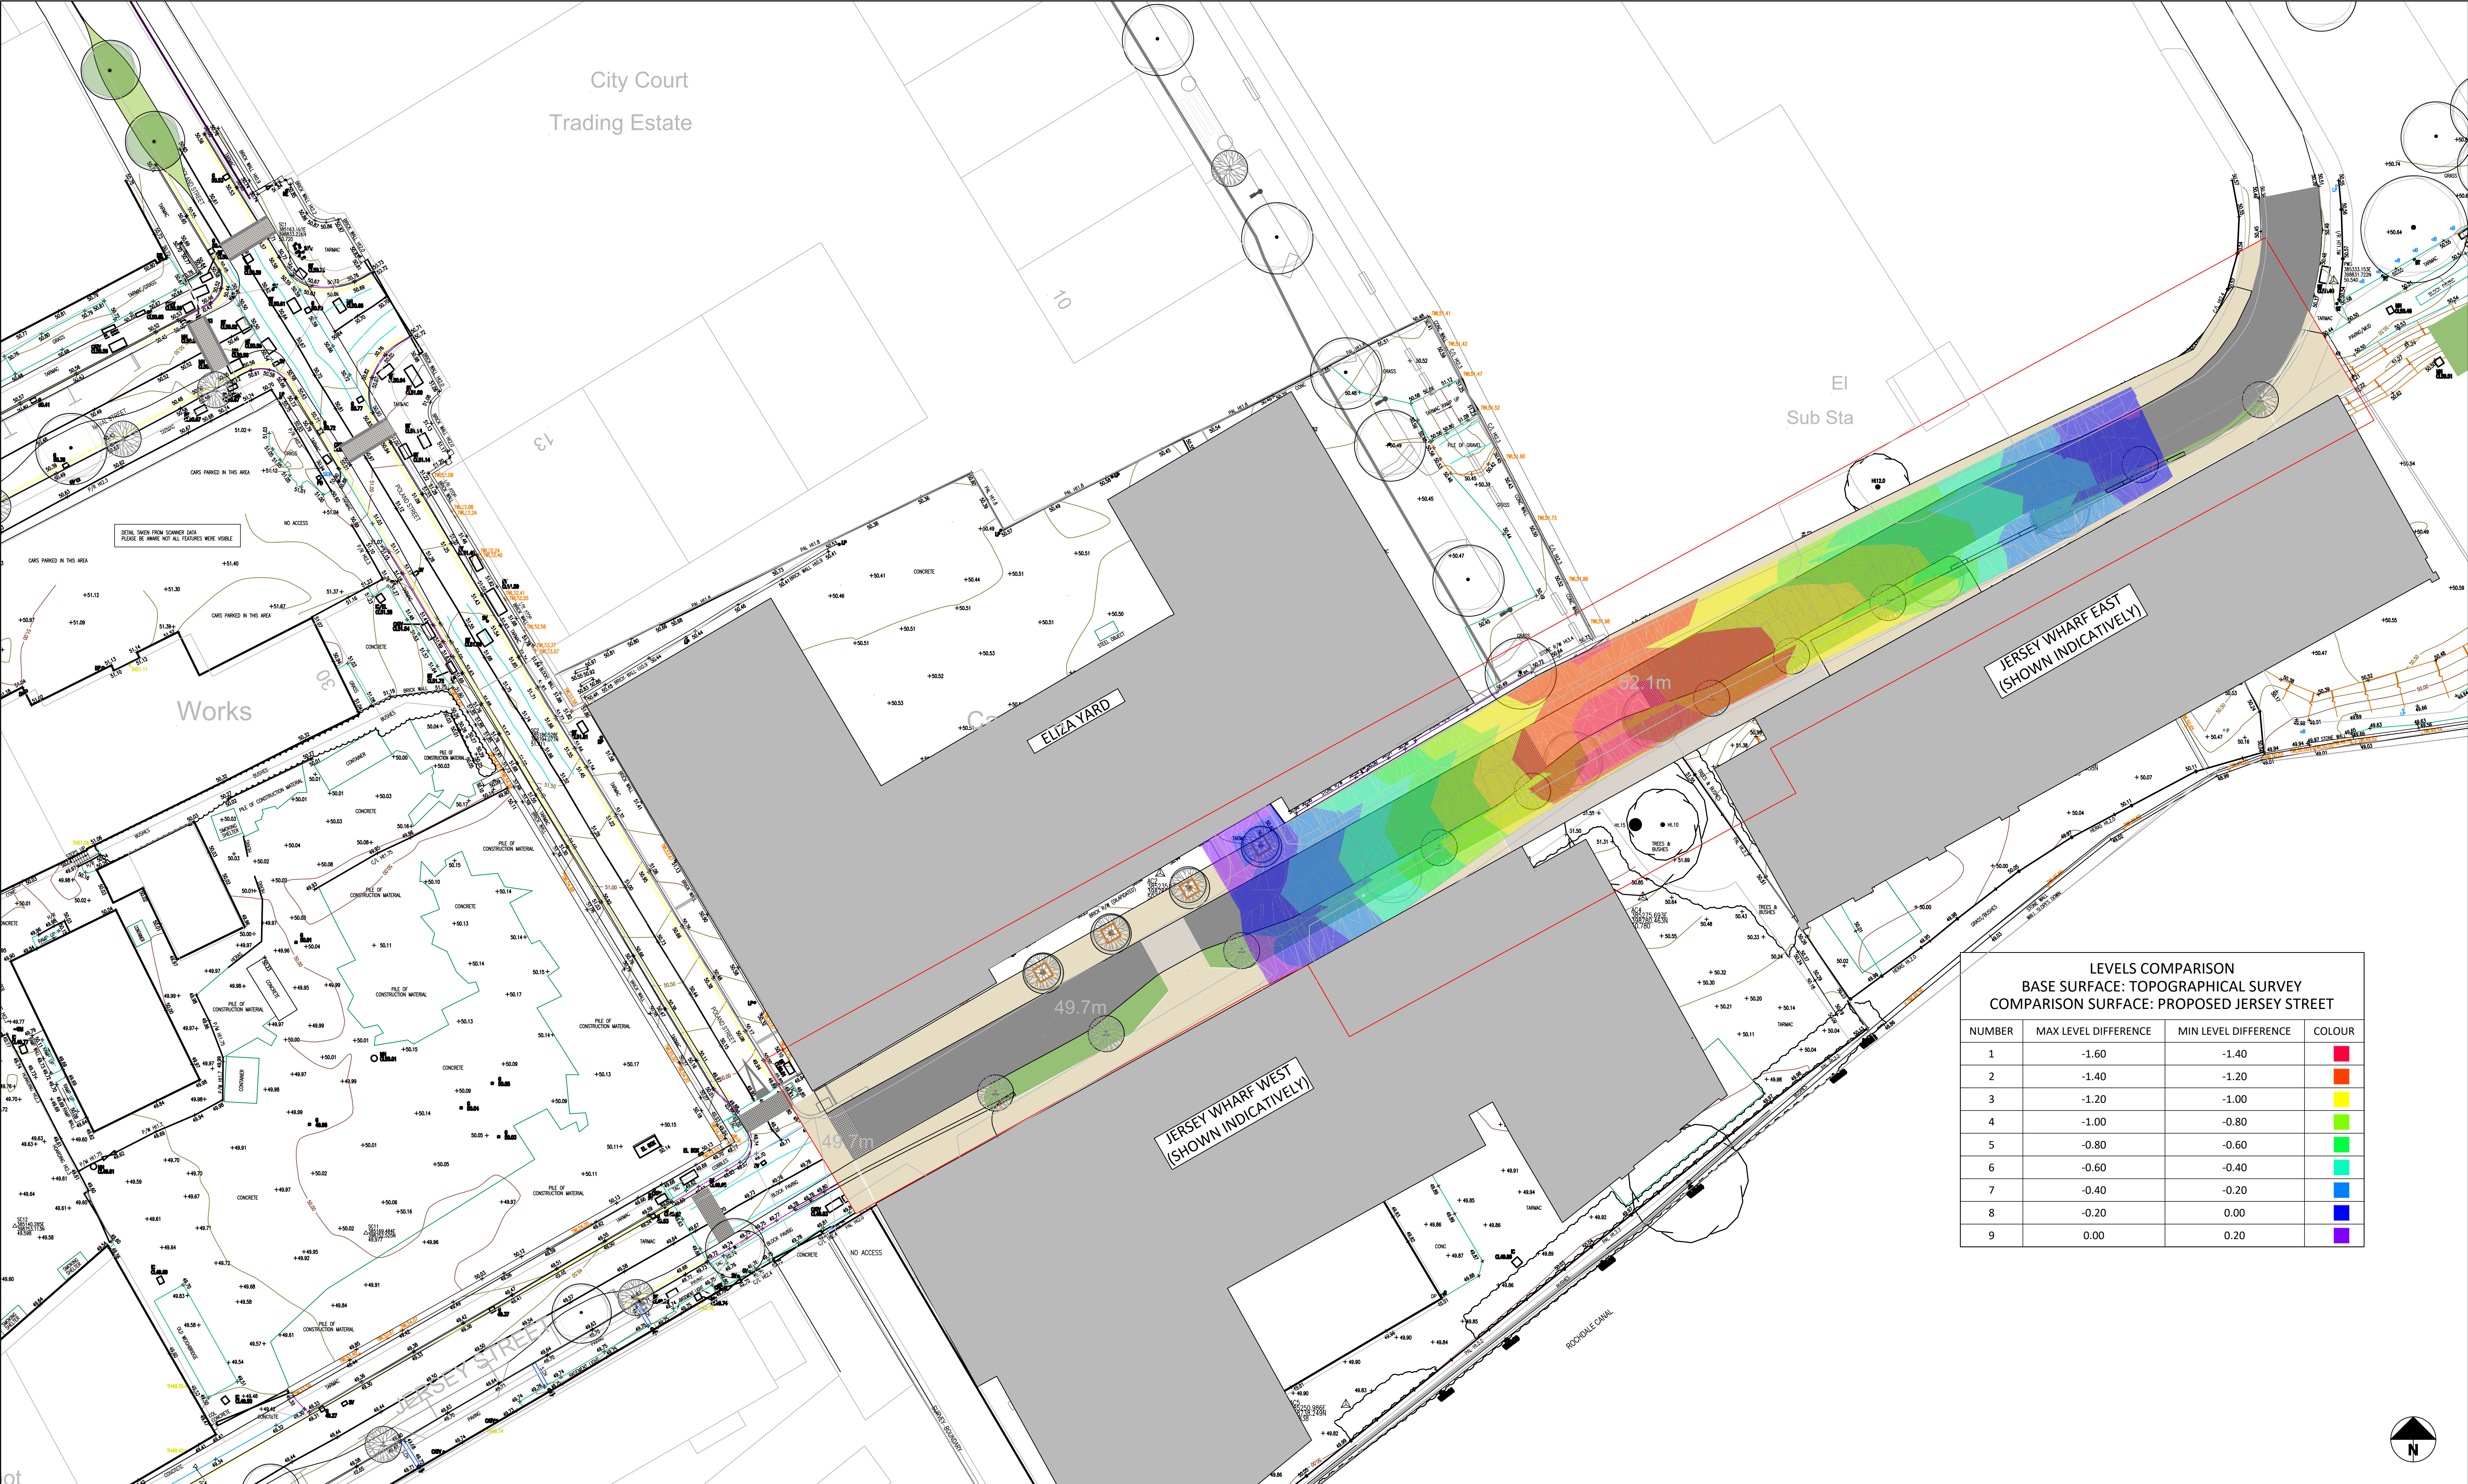

LEVELS COMPARISON			
BASE SURFACE: TOPOGRAPHICAL SURVEY			
COMPARISON SURFACE: PROPOSED JERSEY STREET			
NUMBER	MAX LEVEL DIFFERENCE	MIN LEVEL DIFFERENCE	COLOUR
1	-1.60	-1.40	
2	-1.40	-1.20	
3	-1.20	-1.00	
4	-1.00	-0.80	
5	-0.80	-0.60	
6	-0.60	-0.40	
7	-0.40	-0.20	
8	-0.20	0.00	
9	0.00	0.20	

Standard Notes

1. This drawing is to be read in conjunction with all relevant Architect's and Engineer's drawings and the specification.
2. This drawing should not be scaled.
3. All dimensions are to be verified by the contractor on site.
4. All discrepancies should be reported to the C.A. prior to the commencement of the works.

Notes and Keys

- EXISTING HIGHWAY BOUNDARY (SHOWN INDICATIVELY)
- PROPOSED PLANNING BOUNDARY

ALL WORKS SUBJECT TO
DETAILED DESIGN

ALL PROPOSALS SUBJECT TO
SECTION 278 APPROVAL

THIRD PARTY INFORMATION REFERENCED IN THIS
DRAWING INCLUDES

TOPOGRAPHICAL SURVEY DATED 15.02.2021
UNDERTAKEN BY MALCOLM HUGHES CHARTERED
LAND SURVEYORS

ORDNANCE SURVEY BACKGROUND SUPPLIED BY
AECOM RECEIVED 21.06.2021

CIVIC ENGINEERS DO NOT GUARANTEE THE
ACCURACY OF THESE FILES AND WOULD
RECOMMEND SITE VERIFICATION PRIOR TO THE
COMMENCEMENT OF CONSTRUCTION PHASE.

29.03.22	P01	ISSUED FOR PLANNING	ZG	NH
Date	Rev	Description	Drawn	Chk

Project		Poland Street Ancoats
Title		Jersey Street Proposed Highway Level Comparison
Project Number	Scale @ A1	Date Created
1826-01	1:250	MAR' 22
Drawn	Checked	Suitability
ZG	CFK	S3



Civic Engineers

MANCHESTER
LONDON
LEEDS
GLASGOW

Carver's Warehouse, 77 Dale Street, Manchester, M1 2HG. Tel: 0161 228 6701
Riverside Wharf, 51 Mill Street, London SE1 2AR. Tel: 020 7253 8977
Towers Works, 1001-1010, Colindale Avenue, London N4 3DQ. Tel: 020 8350 1300
Gresham Chambers, 45 West Nile St, Glasgow, G1 2PP. Tel: 0141 570 1809

www.civicingineers.com

Status

PRELIMINARY

Drawing Number

1826-01-CIV-XX-XX-D-H-40012

Revision

P01