


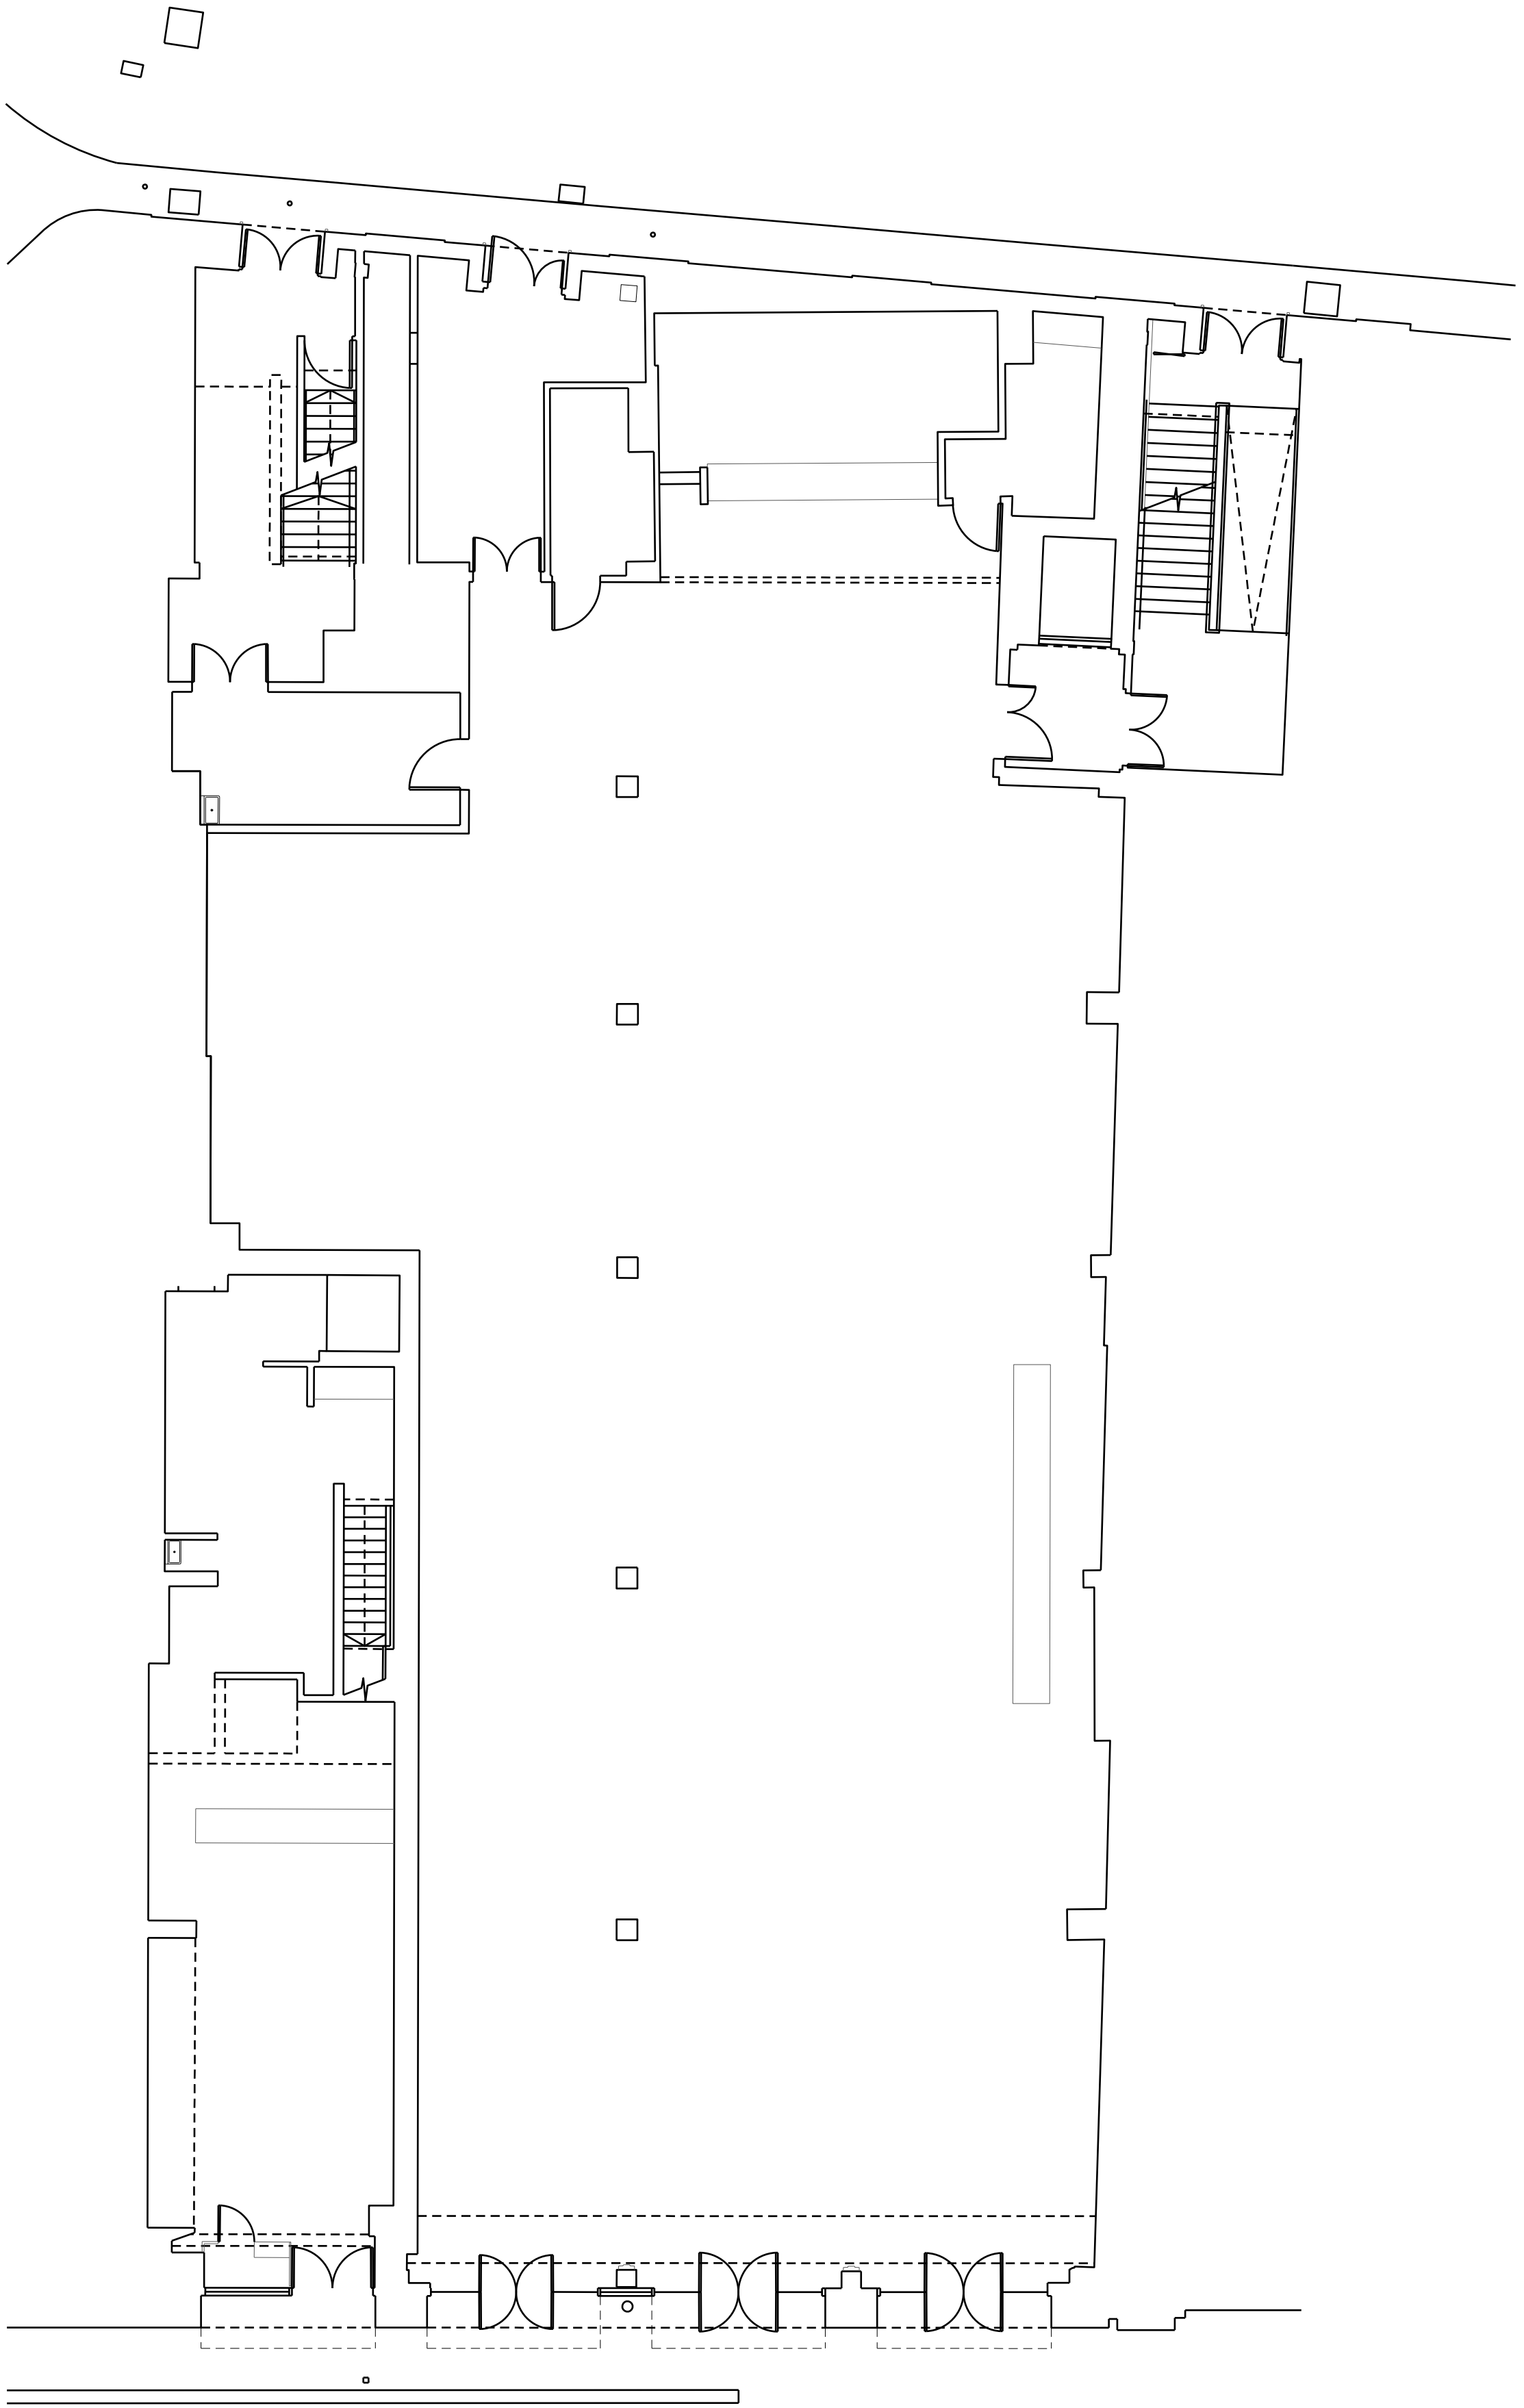

Copyright of this drawing is vested in 5plus Architects and it must not be copied or reproduced without written consent.
Figured observations only are to be taken from this drawing. DO NOT SCALE OFF THIS DRAWING IT IS QUARTY
AND
All contractors must take the site and be responsible for taking and drawing all dimensions relative to their work.
Notes and details are to be taken from any schedule drawings and site conditions.
Electronic data drawings based on 'read only' and should not be interpreted for measurement.
All dimensions and levels should be 'read only' from those values stated & not on the drawings.

KEY PLAN:

REV: | DATE: | DETAILS:



4th Floor
The Hive
47 Lever Street
Manchester
M1 1FN
+44 (0)161 228 0211

5plus architects

www.5plusarchitects.com

PROJECT:
7-9 Piccadilly
Manchester

TITLE:
Ground Level
Existing GA Plan

SCALE: 1:100@ A1 ORIGIN DATE: 21/06/2021 DRAWN: EMcA CHECKED: -

STATUS:

Planning

PROJECT 05936 DRAWING NO: _B1_02_2000

REV: 0

Architecture | Masterplanning | Interiors | Graphics | Branding