



LEGEND	
TYPE	DESCRIPTION
 BU1	LED uplight 2200K / 3W / IP67
 AA5	LED spotlight 2200K / 7W / IP67

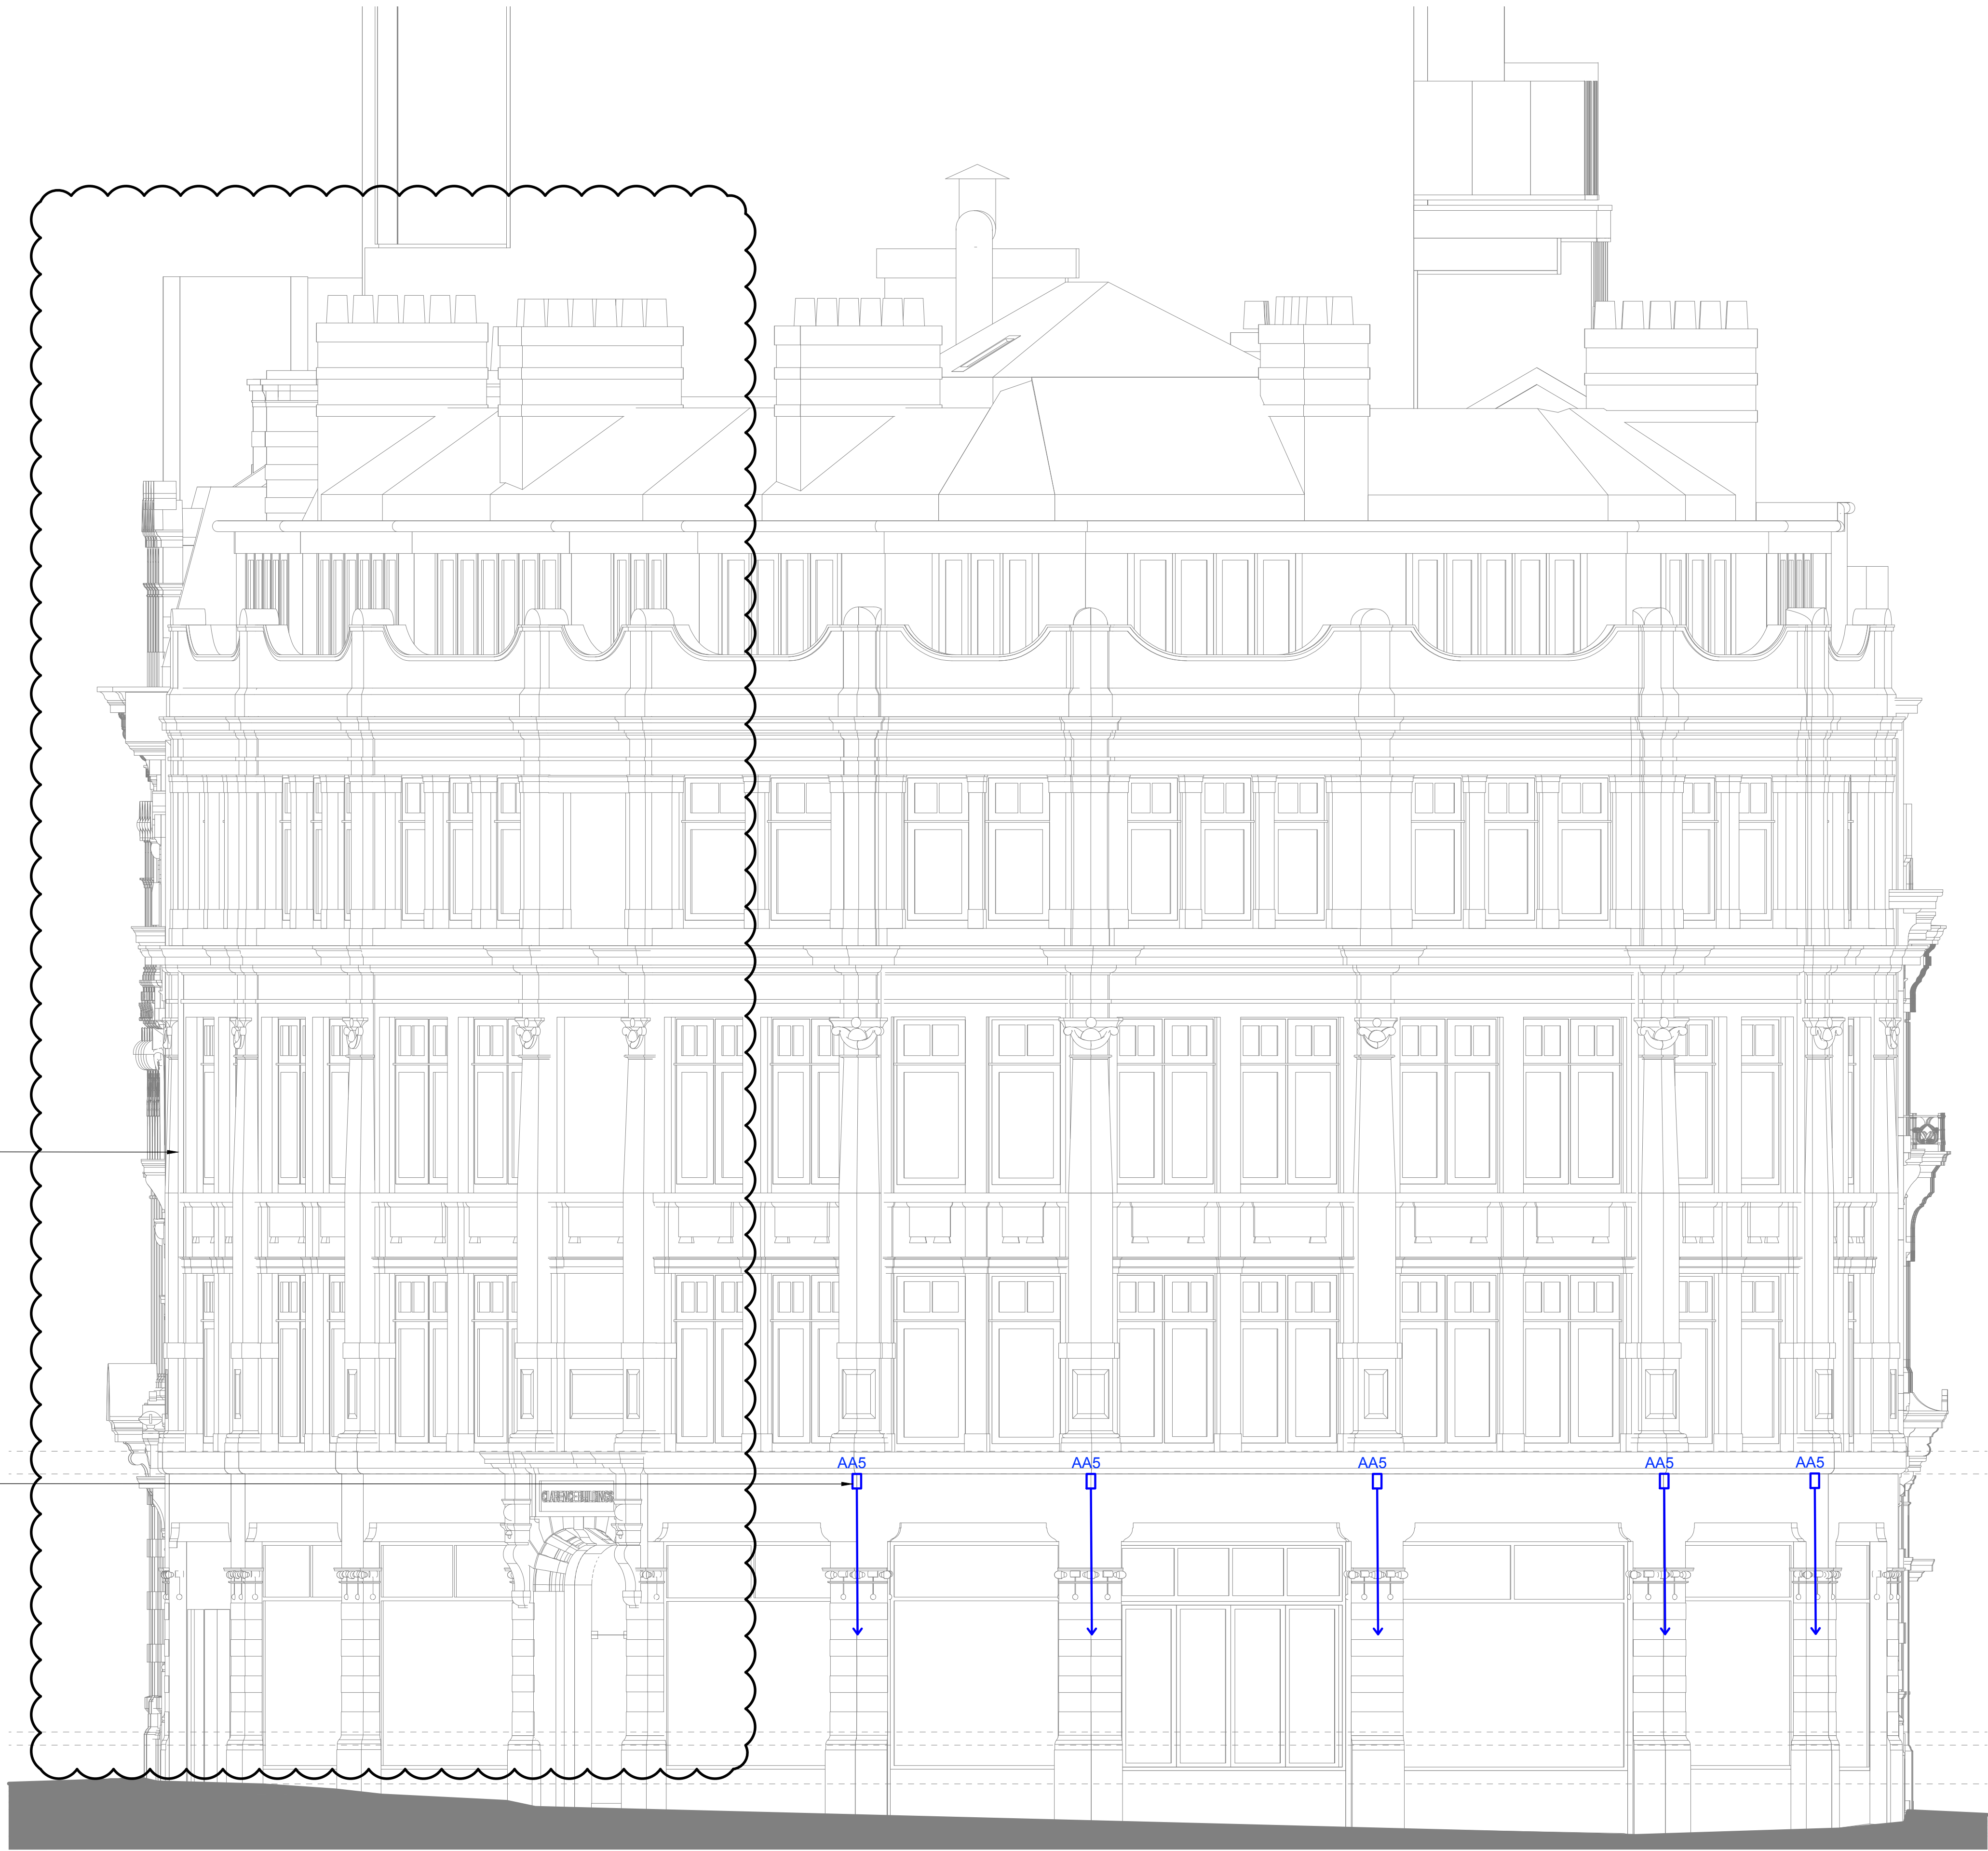

See drawing 101 for
proposed light fixture
location

BB5 - LED spotlight to
the facade

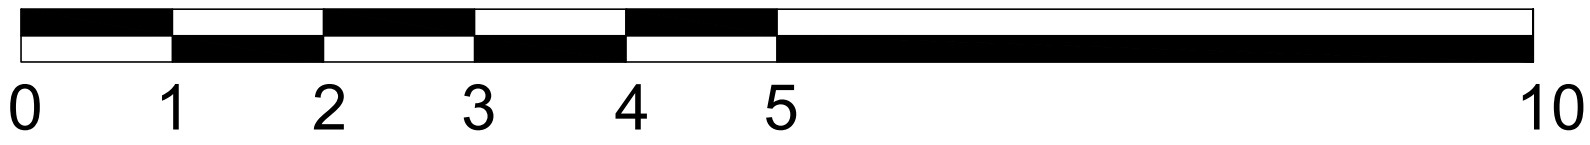

SCALE 1:50

15.06.20	-	First Issue for Planning
Date	Rev	Description

Notes

All fittings to be fixed into stonework with resin anchors.

Important Note

Where Dimensions are not given, drawings must not be scaled.

For complete luminaire breakdown refer to schedules

In the event of conflict between this drawing and lead consultants drawing the matter must be referred prior to proceeding

CLIENT	The Hut Group	
PROJECT	Spa@KSTH	PROJECT NO: 0190
STATUS	For Planning	
SCALE	Scale 1:50@A1 Scale 1:100@A3	DATE: 15/06/2020
TITLE	Proposed NW Lighting Elevation	
DRAWING NO.	0190 - 102	REVISION -