



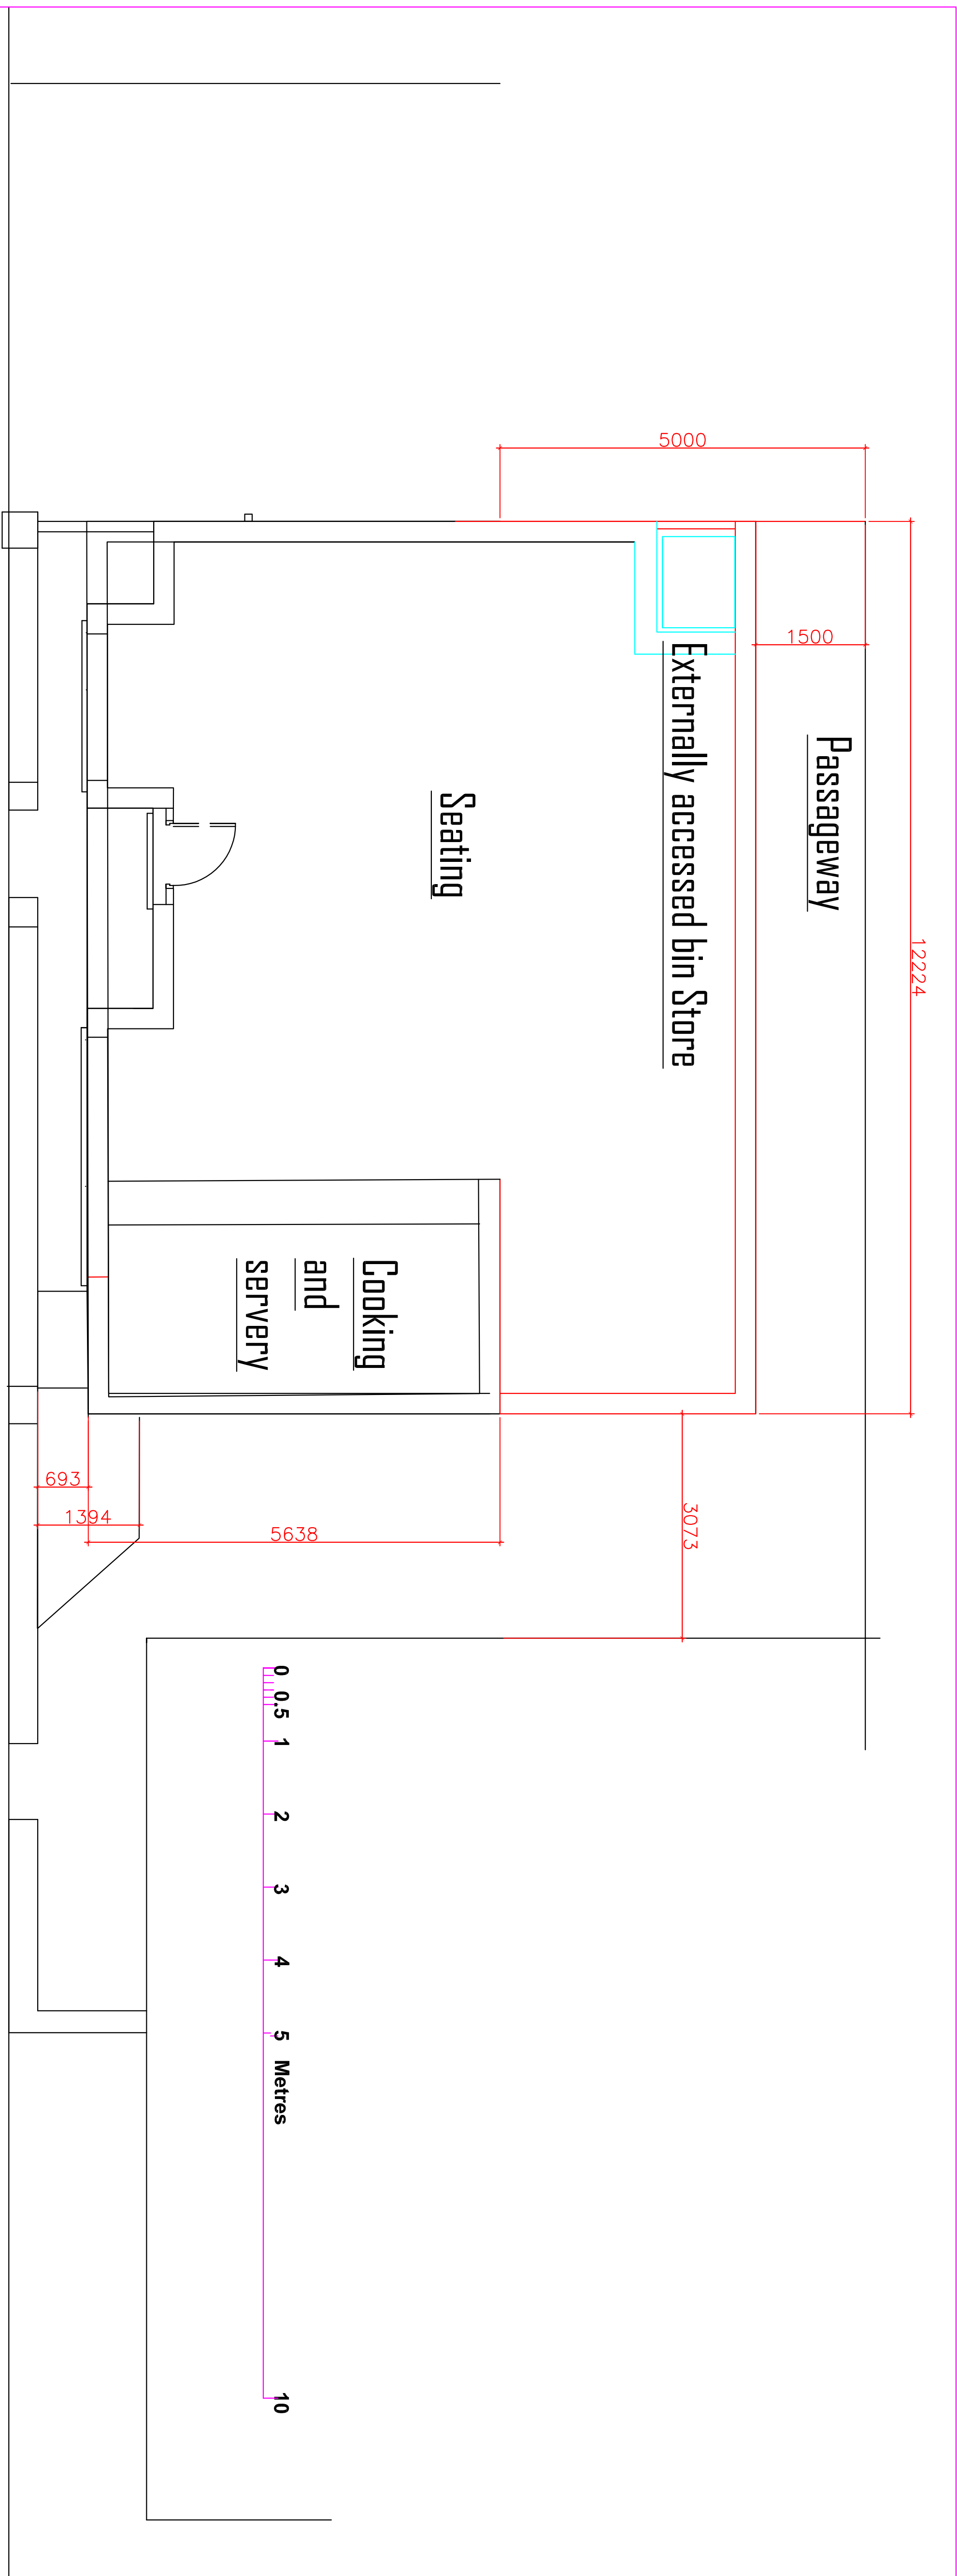

Stockport Road

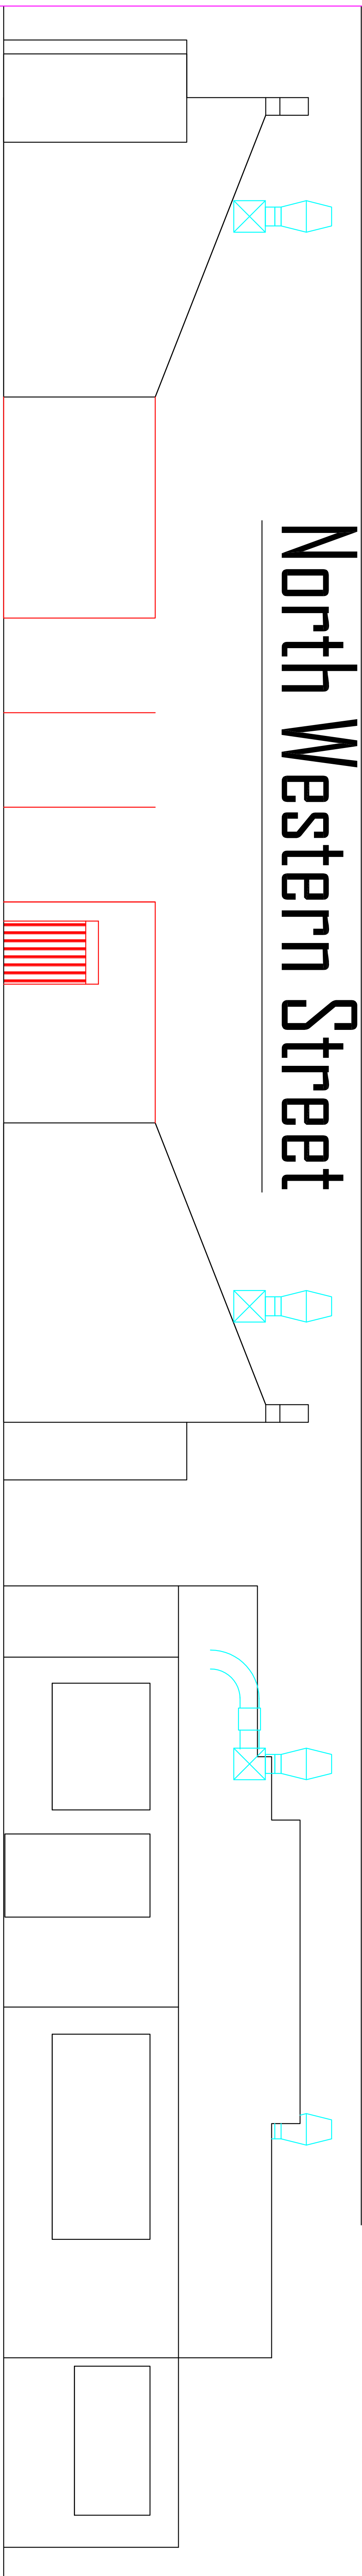

North Western Street

Inside Flank

Outside Flank

Front

Rear

Rev B		Rear elevation and bin store added	26.01.22
Rev A		EXTRACT FLUE ADDED	08.11.21
No.		Revision/Issue	Date
F SUMMERFIELD		Project Name and Address	
Incorporating Crag and Macclesfield		2 NorthWestern Street	
Chartered Consulting Civil, Structural & Marine Engineer,		Levenshulme	
(part of Regplan Ltd)		Manchester	
216 Heaton Moor Road, Stockport, SK4 4DU		Proposed development	
Tel: 0161 441 1861 • Mobile: 07962 29067 • Fax 0161 431 0796		Project	
Web Site: http://www.regplan.co.uk/engineer email: info@regplan.co.uk		20.12.22	
		Date	
		07.02.21	
		Scale	
		1:50 @ A3	
		Rev B	
		01	