




DRAWING NOTES

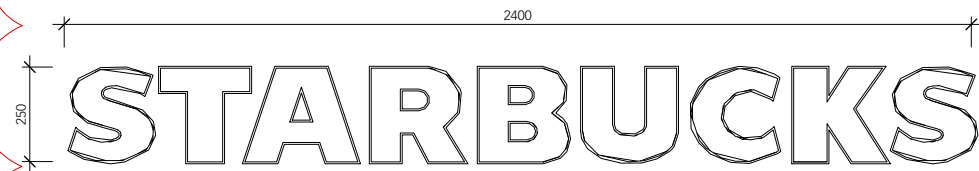


1 ID XS102 - SIGN - WORDMARK SURFACE MOUNTED ILLUMINATED MEDIUM
1:20

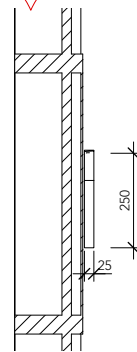

2 XS102 - SIDE ELEVATION
1:20

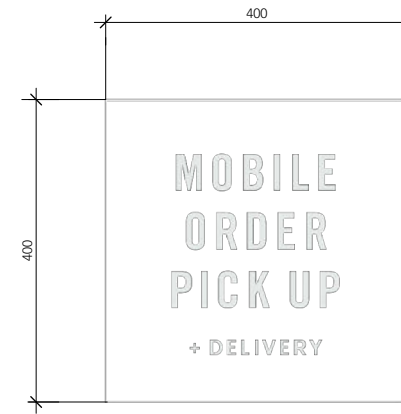


3 ID XS304 - SIGN - WINDOW VINYL - MOP + DELIVERY
1:10

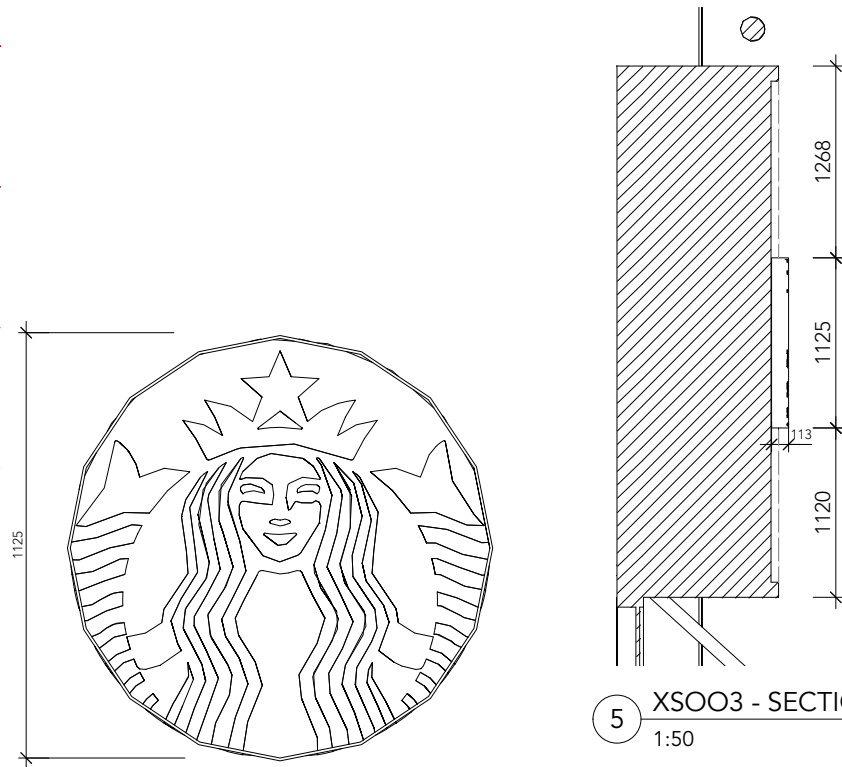


5 XSOO3 - SECTION
1:50


4 ID XS003 - SIGN - LOGO DISK SURFACE MOUNTED ILLUM. LARGE
1:20

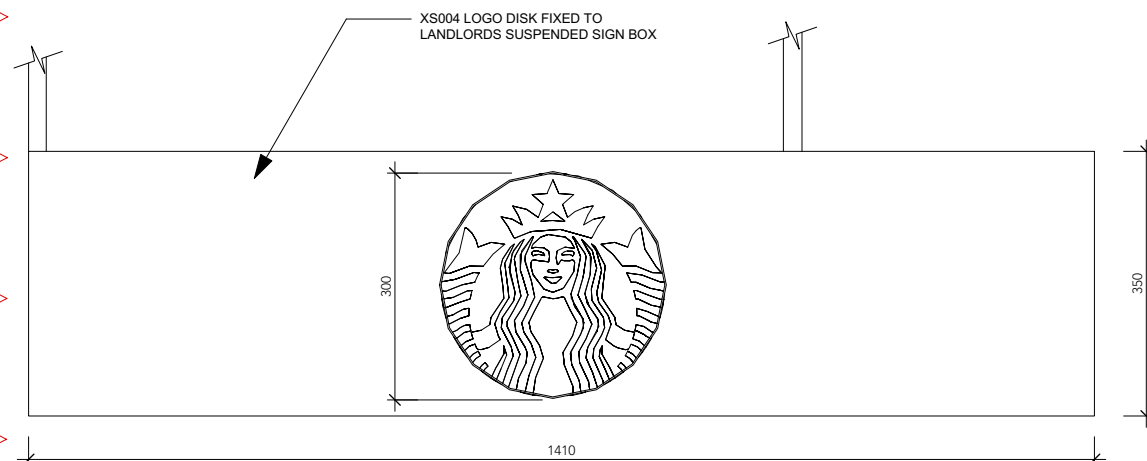


6 ID XS004 - LOGO DISK EVOLVED SURFACE MOUNTED ILLUM. SMALL
1:10

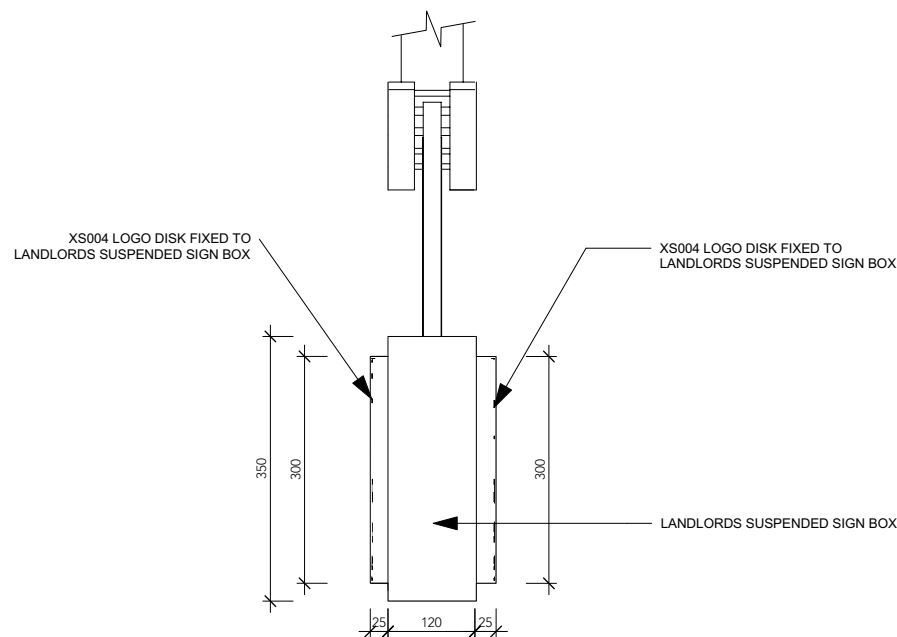

7 ID XS004 - LOGO DISKS - END ELEVATION
1:10

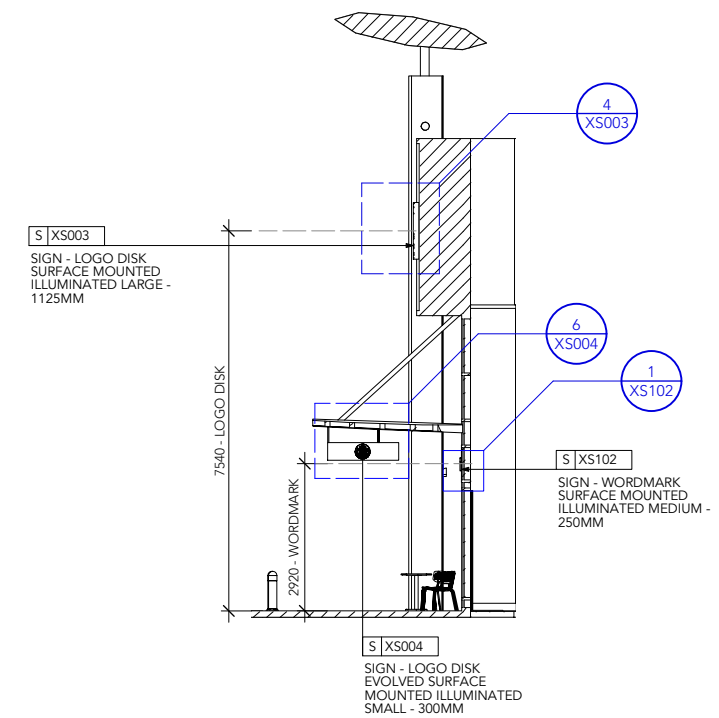

8 SIGNAGE DETAIL OVERVIEW

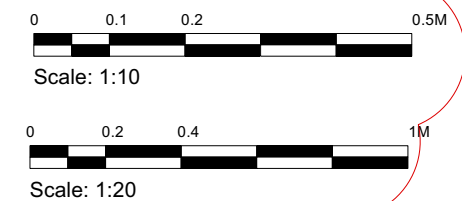[illegible]

REV	DATE	DESCRIPTION	BY
CLIENT:			

PROJECT:

MANCHESTER FORT SHOPPING PARK

ADDRESS:

UNIT 14
MANCHESTER FORT SHOPPING PARK
CHEETHAM HILL ROAD
MANCHESTER M8 8EP

SHEET TITLE:

SITE DETAILS

DRAWN BY: MJ	SCALE: 1:10 & 1:20	DRAW DATE: 19.08.2021	REVISION DATE: 06.09.2021
CHECKED BY: RM	@A3		

DRG.NO:	67102- A-0001	REV:	1
---------	---------------	------	---

evolve.

Evolve Architecture
6 Beaufighter Road
Weston-Super-Mare
North Somerset
BS24 8EE

01934 411291
mail@evolve-architecture.co.uk

THIS DRAWING AND ITS DATA IS THE PROPERTY OF EVOLVE ARCHITECTURE & SHALL NOT BE REPRODUCED WITHOUT THE COMPANY'S CONSENT. DO NOT SCALE. WRITTEN DIMENSIONS TAKE PREFERENCE. ANY DISCREPANCIES SHOULD BE REPORTED TO EVOLVE ARCHITECTURE IMMEDIATELY - IF IN DOUBT ASK.