


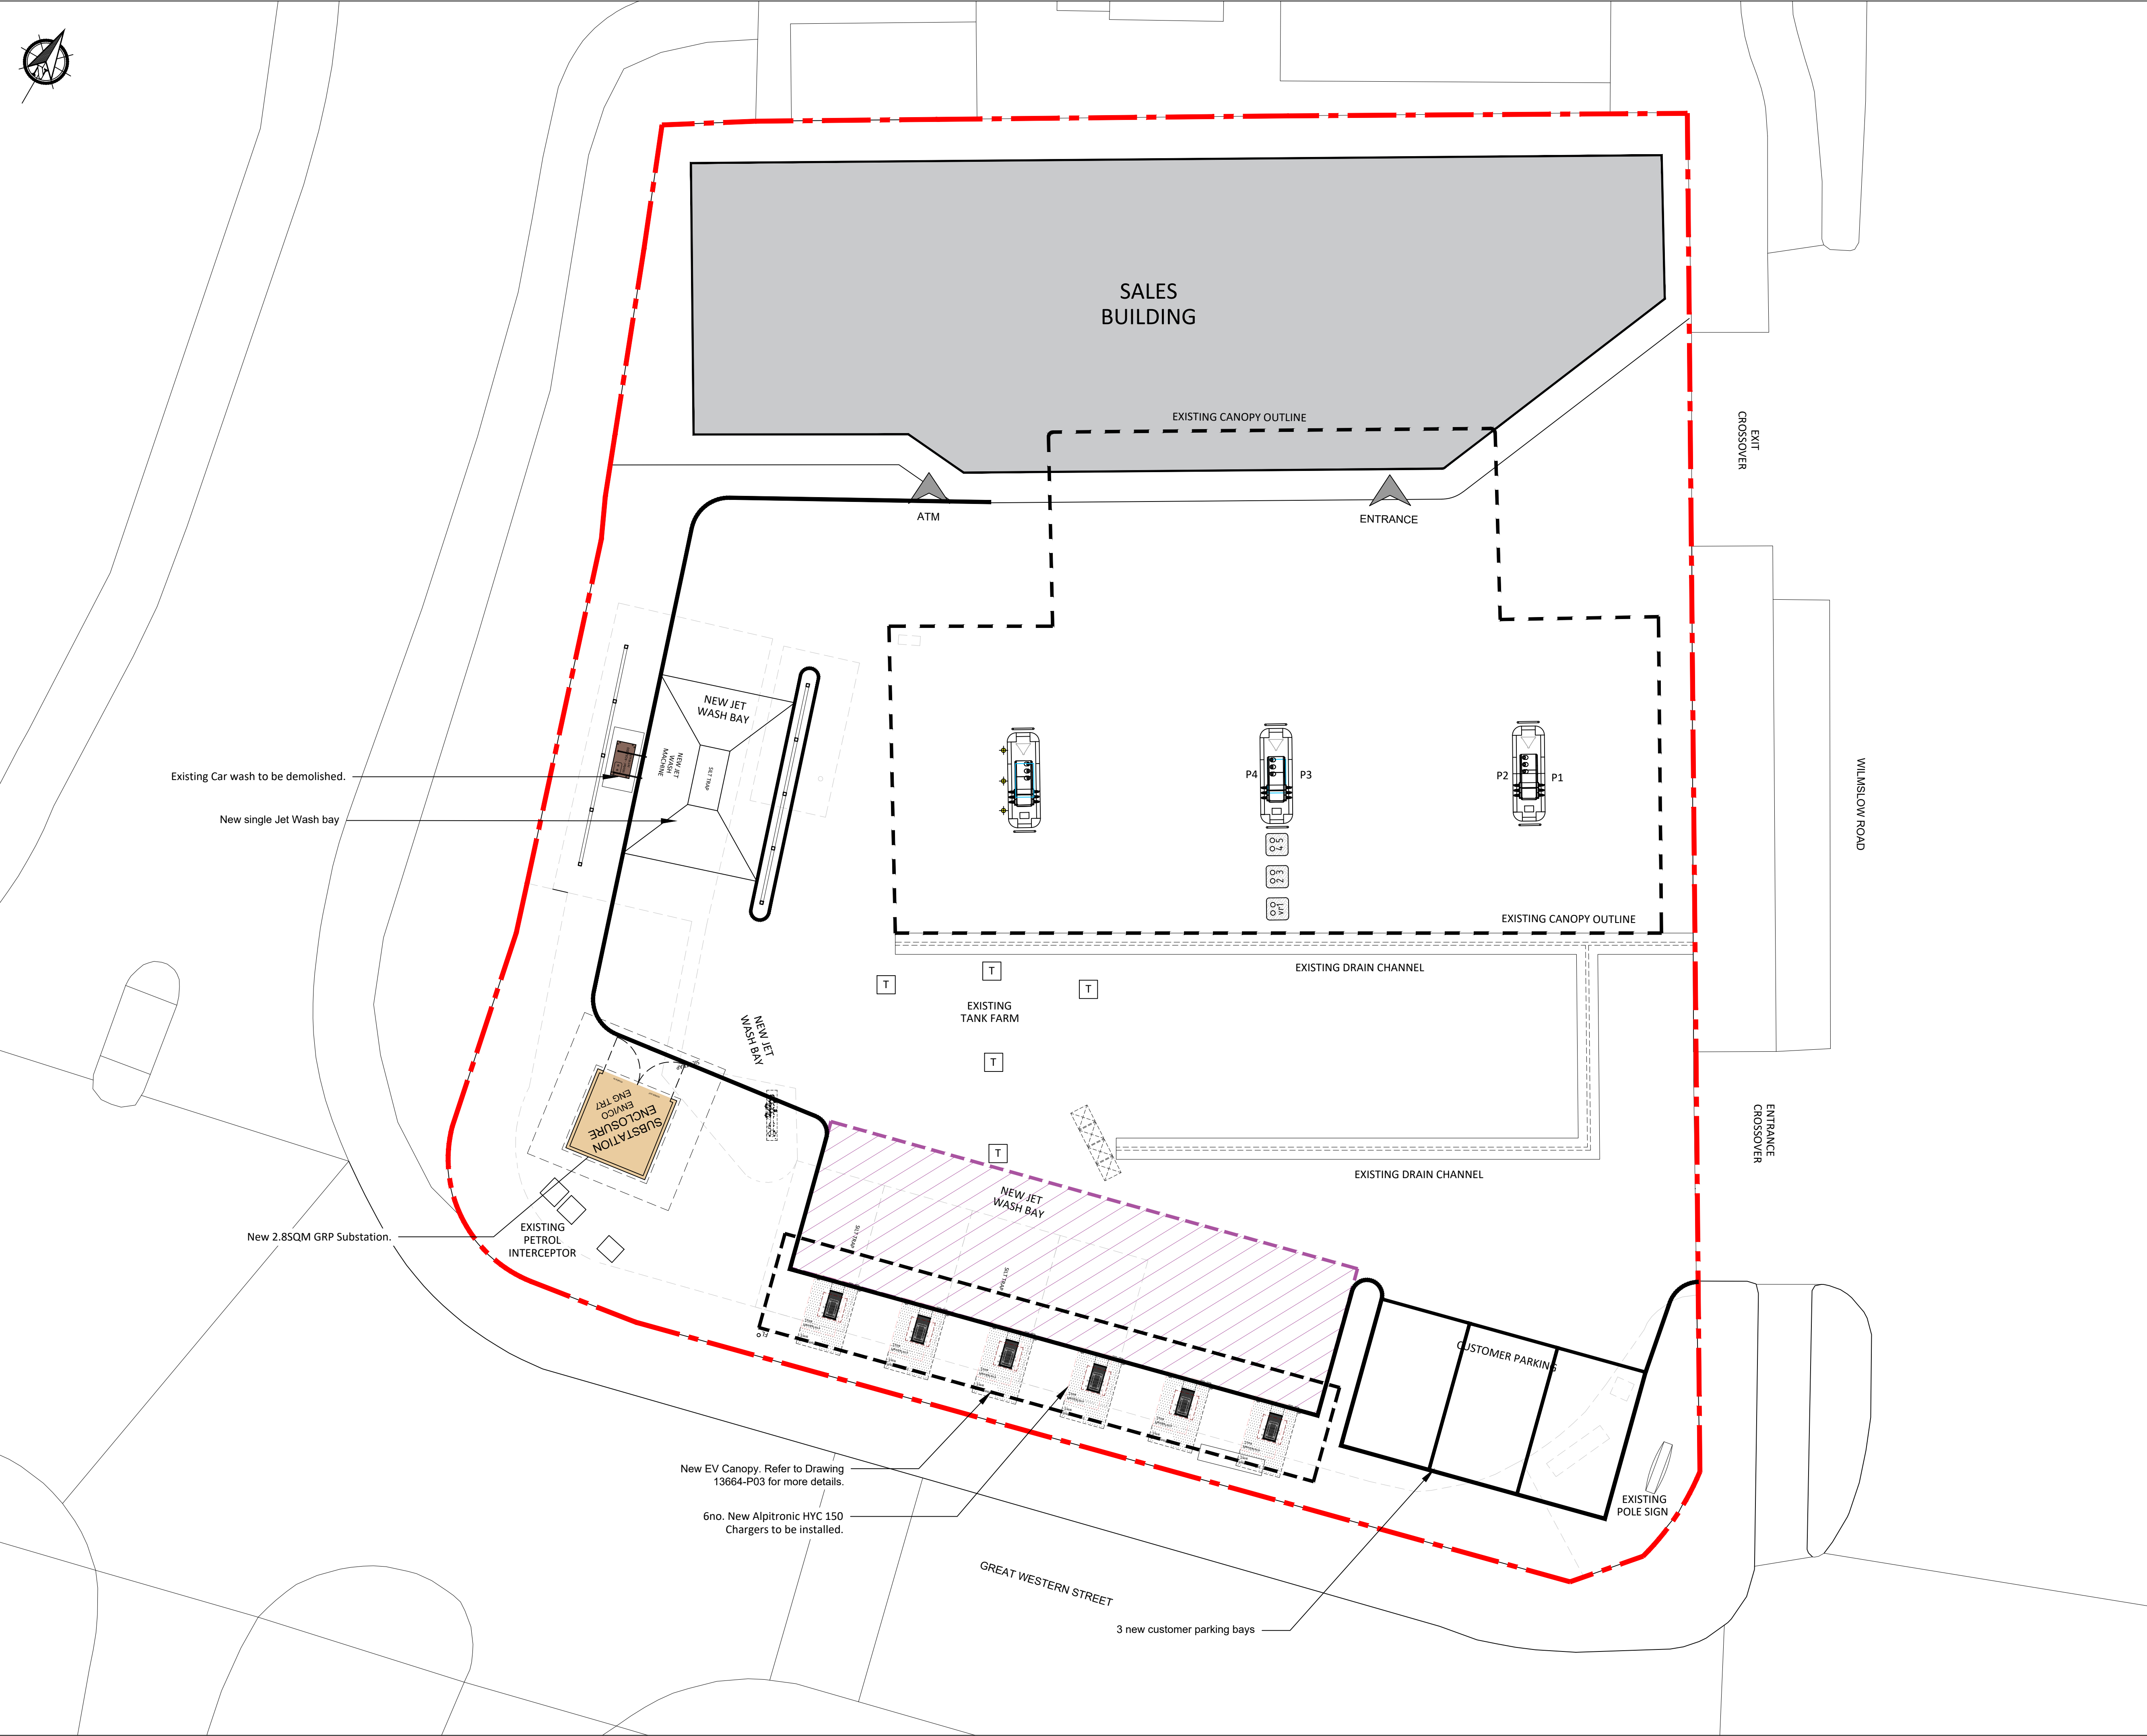


DRAWING NOTES

COPYRIGHT ©
This drawing and the details herein are the copyright of MBH Design Studio Ltd. and must not be reproduced, altered or passed to any third party without prior written consent.


This drawing has been produced for the project listed below, is submitted in support of this application application to the Local Planning Authority and is not intended for use by any other person or for any other purpose.

Every effort has been made to ensure the accuracy of these drawings, however MBH Design Studio Ltd. accept no responsibility for any discrepancies arising from the reuse of survey information and preliminary drawings commissioned by the Applicant from others.

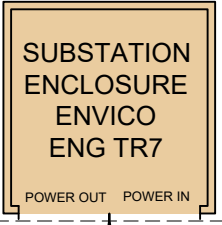


SUBSTATION ENCLOSURE
ENVICO
ENG TR7

DENOTES DNO HV/LV SUBSTATION
Typical GRP Enclosure
2.8m x 2.8m
All to service provider standard details

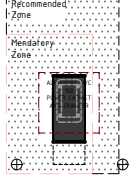

ALPITRONIC HYC 300 POWER CABINET AND CHARGER
1176mm x 732mm
x 2250mm Ht

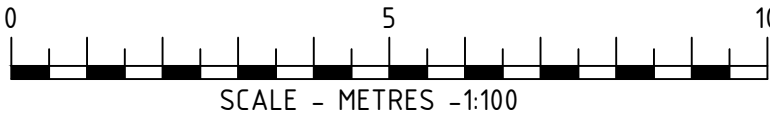

0 5 10
SCALE - METRES -1:100

A	11/01/22	Layout changed to reflect current proposal	PJM/RRB
REV	DATE	DESCRIPTION	DRAWN/CHECKED
REVISION NOTES			
PLANNING			
 MBH Design Studio Ltd. Rosemount House, Rosemount Avenue, West Byfleet, Surrey, KT14 6LB www.mbhstd.com t: 01932 352 727 f: 01932 351 545			
CLIENT			
			
PROJECT			
FS408 MFG RUSHOLME SERVICE STATION 10 WILMSLOW ROAD MANCHESTER M14 5TQ			
DRAWING TITLE			
PROPOSED SITE LAYOUT			
DRAWN BY	DATE	SCALE	PAPER SIZE
EJ	05/08/2021	1:100	A1
CHECKED BY	DRAWING NUMBER	REV.	
JN	13664-P02-408	A	