


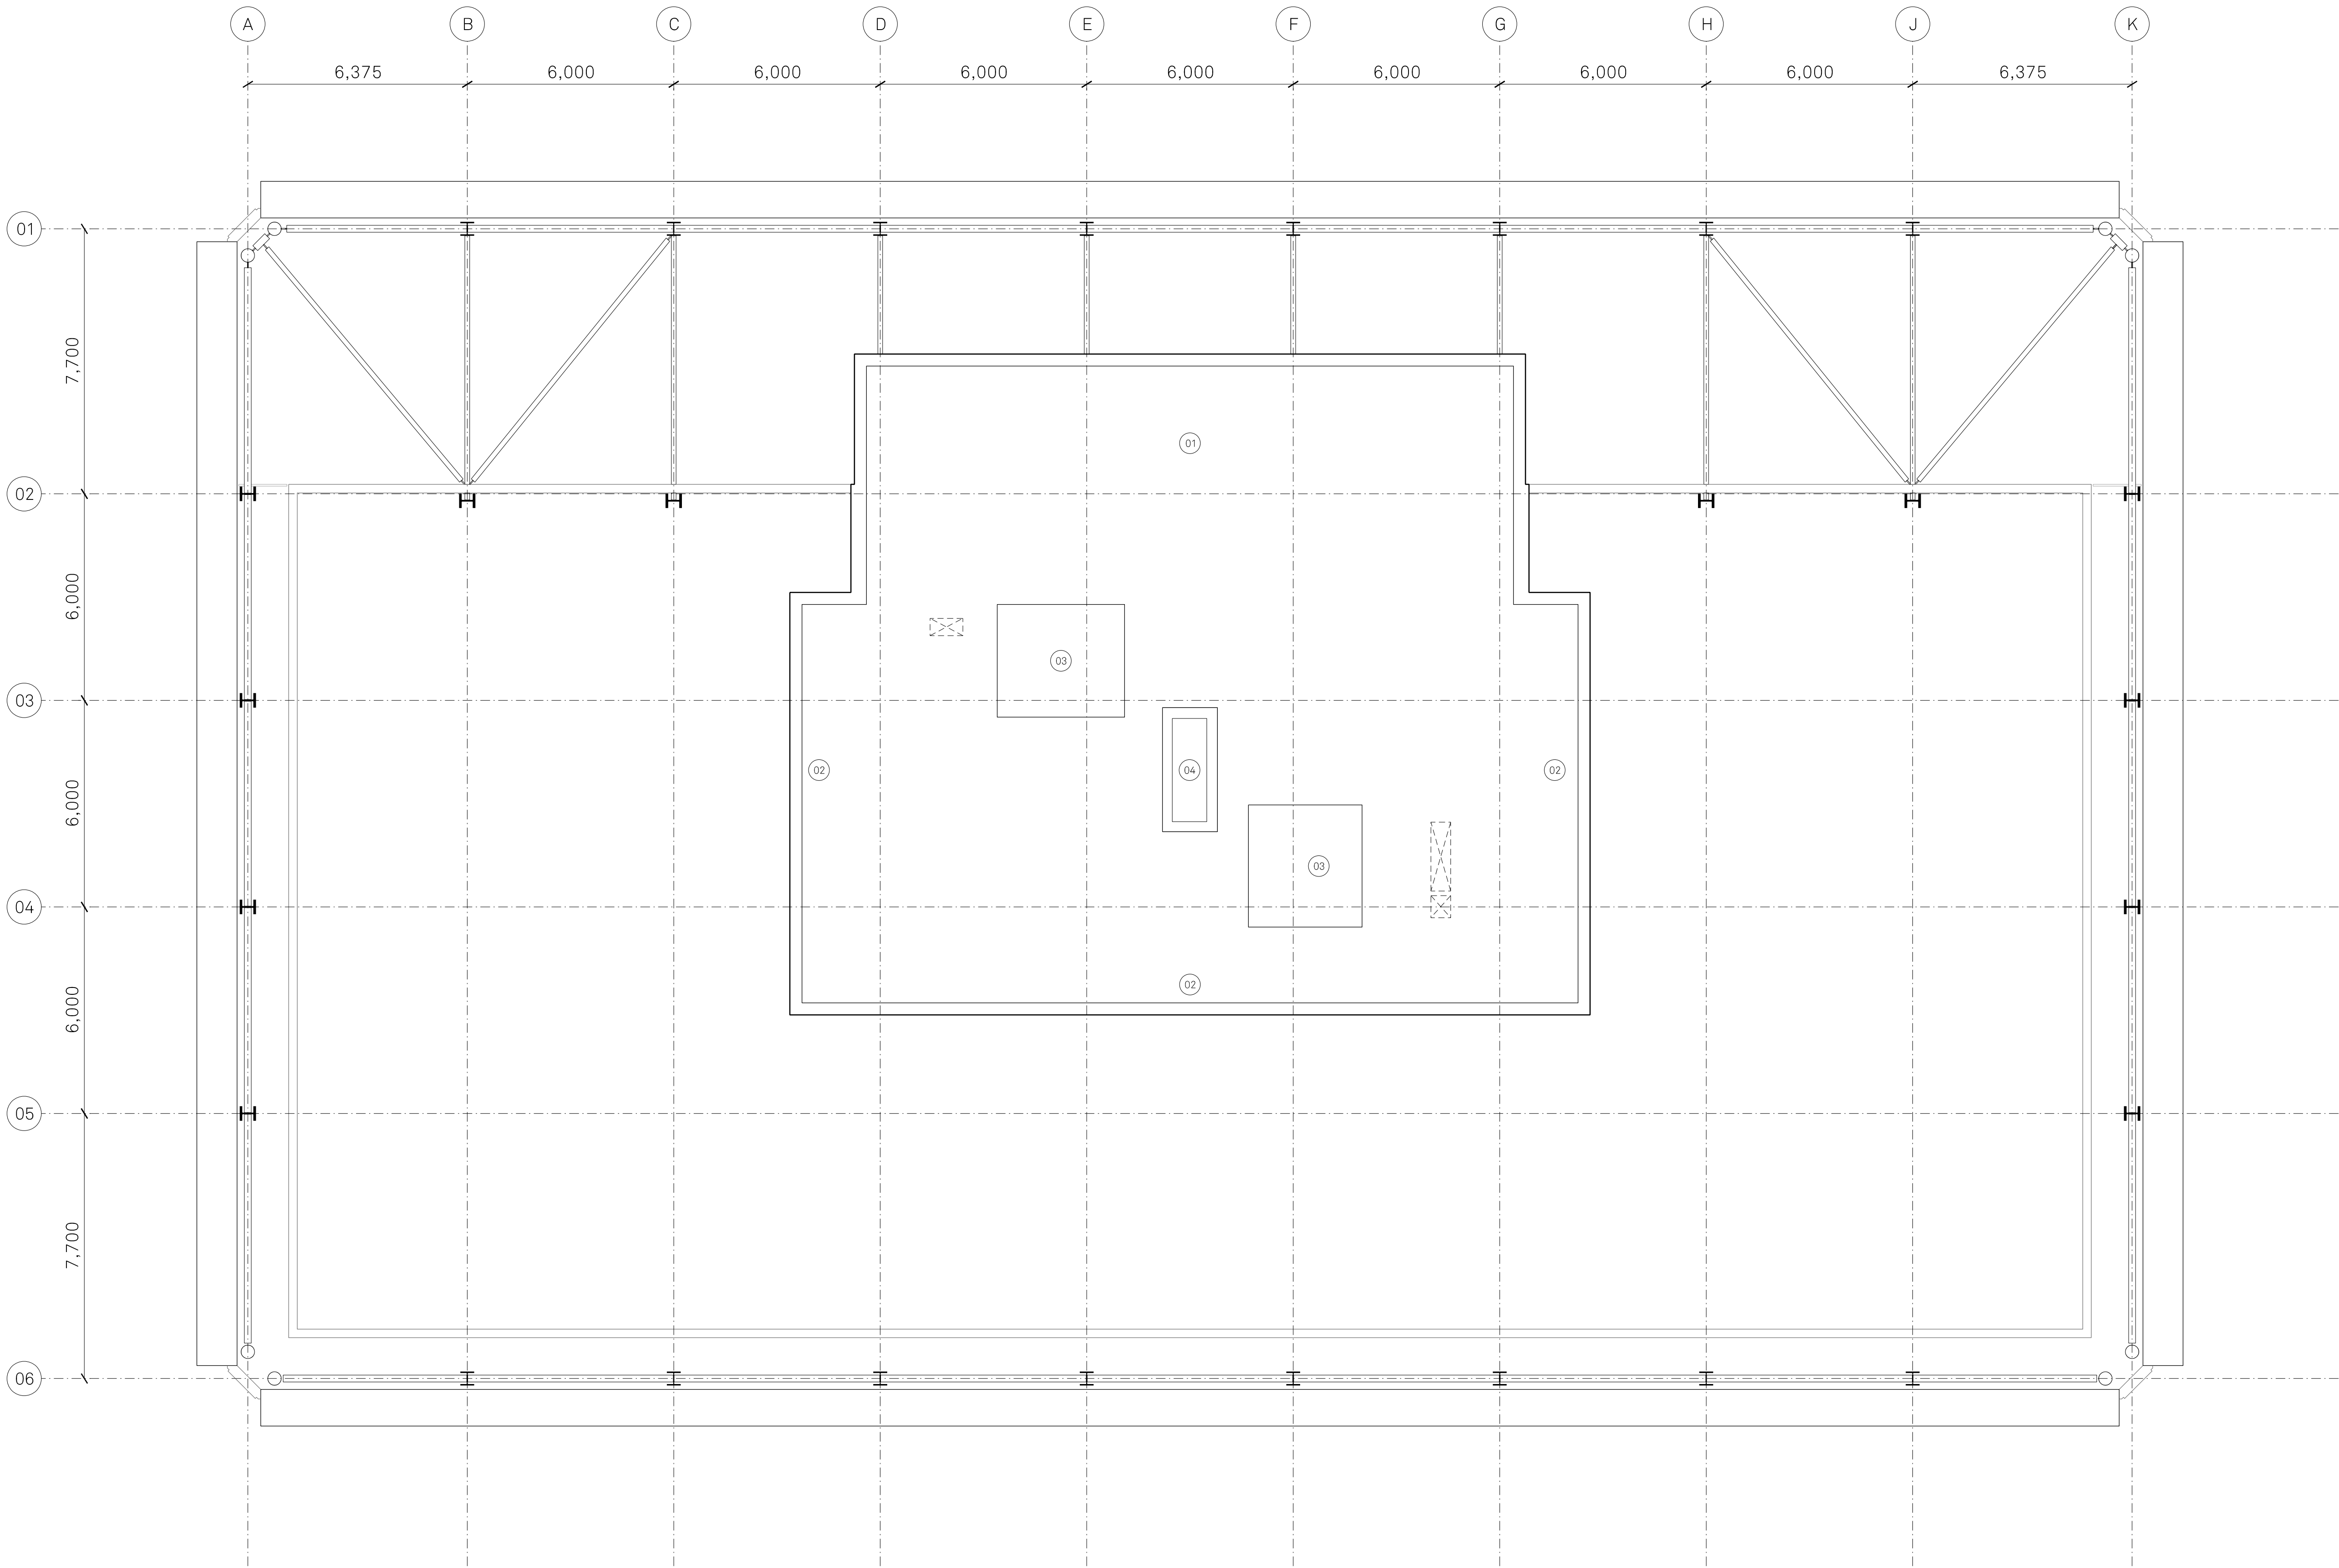

Notes:



KEY

- 01 External plant
- 02 Plant screen
- 03 Lift overrun
- 04 Roof access hatch

Project Name:
Plot 9a
First Street

Drawn: HM
Checked: MH

Details:
B

Title:
10th Floor, Roof
General Arrangement Plan

Status:
Planning

Issued for Planning

Scale:
1:100 @ A1

Project:
05662

Drawing No:
_B1_02_2210

Jon Matthews Architects

4th Floor, Centurion House, 129 Deansgate, Manchester, M3 3WR

0161 974 3690

Copyright of this drawing is vested in Jon Matthews Architects and must not be copied or reproduced without written consent. Figured dimensions only are to be taken from this drawing. Do not scale from this drawing. For full company disclosure please visit www.jonmatthewsarchitects.com