


PLANNING

PRETTYLITTLETHING


Key:-
 **Proposed Area of Works**
Refer to drawing B1-00-DR-A-0811

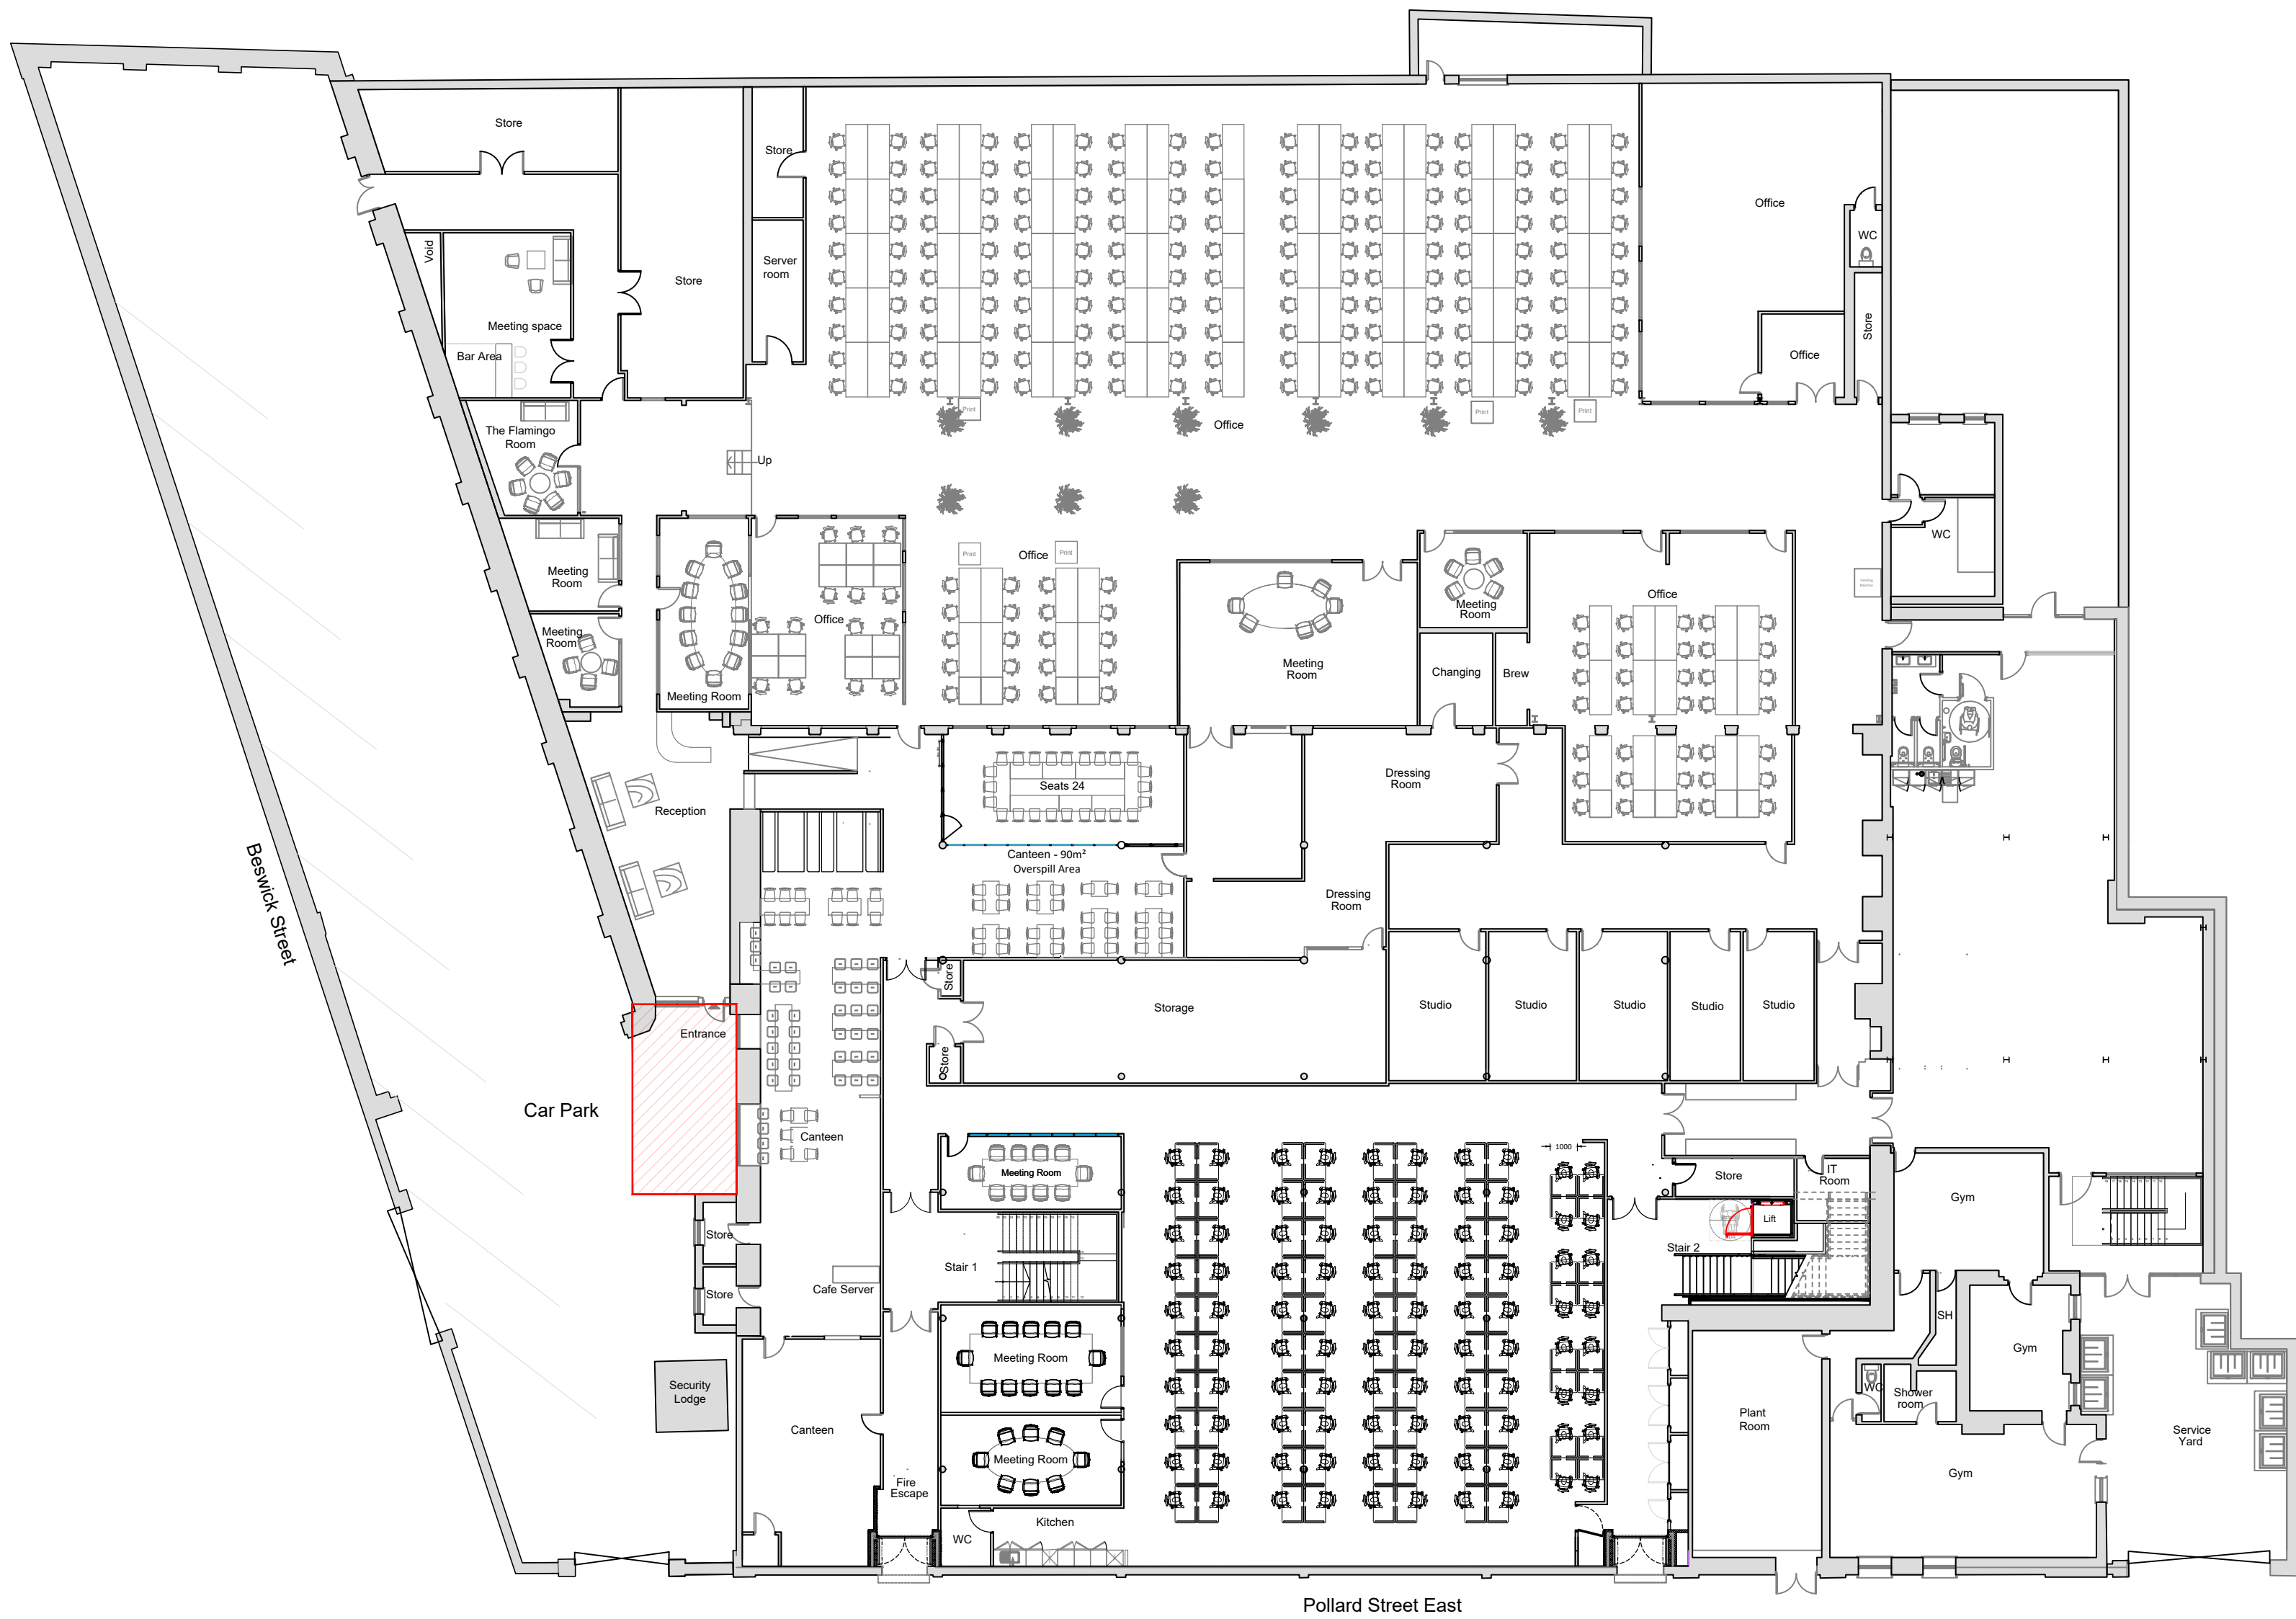

Rev	Description	by	Chk	Date
Project:	PLT Wellington Mill Pollard Street East, Ancoats, Manchester, M40 7FS			
Title:	Existing Entrance & Reception Location Plan			
Client:	Pretty Little Thing			
Drawn By:	CM	Checked By:	TR	on 26/01/2022
Original Size:	A1	Project Number:	22076	
Drawing Number:	B1-00-DR-A-0810			REV -



Existing Entrance & Reception Location Plan
Scale 1:200

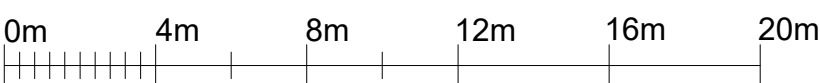

Scale Bar 1:200 @ A1